


Existing Ground Floor Plan

All dimensions in millimetres. Where dimensions are not given, drawings must not be scaled and the matter referred back to the Designer.
All dimensions and conditions are to be checked on site by the contractor prior to commencing work. The contractor is responsible for checking that there is no conflict between site dimensions and drawn dimensions.
In the event of any detail or dimensional conflict between drawings, the matter must be referred back to the designer for clarification.

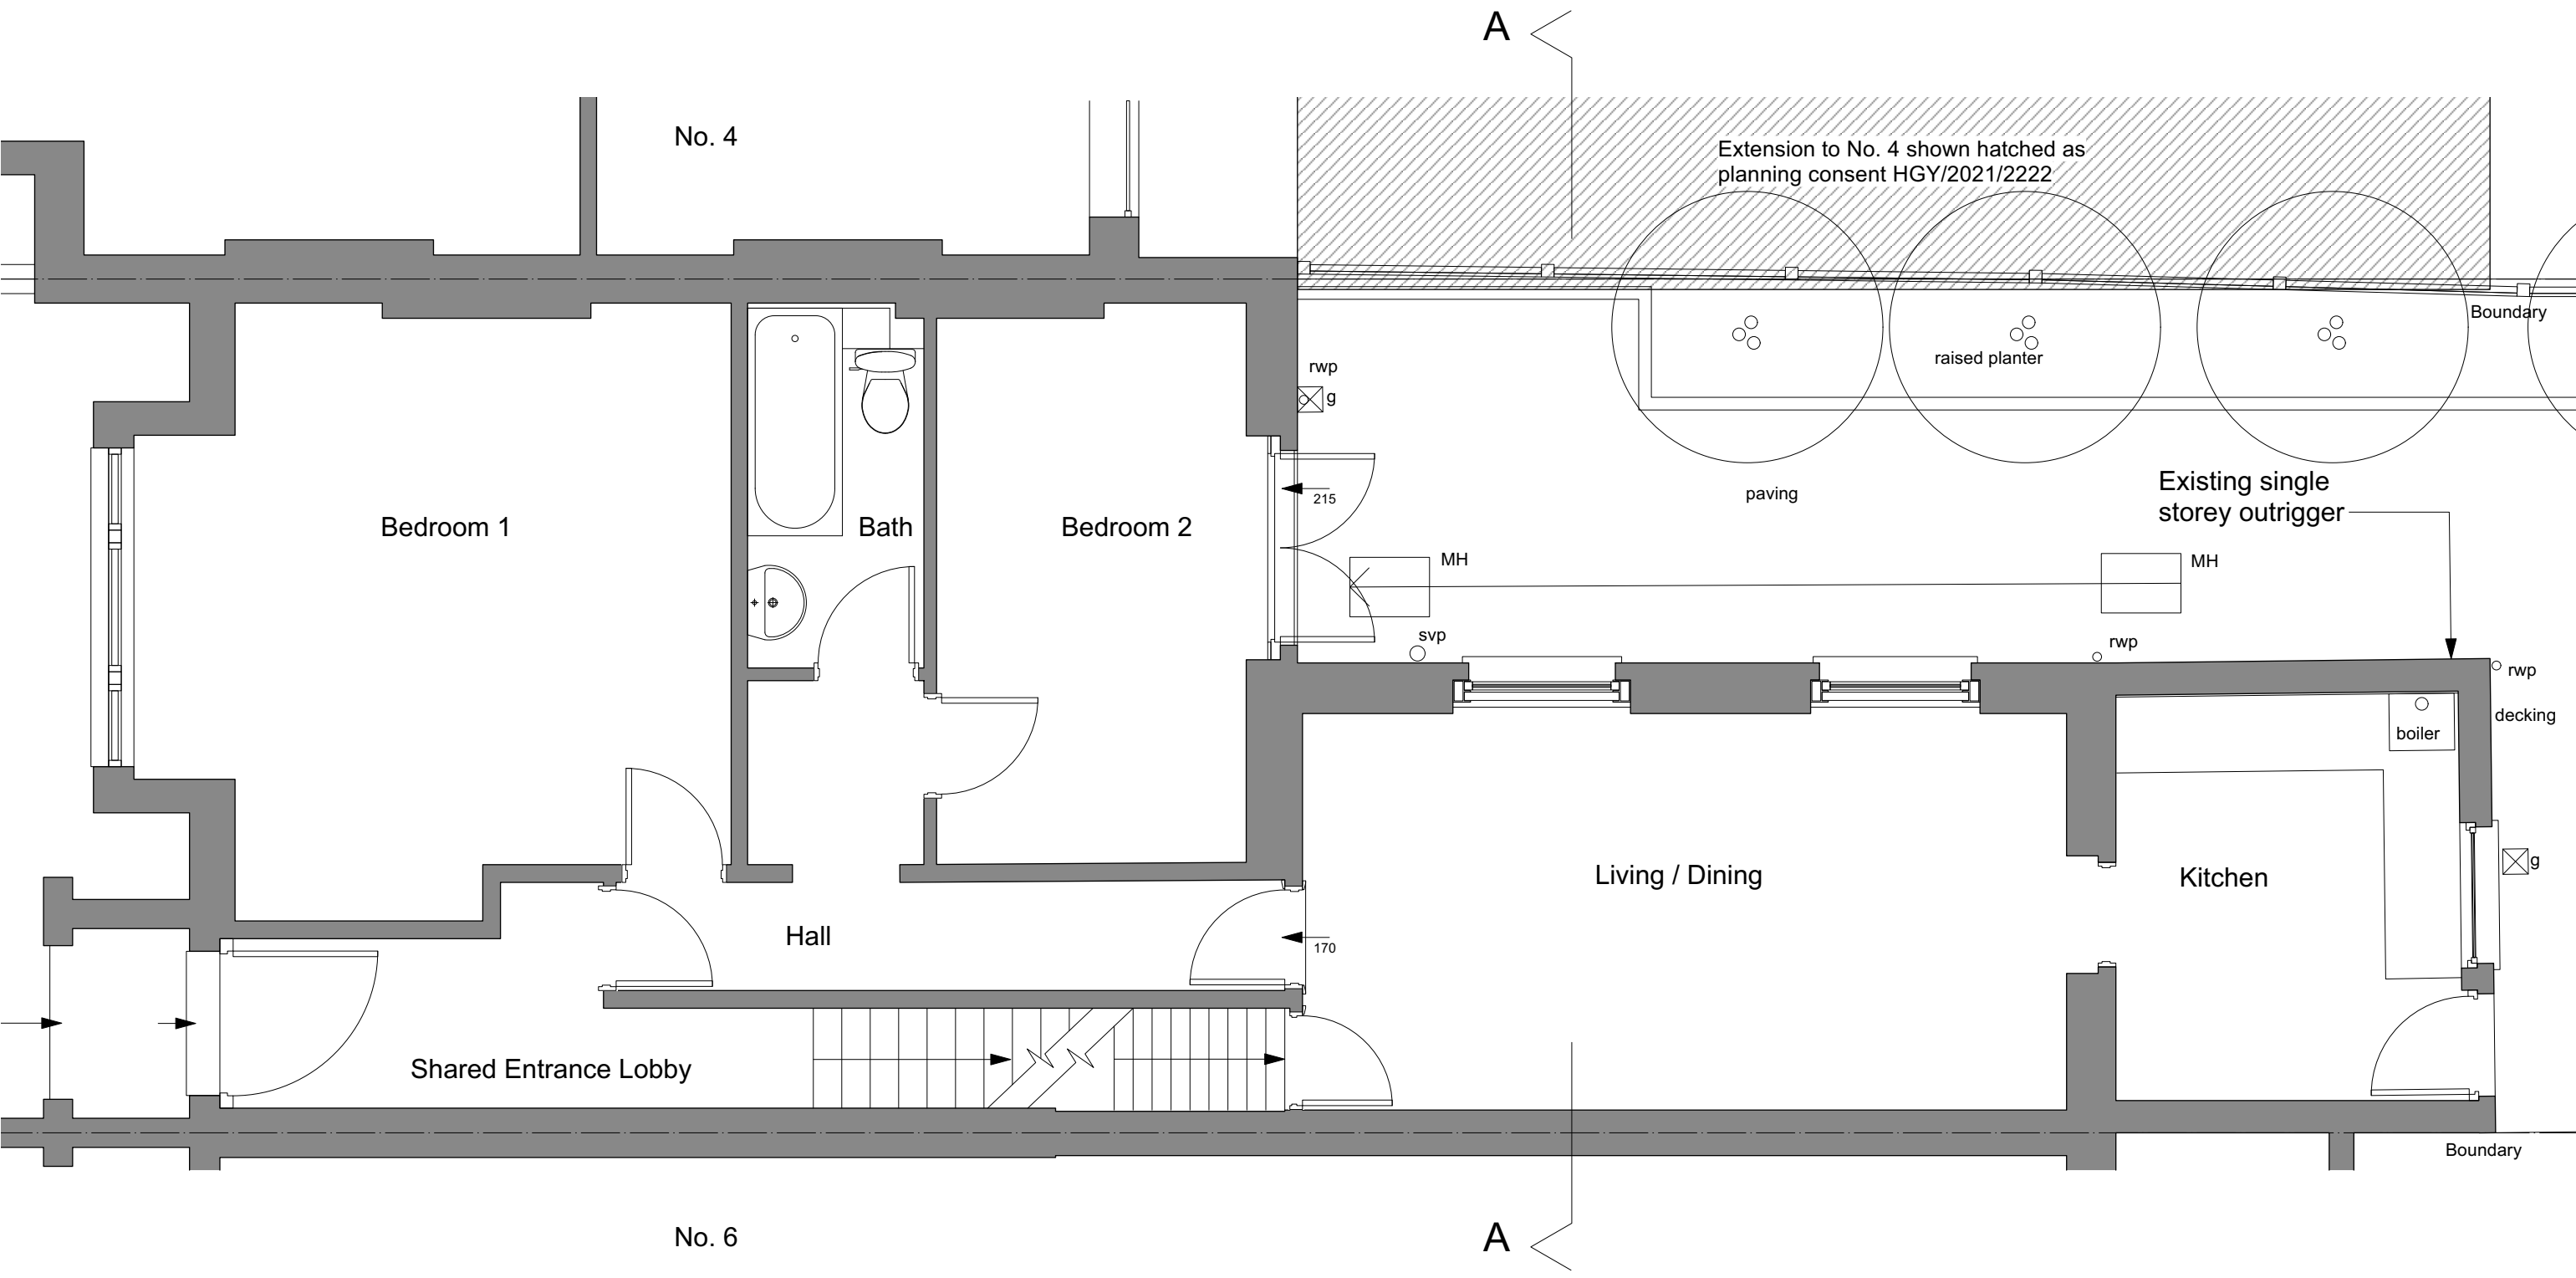

Scale 1:50 @ A3

starctec

architecture • interiors • landscape



Flat 1, 5 Church Lane, London, N8 7BU

Existing Ground Floor Plan Drg. No. 589 S 01

88 Netherlands Road • London • EN5 1BU
T: +44 (0)208 492 1433 E: office@starctec.co.uk
Scale 1:50@A3
This drawing is copyright © 2022 Starctec Ltd.
Follow the drawings exactly. If you find errors or omissions ask for clarification. Do not proceed without revised instructions. No dimensions to be scaled

Existing Site / Roof Plan

All dimensions in millimetres. Where dimensions are not given, drawings must not be scaled and the matter referred back to the Designer.
All dimensions and conditions are to be checked on site by the contractor prior to commencing work. The contractor is responsible for checking that there is no conflict between site dimensions and drawn dimensions.
In the event of any detail or dimensional conflict between drawings, the matter must be referred back to the designer for clarification.

 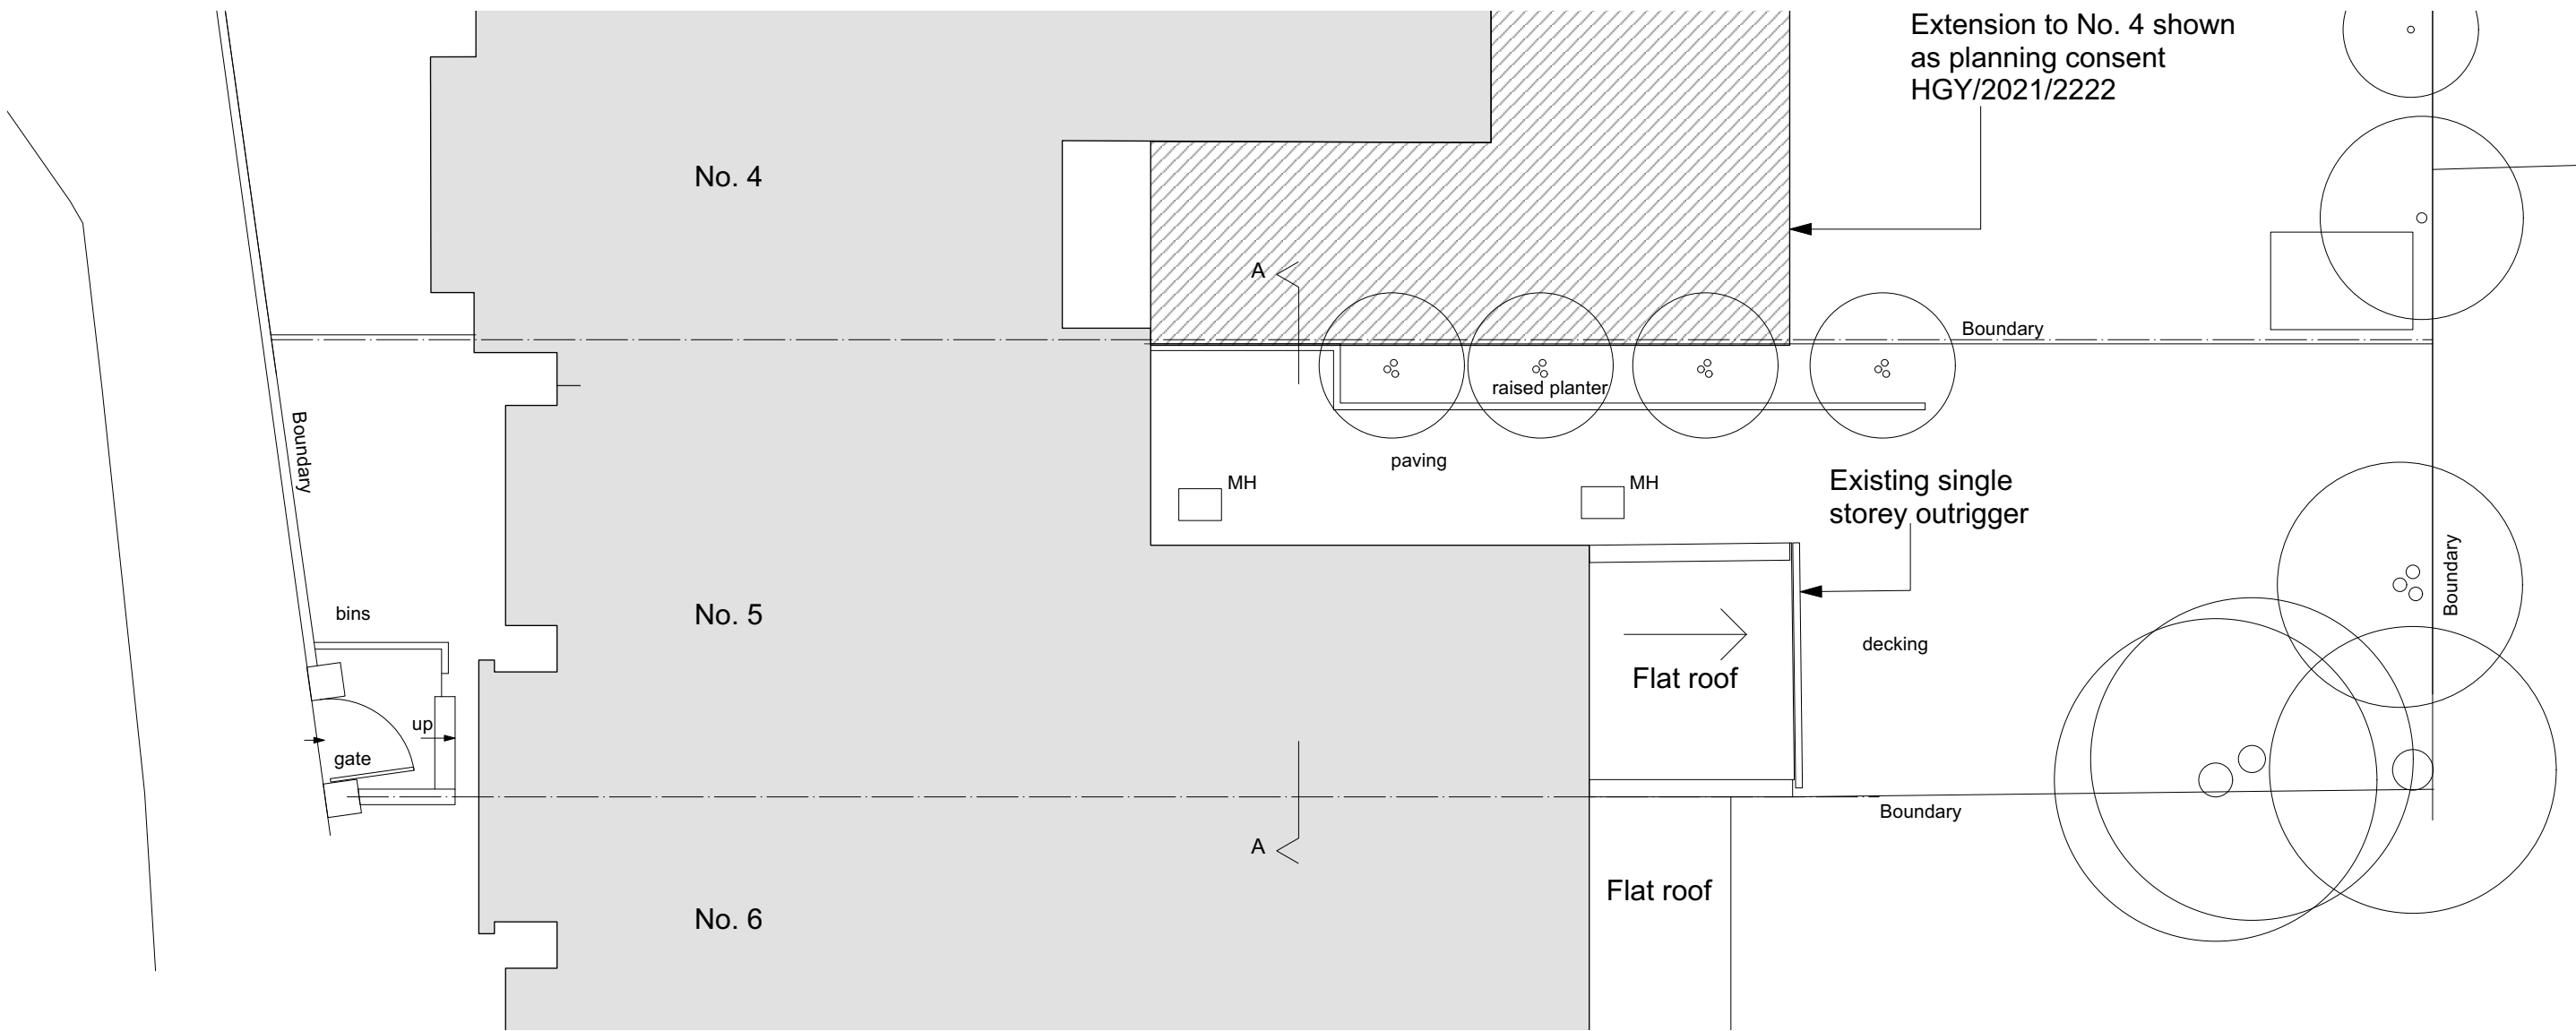

Scale 1:100 @ A3

Existing Rear Elevation (West)

All dimensions in millimetres. Where dimensions are not given, drawings must not be scaled and the matter referred back to the Designer.
All dimensions and conditions are to be checked on site by the contractor prior to commencing work. The contractor is responsible for checking that there is no conflict between site dimensions and drawn dimensions.
In the event of any detail or dimensional conflict between drawings, the matter must be referred back to the designer for clarification.




Extension to No. 4
shown as planning
consent HGY/2021/2222



Scale 1:50 @ A3

Existing Side Elevation (South)

All dimensions in millimetres. Where dimensions are not given, drawings must not be scaled and the matter referred back to the Designer.
All dimensions and conditions are to be checked on site by the contractor prior to commencing work. The contractor is responsible for checking that there is no conflict between site dimensions and drawn dimensions.
In the event of any detail or dimensional conflict between drawings, the matter must be referred back to the designer for clarification.

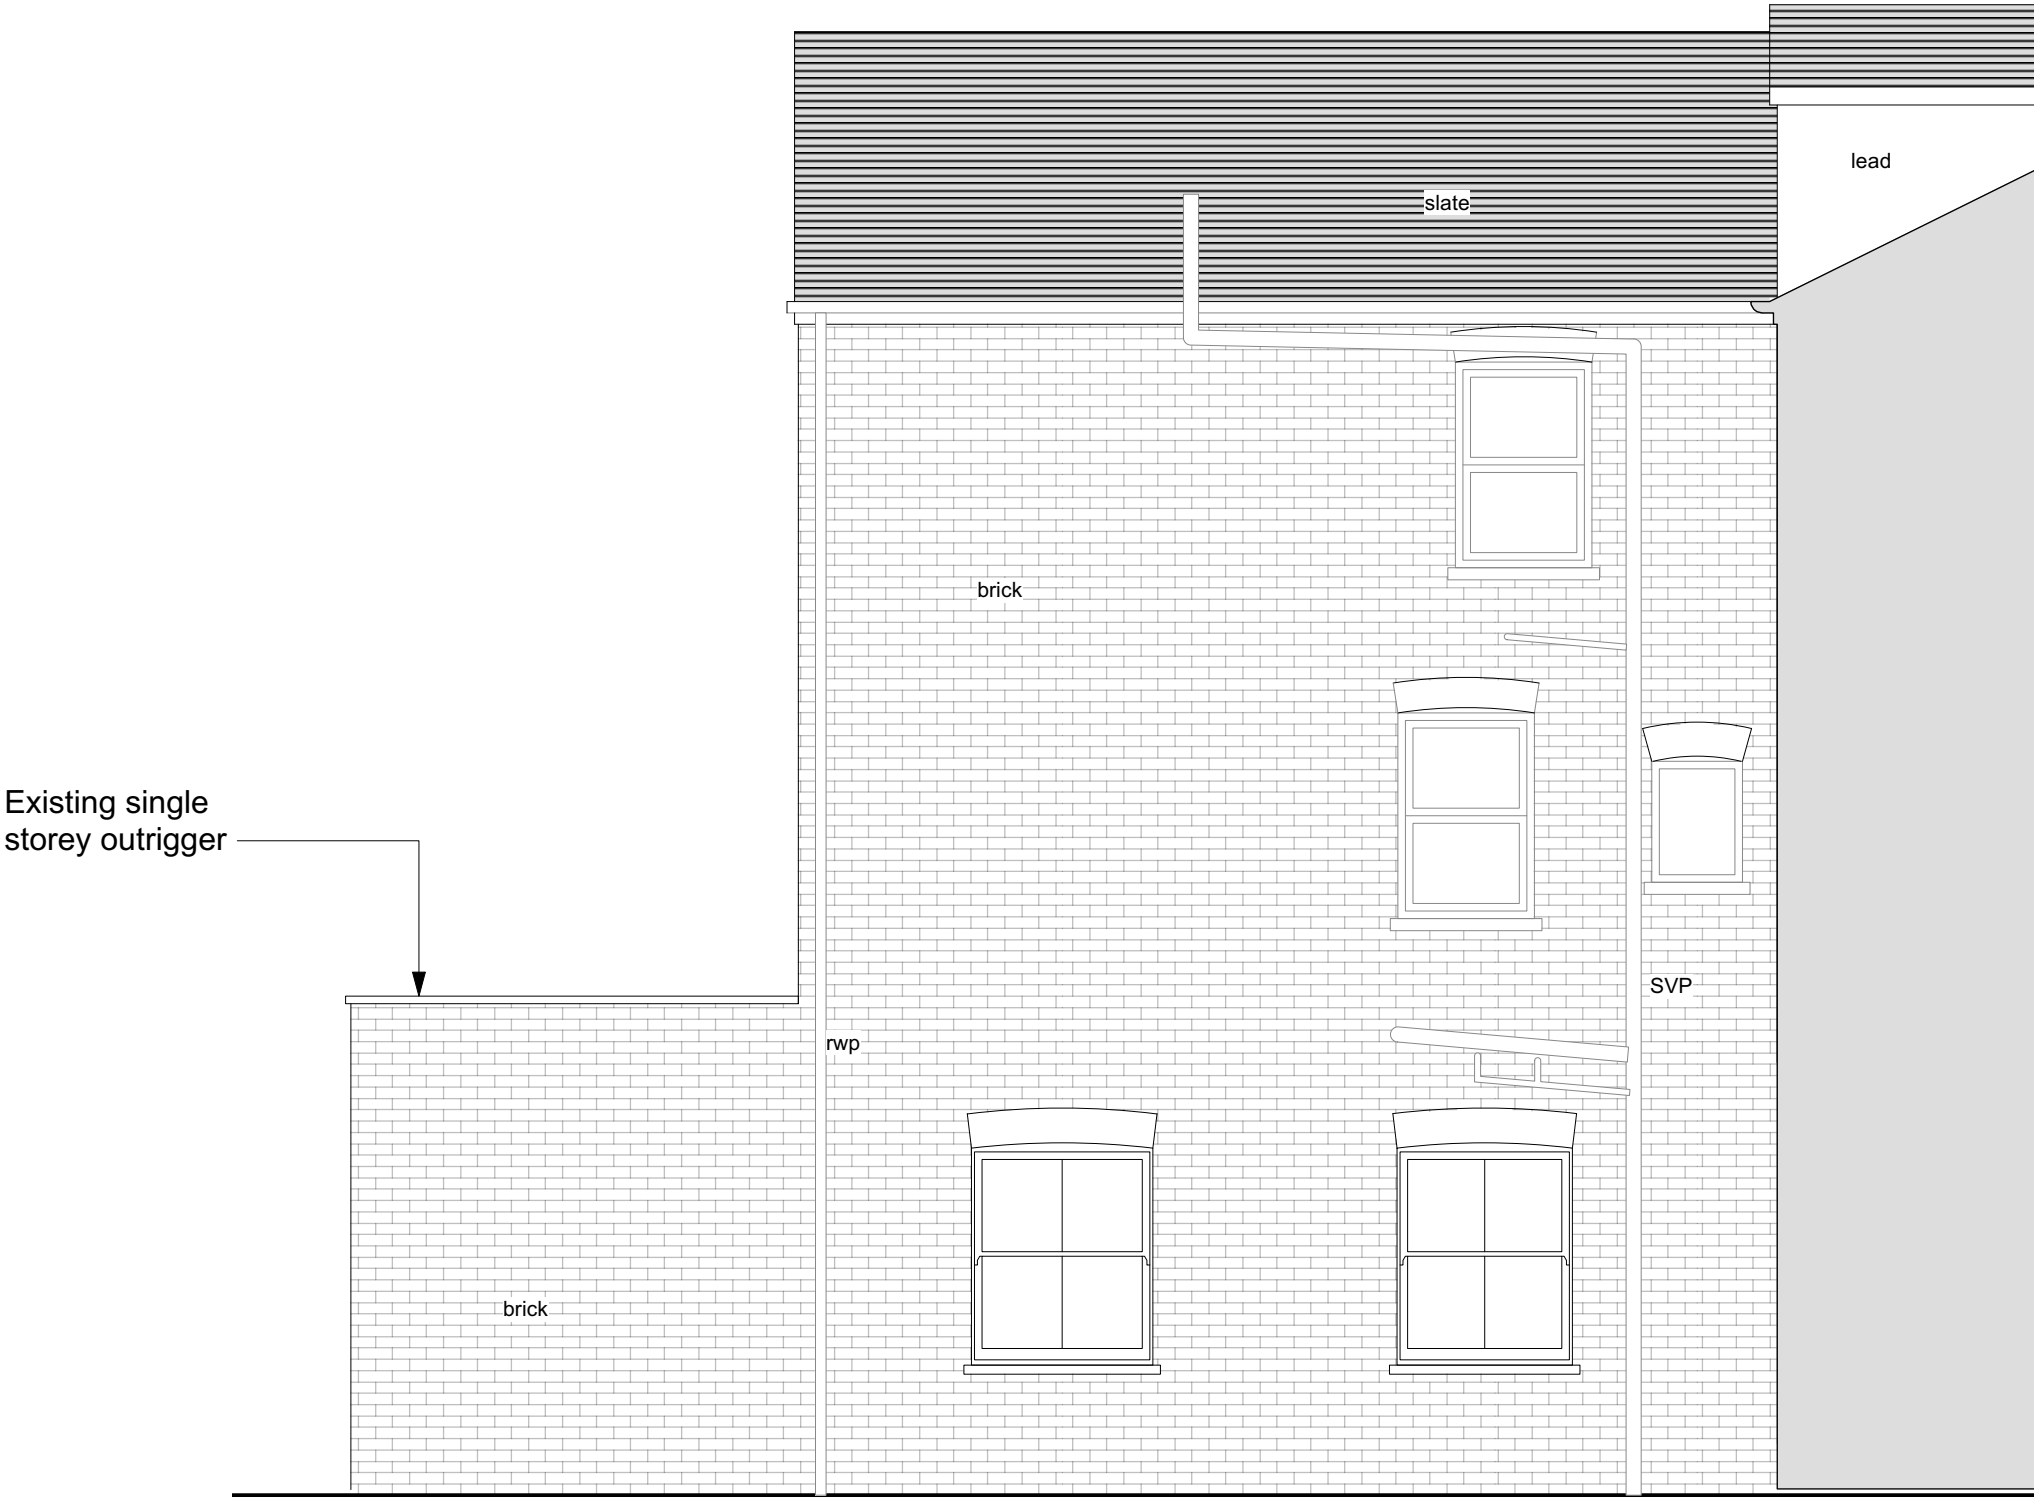

Scale 1:50 @ A3

Existing Section A-A



All dimensions in millimetres. Where dimensions are not given, drawings must not be scaled and the matter referred back to the Designer.
All dimensions and conditions are to be checked on site by the contractor prior to commencing work. The contractor is responsible for checking that there is no conflict between site dimensions and drawn dimensions.
In the event of any detail or dimensional conflict between drawings, the matter must be referred back to the designer for clarification.

Extension to No. 4
shown as planning
consent HGY/2021/2222



Scale 1:50 @ A3

starctec

architecture • interiors • landscape

Flat 1, 5 Church Lane, London, N8 7BU

Existing Section

88 Netherlands Road • London • EN5 1BU
T: +44 (0)208 492 1433 E: office@starctec.co.uk

Scale 1:100@A3
This drawing is copyright © 2022 Starctec Ltd.
Follow the drawings exactly. If you find errors or omissions ask for clarification. Do not proceed without revised instructions. No dimensions to be scaled

details | date | by | rev

Drg. No. 589 S 05