



NORTH ELEVATION OF FOOTBRIDGE (ECM1/29A)

SCALE 1:100

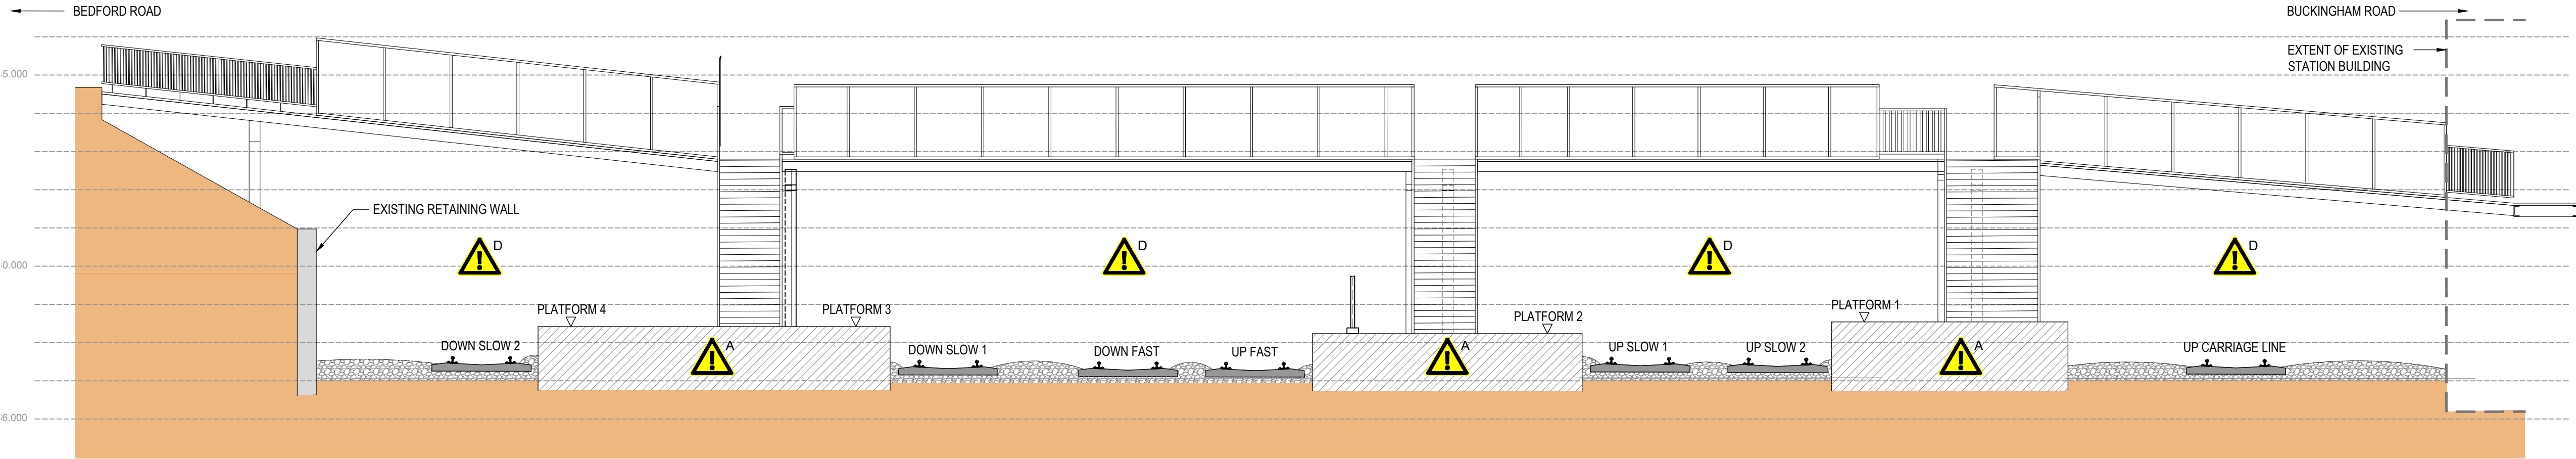

SOUTH ELEVATION OF FOOTBRIDGE (ECM1/29)

SCALE 1:100

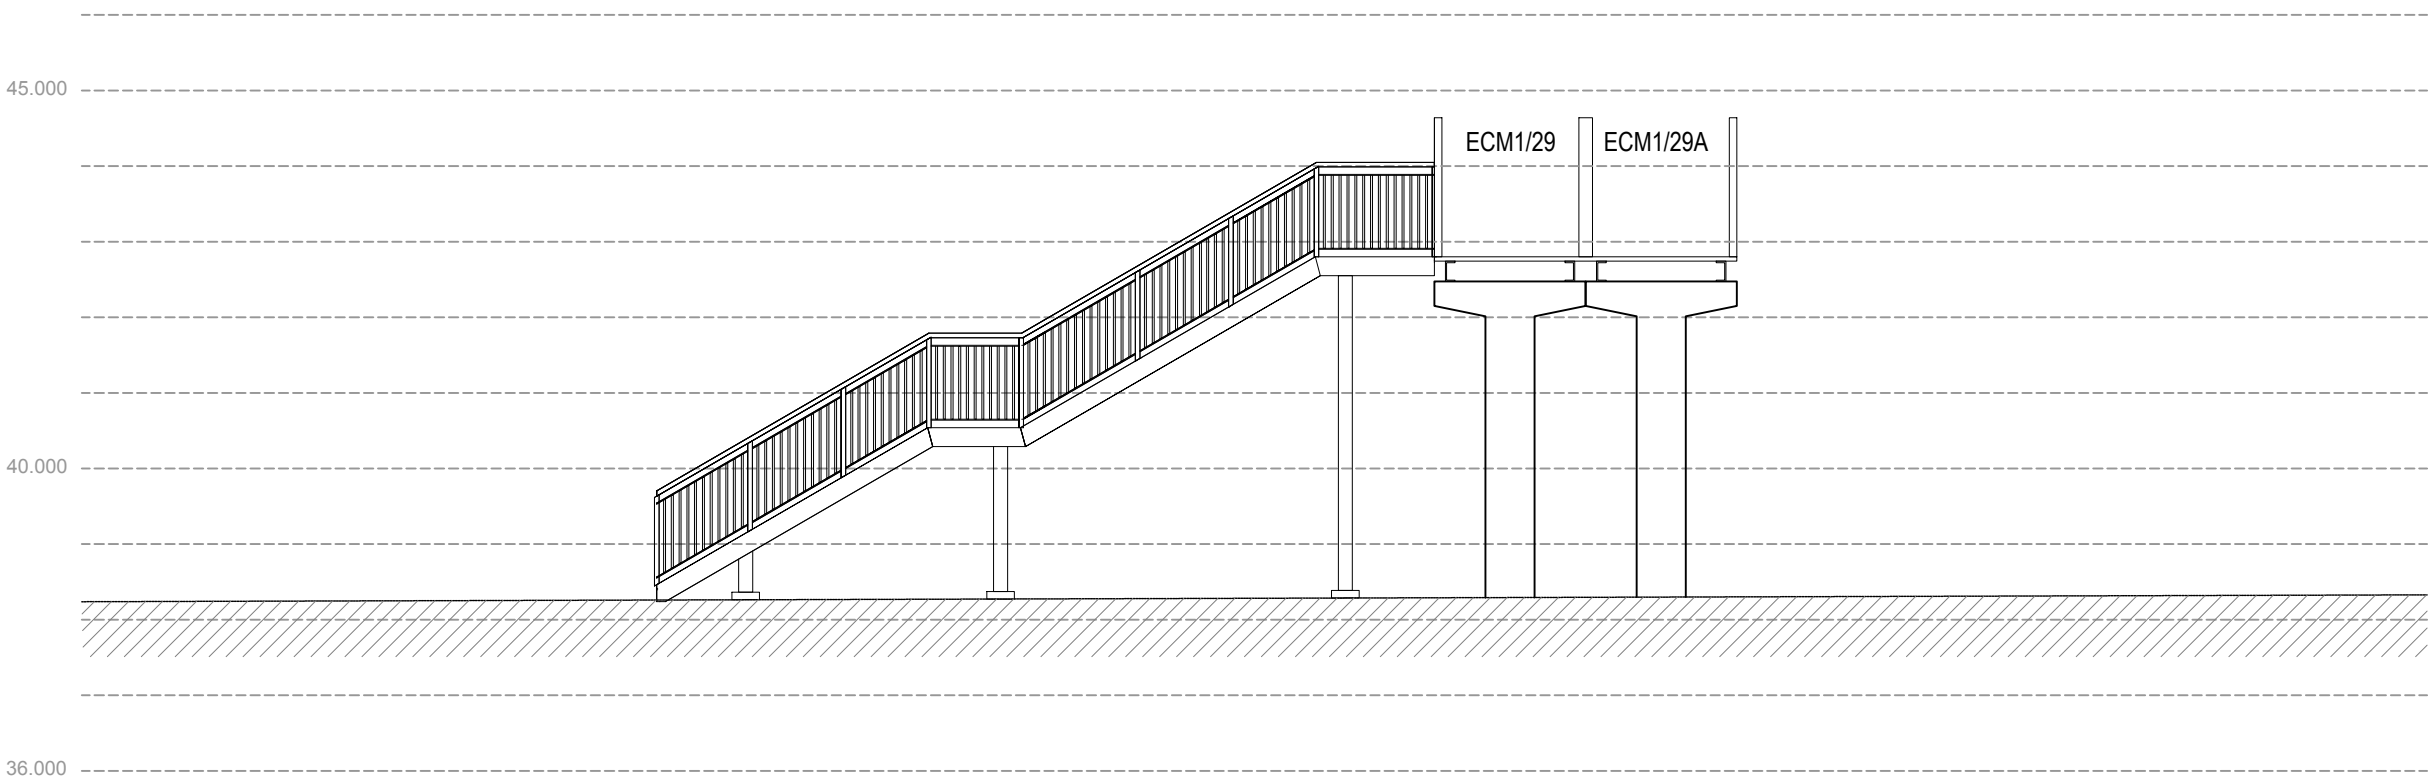

TYPICAL SECTION THROUGH STAIRCASE

SCALE 1:100

IMPORTANT CDM / H&S NOTE
THE DESIGNERS WOULD DRAW THE READERS ATTENTION TO THE KEY RESIDUAL HEALTH AND SAFETY RISKS THAT HAVE NOT BEEN ELIMINATED FROM THE DESIGNS SHOWN ON THIS DRAWING BY THE DESIGN PROCESS.

DRA REF: 	BURIED / CONCEALED SERVICES
	25KV OVERHEAD LINES

FOR MORE DETAILED INFORMATION ON THE HIGHLIGHTED HAZARDS, REFER TO THE DESIGNER'S RISK ASSESSMENT FOR THIS PROJECT

'EVERYDAY' LOW RISK HAZARDS AND THOSE HAZARDS WHICH SHOULD BE OBVIOUS TO A COMPETENT CONTRACTOR HAVE NOT BEEN INDICATED ON THIS DRAWING

SHOULD ANY ADDITIONAL HAZARDS BE IDENTIFIED DURING THE COURSE OF THE WORKS, THE CONTRACTOR SHALL NOTIFY ALL RELEVANT MEMBERS OF THE PROJECT TEAM

- LEGEND/NOTES
- ALL DIMENSIONS IN MILLIMETRES UNLESS NOTED OTHERWISE. ALL LEVELS IN METRES UNLESS NOTED OTHERWISE.
 - THIS IS A FORM 001 'APPROVAL IN PRINCIPLE' DESIGN
 - THIS DRAWINGS IS TO BE READ IN CONJUNCTION WITH ALL OTHER RELEVANT DOCUMENTS INCLUDING:-
 - 167190-NRD-ECM1-AAP-F01-ECV-200001 (BUILDING & CIVILS FORM 001 REPORT)
 - 167190-NRD-ECM1-AAP-F01-EPT-400001 (MECHANICAL & ELECTRICAL FORM 001 REPORT)
 - 167190-NRD-ECM1-AAP-REP-ETL-000001 (TELECOMS REPORT)

A01	14.04.20	FORM 1 SUBMISSION	CI	CT	SP
REV	DATE	DESCRIPTION OF REVISIONS	DRAWN	CHKD	APPRD

SAFETY HEALTH AND ENVIRONMENTAL INFORMATION

THE HAZARDS AND RISKS ASSOCIATED WITH THE WORKS SHOWN ON THIS DRAWING AND DESCRIBED IN THE SCHEDULE OF WORKS ARE CONSIDERED TO BE WITHIN THE REASONABLE, NORMAL AND ACCEPTABLE LIMITS FOR GENERAL BUILDING AND MAINTENANCE WORKS. PLEASE REFER TO DESIGNER RISK ASSESSMENT

DOCUMENT REF: 167190-NRD-ECM1-AAP-RSA-ECV-200001


STATUS	SUITABILITY CODE
FORM 001	



York I.C.C. Leeman Road, York, YO26 4ZD
Tel: 033 085 49683 Web: www.networkrail.co.uk

PROJECT :
ALEXANDRA PALACE STATION
ACCESS FOR ALL SCHEME

DRAWING TITLE :
EXISTING ELEVATIONS OF FOOTBRIDGE

 DESIGNED	P BENNETT	SIGNED		DATE	14.04.20
DRAWN	C INKLEY	SIGNED		DATE	14.04.20
CHECKED	C TEARE	SIGNED		DATE	14.04.20
APPROVED	S PARKER	SIGNED		DATE	14.04.20

SCALE (@ A1 SHEET SIZE = 841 x 594)	ELR	MILEAGE
AS SHOWN	ECM1	4 miles 1716 yards

DRAWING NUMBER	REVISION
167190-NRD-ECM1-AAP-DRG-ECV-20007	A01