

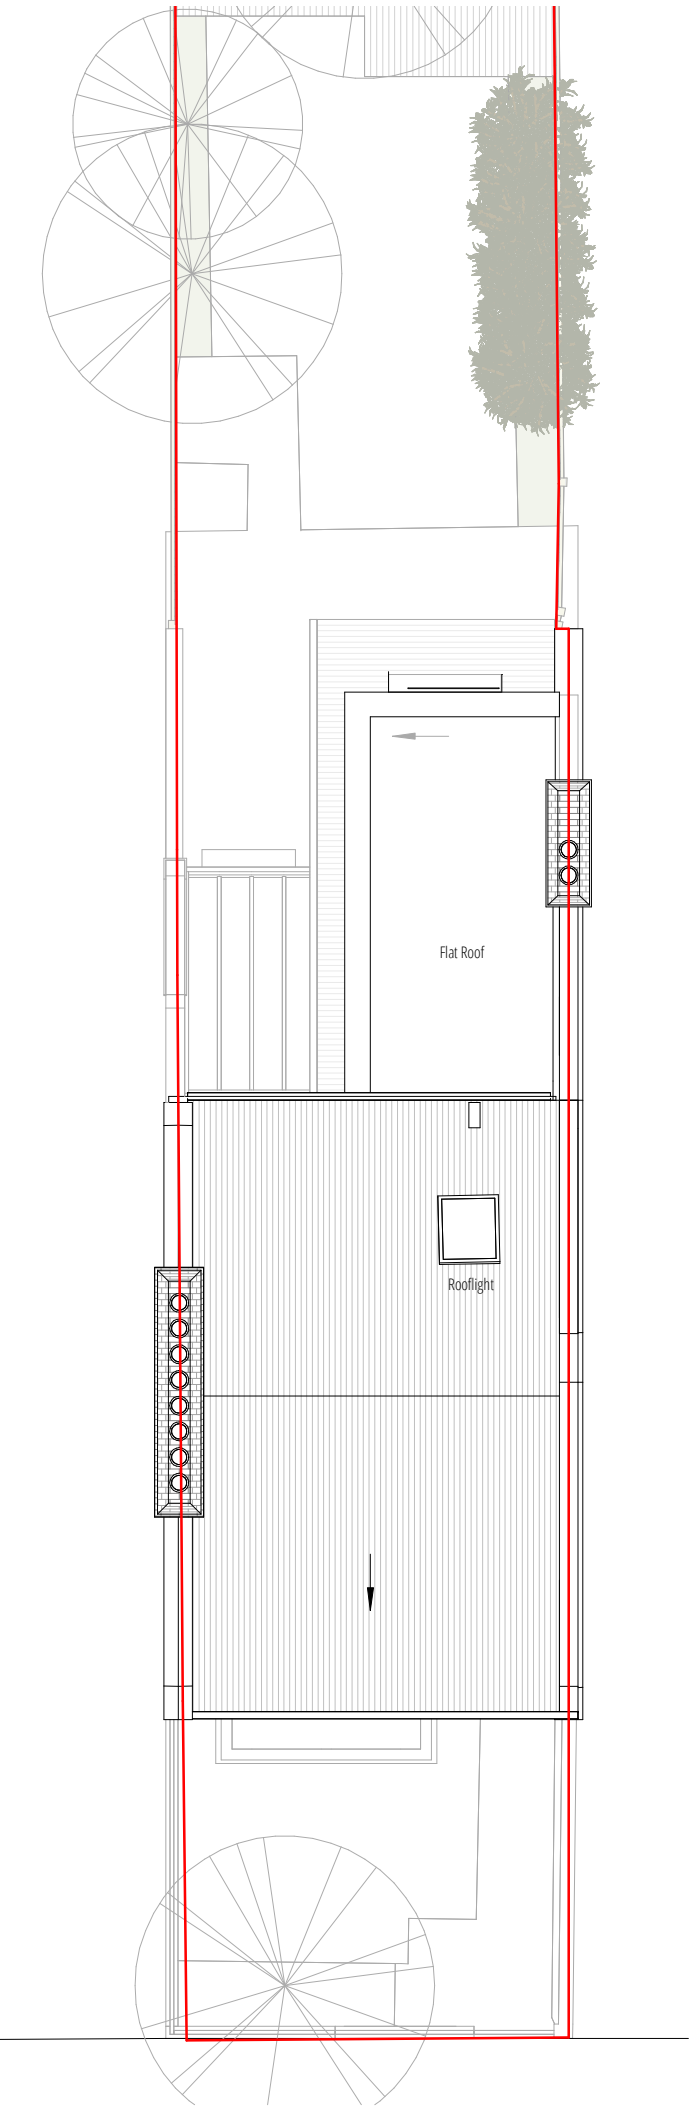


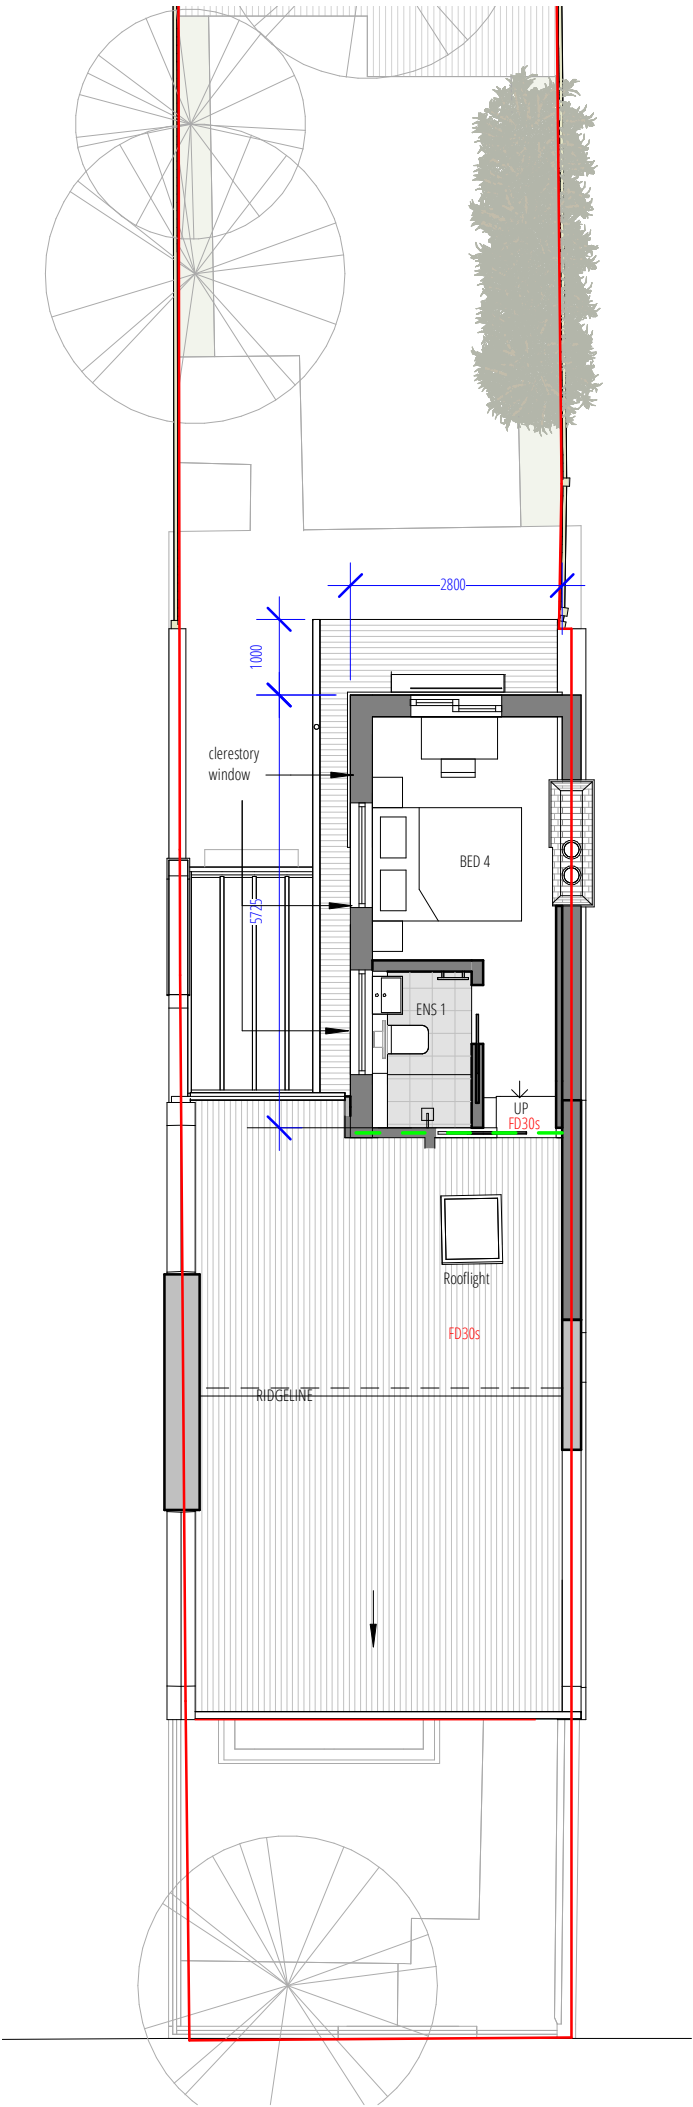

KEY:

—	SITE BOUNDARY
	EXISTING STRUCTURE
	PROPOSED STRUCTURE
OP	OPAQUE & SAFETY GLAZING
▲	ENTRANCE
—	EXISTING STRUCTURE
NW	DARK GREY FRAME WINDOWS / DOOR
RL	BLACK ROOFLIGHT
RT	ROOF TILE TO MATCH EXISTING
TC	DARK GREY CLADDING
—	1HR FIRE RATED PARTITION
FD30s	30mins FIRE DOOR WITH SMOKE SEAL
SA HD	SMOKE / HEAT DETECTORS

 

J79 STUDIO
T: +44 (0)7742 071 052
W: info@j79studio.co.uk
Unit 312
Wey House
15 Church Street
Weybridge
KT13 8NA

PERMITTED DEVELOPMENT APP 01

FOR CLIENT
CONFIRM ALL DESIGN WITH CLIENT ON SITE
BUILDING CONTROL APPROVAL TBC
ALL DIMENSION TO BE CHECKED ON SITE

This drawing is the property of J79 Studio. Copyright is reserved & this drawing is issued on the condition that it is not copied, reproduced, retained or disclosed to any unauthorised person, either wholly or in part, without our consent. Do not scale from this drawing. Check all dimensions on site. Any errors please notify architect in the first instance.

Rev	Date	Note
P1	26-03-23	SKETCH ISSUE
PROJECT		
79 Lothair Road North N4 1ER		
DRAWING TITLE		
PROPOSED 2F ROOF PLANS		
STATUS		
PLANNING APPLICATION		
DRAWN BY		CHECKED BY
Author		Checker

PROJECT NO.	DATE	SCALE
1944	MAR 2023	1:100@A3
DRAWING NO.		REVISION
A25		P1

01 PROPOSED 2F PLAN
1:100 @ A3

02 PROPOSED ROOF PLAN
1:100 @ A3

PD APP - 1F ROOF EXTENSION