



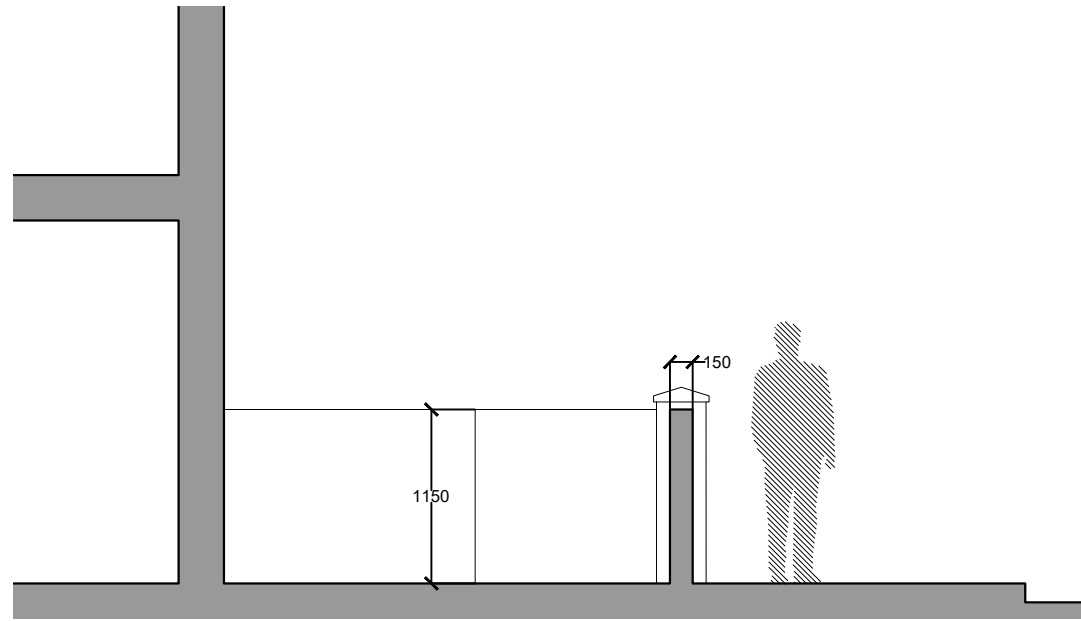


Section through front garden



Front Elevation

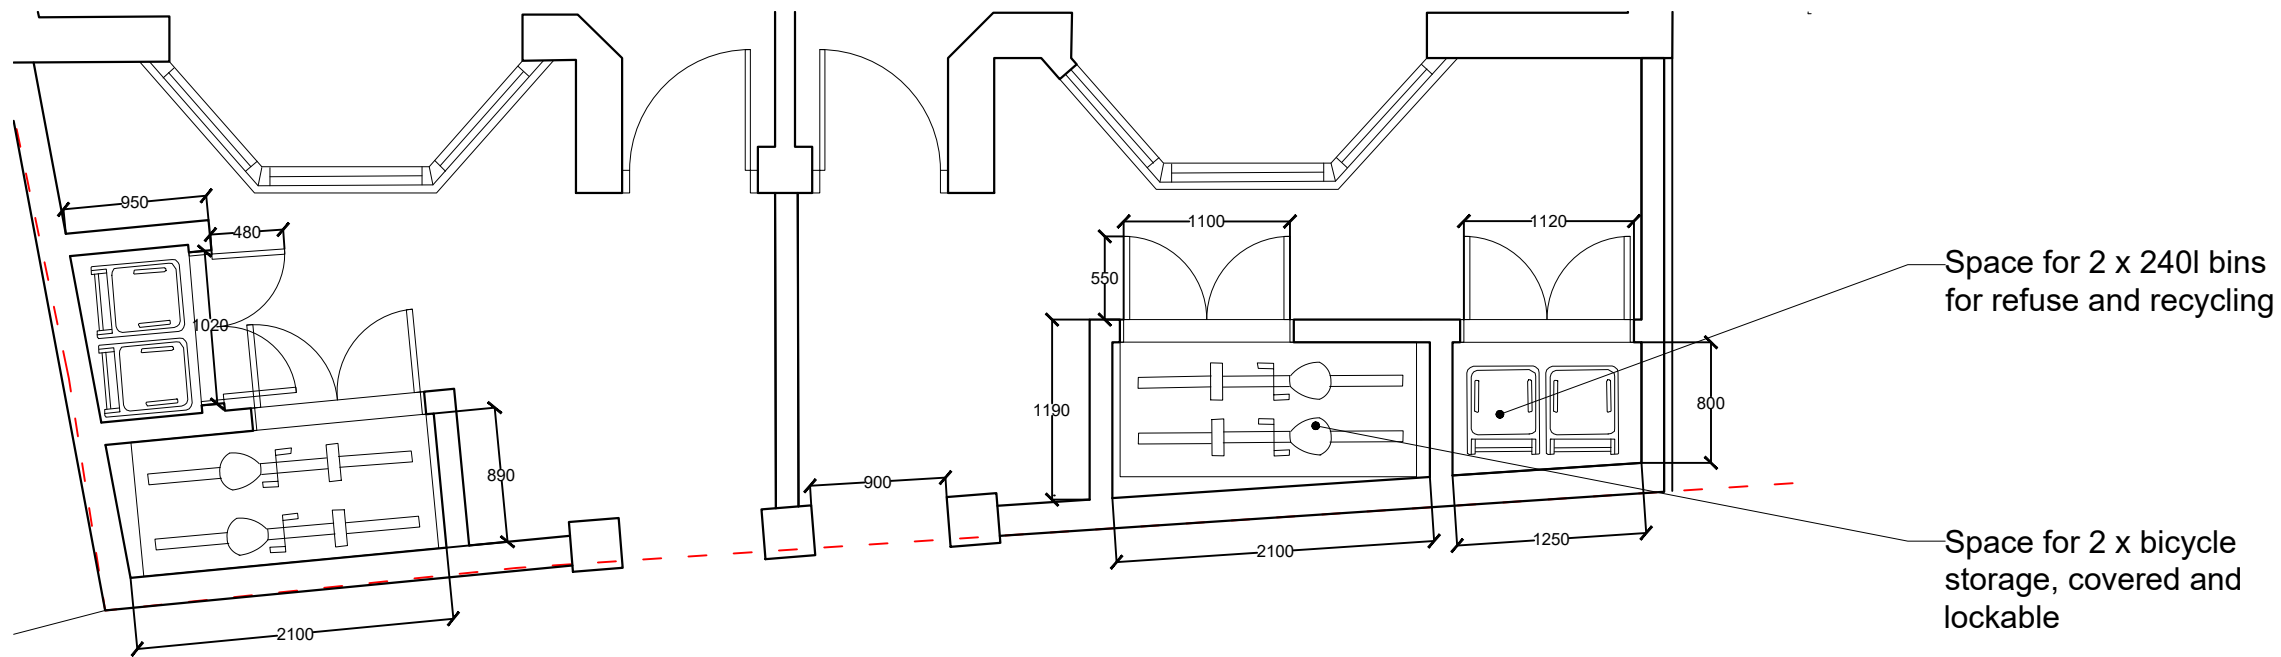

Ground floor plan showing bin and bike storage

 

REVISION:

REV/DATE

All dimensions to be checked on site before any works commence.

This drawing is the copyright of Jamie Sleep Design Limited and shall not be copied, used or reproduced in anyway without prior written consent.

Bilal Ustun Limited 457 to 461 High Road N22 8JD	
CLIENT	156-404
DWG NO.	
TITLE	Details as proposed
DATE	28th March 2023
SCALE	As noted
DRAWN	JS
STAGE	CONSTRUCTION