


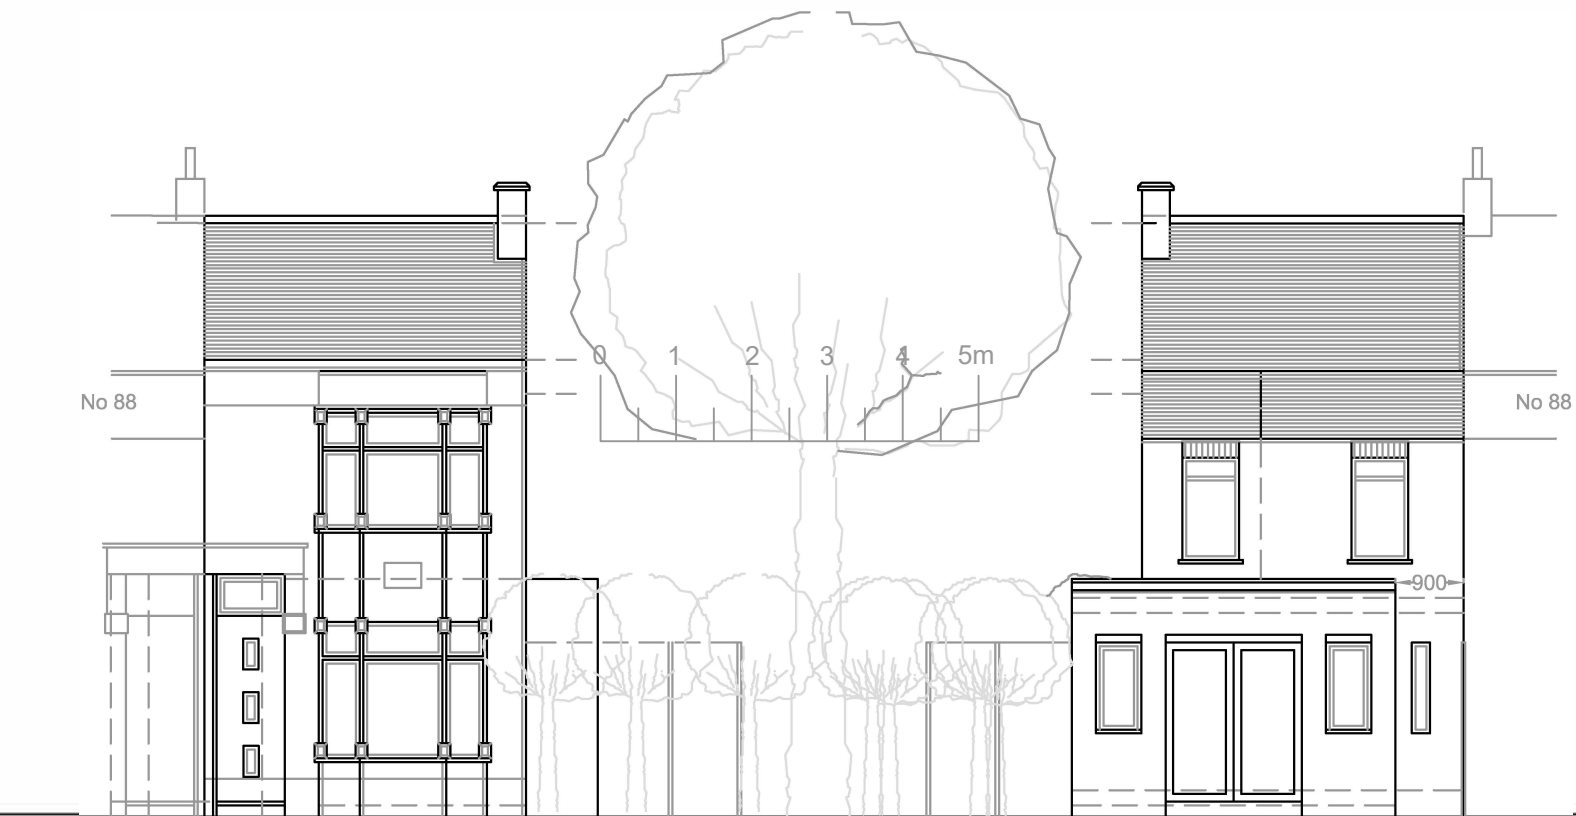


Proposed Front Elevation

Scale 1:100 @A4 Drawing No 005REV

Proposed Rear Elevation

Scale 1:100 @A4 Drawing No 005REV

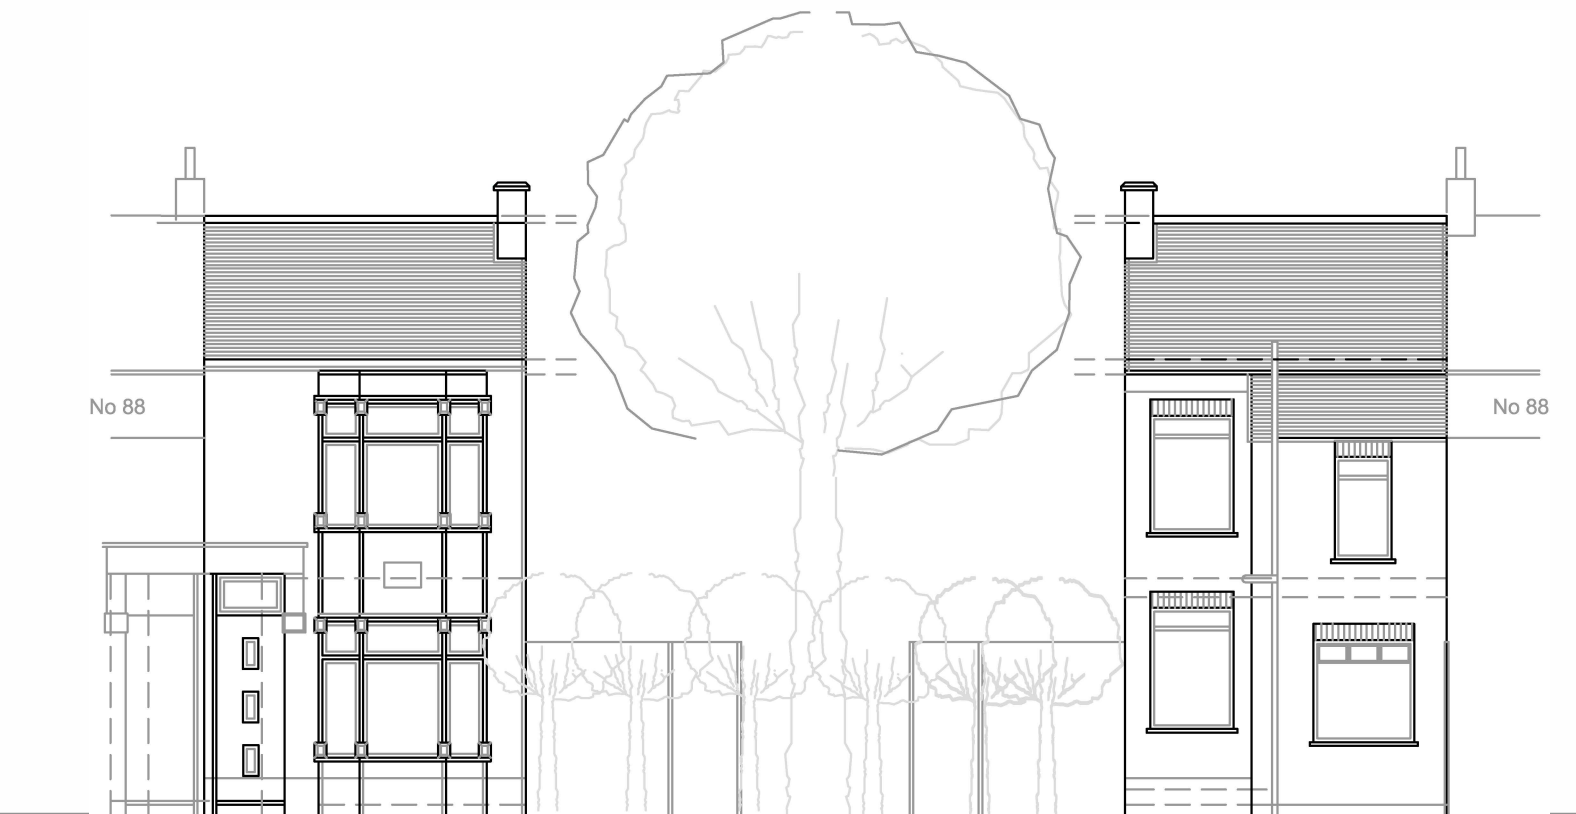

Existing Front Elevation

Scale 1:100 @A4 Drawing No 005REV

Existing Rear Elevation

Scale 1:100 @A4 Drawing No 005REV