




Front Elevation



Rear Elevation

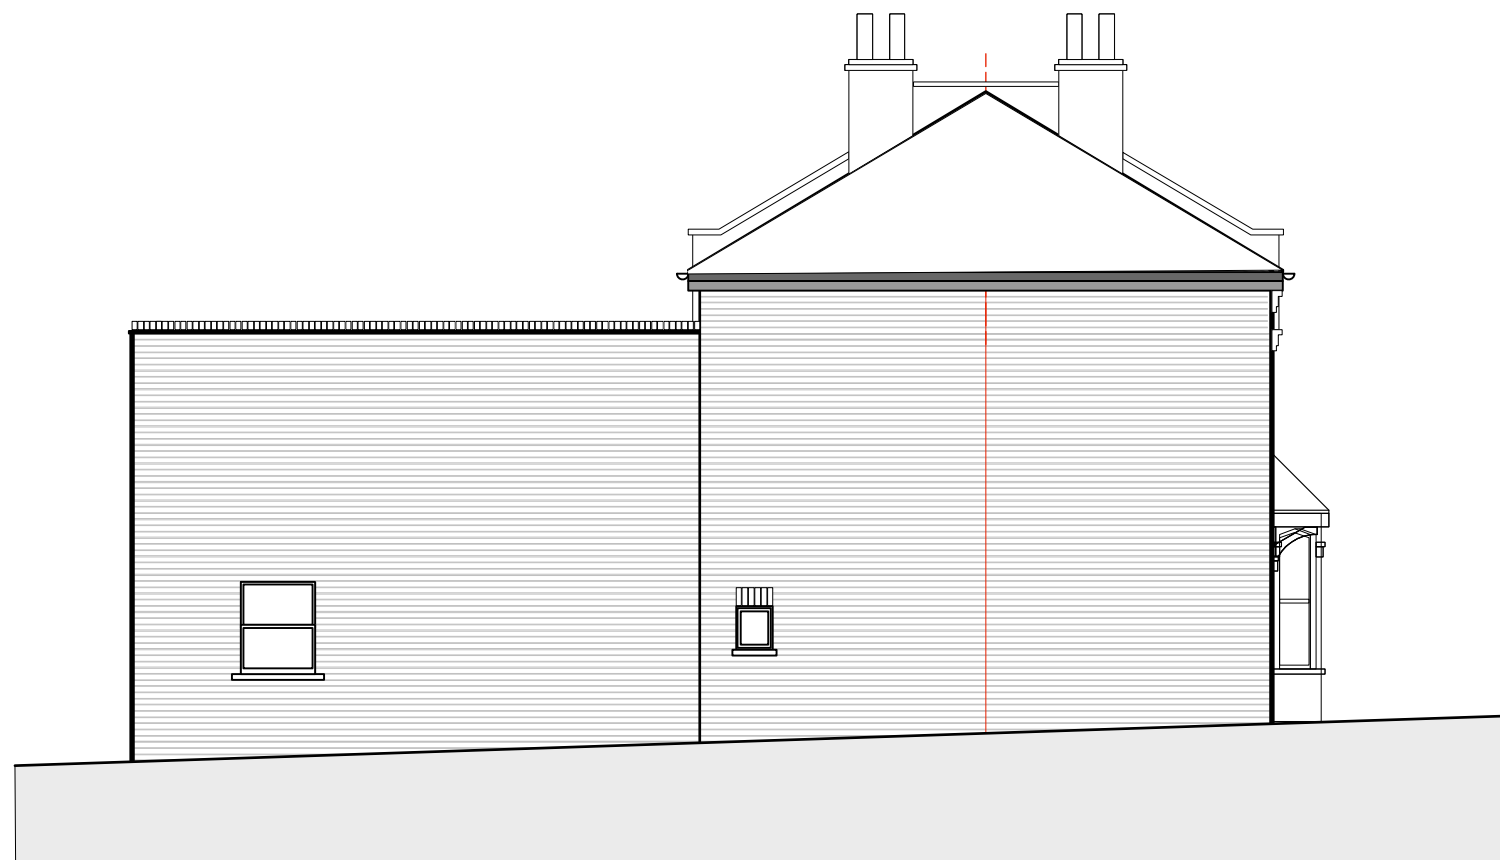

Side Elevation



Existing Elevations

Address: 40 Orchard Road, London N6 5TR
 Scale: 1:100 at A3

Do not scale. All dimensions to be confirmed on site.
 Information contained in this drawing is the sole copyright
 of the designer and is not to be reproduced without permission.

Drawing No: 23.03.28_Orchard Road
 AP Sheet 4 of 10 28.03.2023