




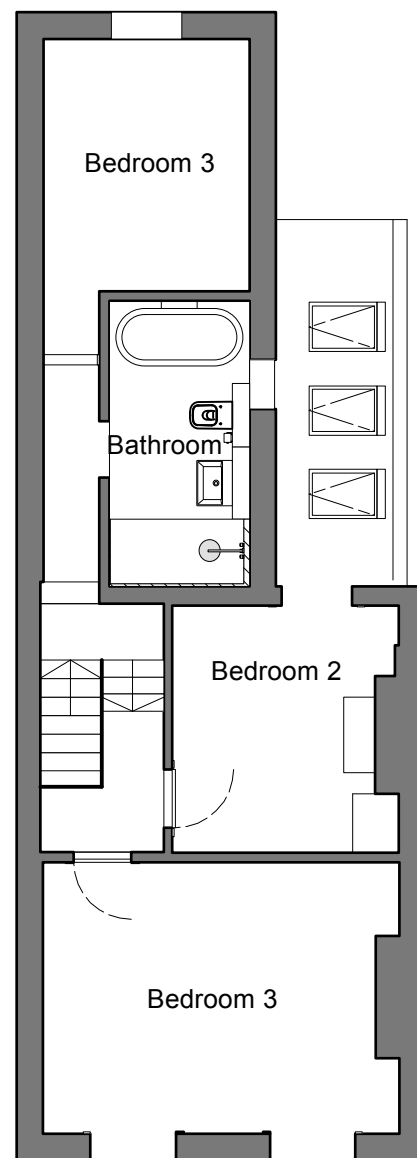

Existing First Floor

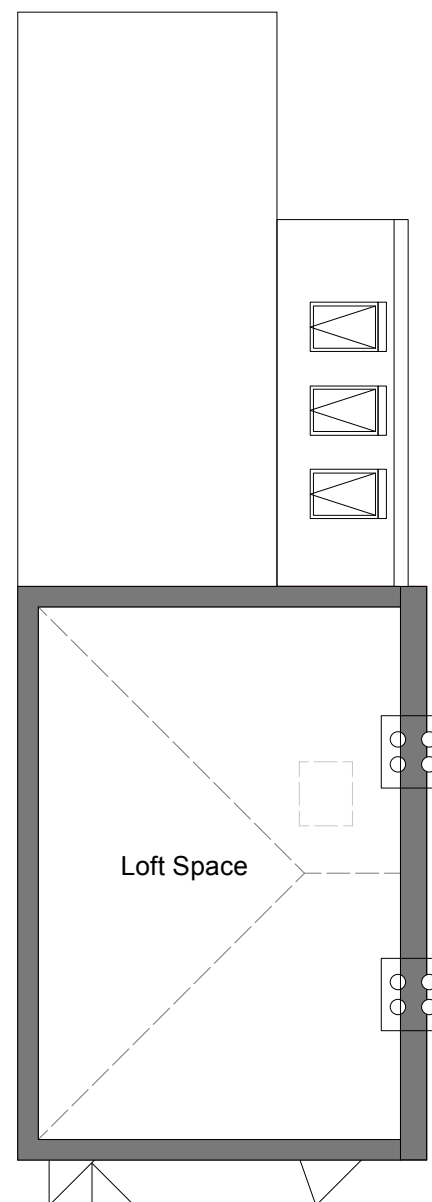

Existing Loft Plan

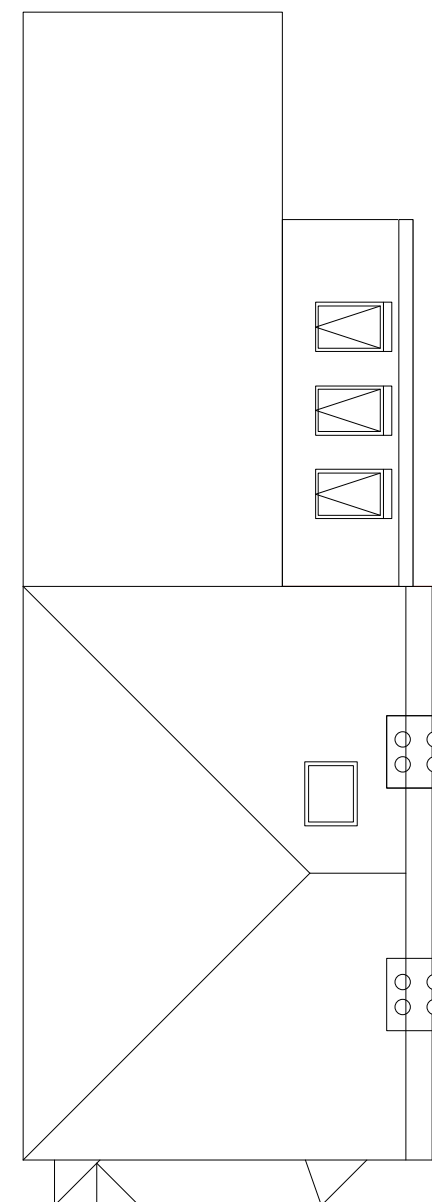

Existing Roof Plan



Existing First, Loft and Roof Plans

Address: 40 Orchard Road, London N6 5TR

Scale: 1:100 at A3

Do not scale. All dimensions to be confirmed on site.
Information contained in this drawing is the sole copyright
of the designer and is not to be reproduced without permission.

Drawing No: 23.03.28_Orchard Road

AP

Sheet 3 of 10

28.03.2023