


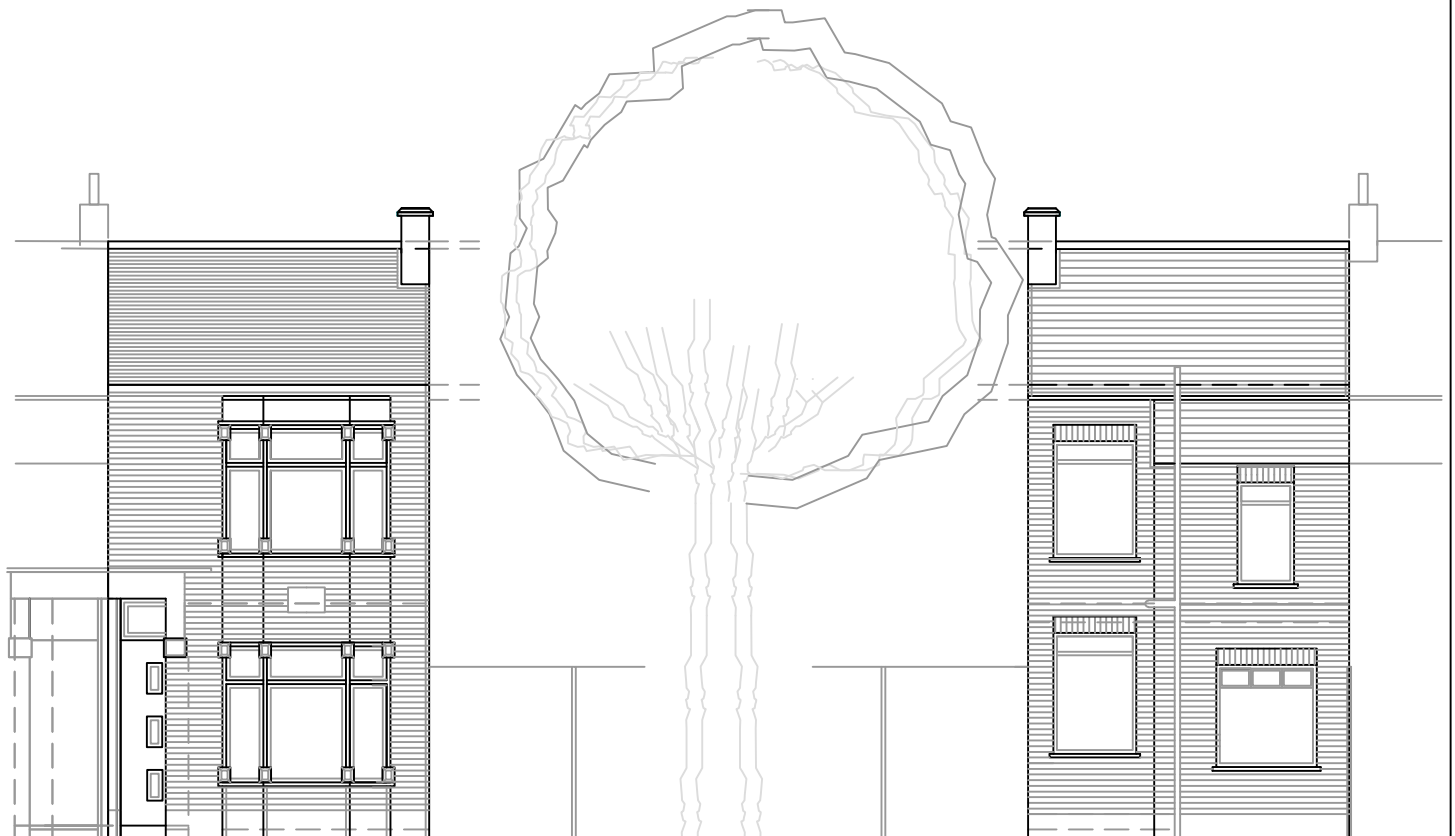

Proposed Front Elevation
Scale 1:100

Proposed Rear Elevation
Scale 1:100



Existing Front Elevation
Scale 1:100

Existing Rear Elevation
Scale 1:100



Drawing No. 005
May 2021

86 Arnold Rd
London N15 4JH
Elevations
Scale 1:100 @ A4