


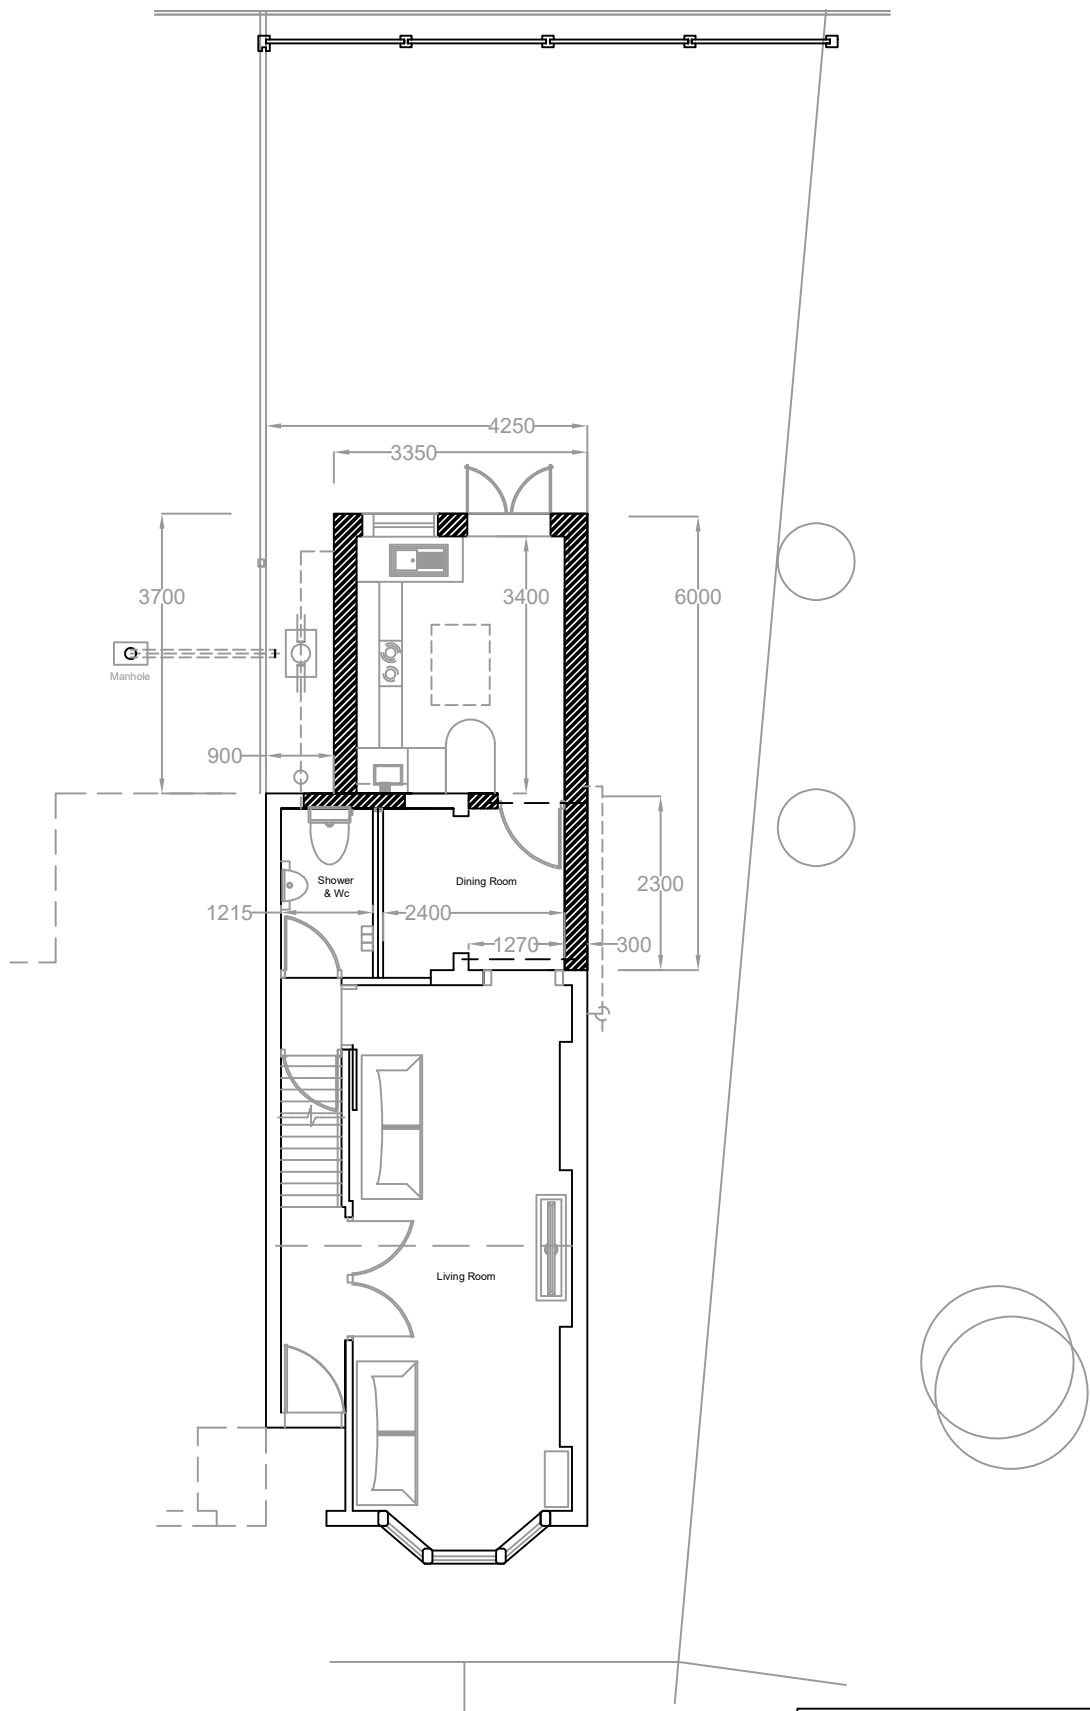

Drawing No. 006

86 Arnold Rd
London N15 4JH

Proposed Ground Floor Plan

Scale 1:100 @ A4

May 2021