


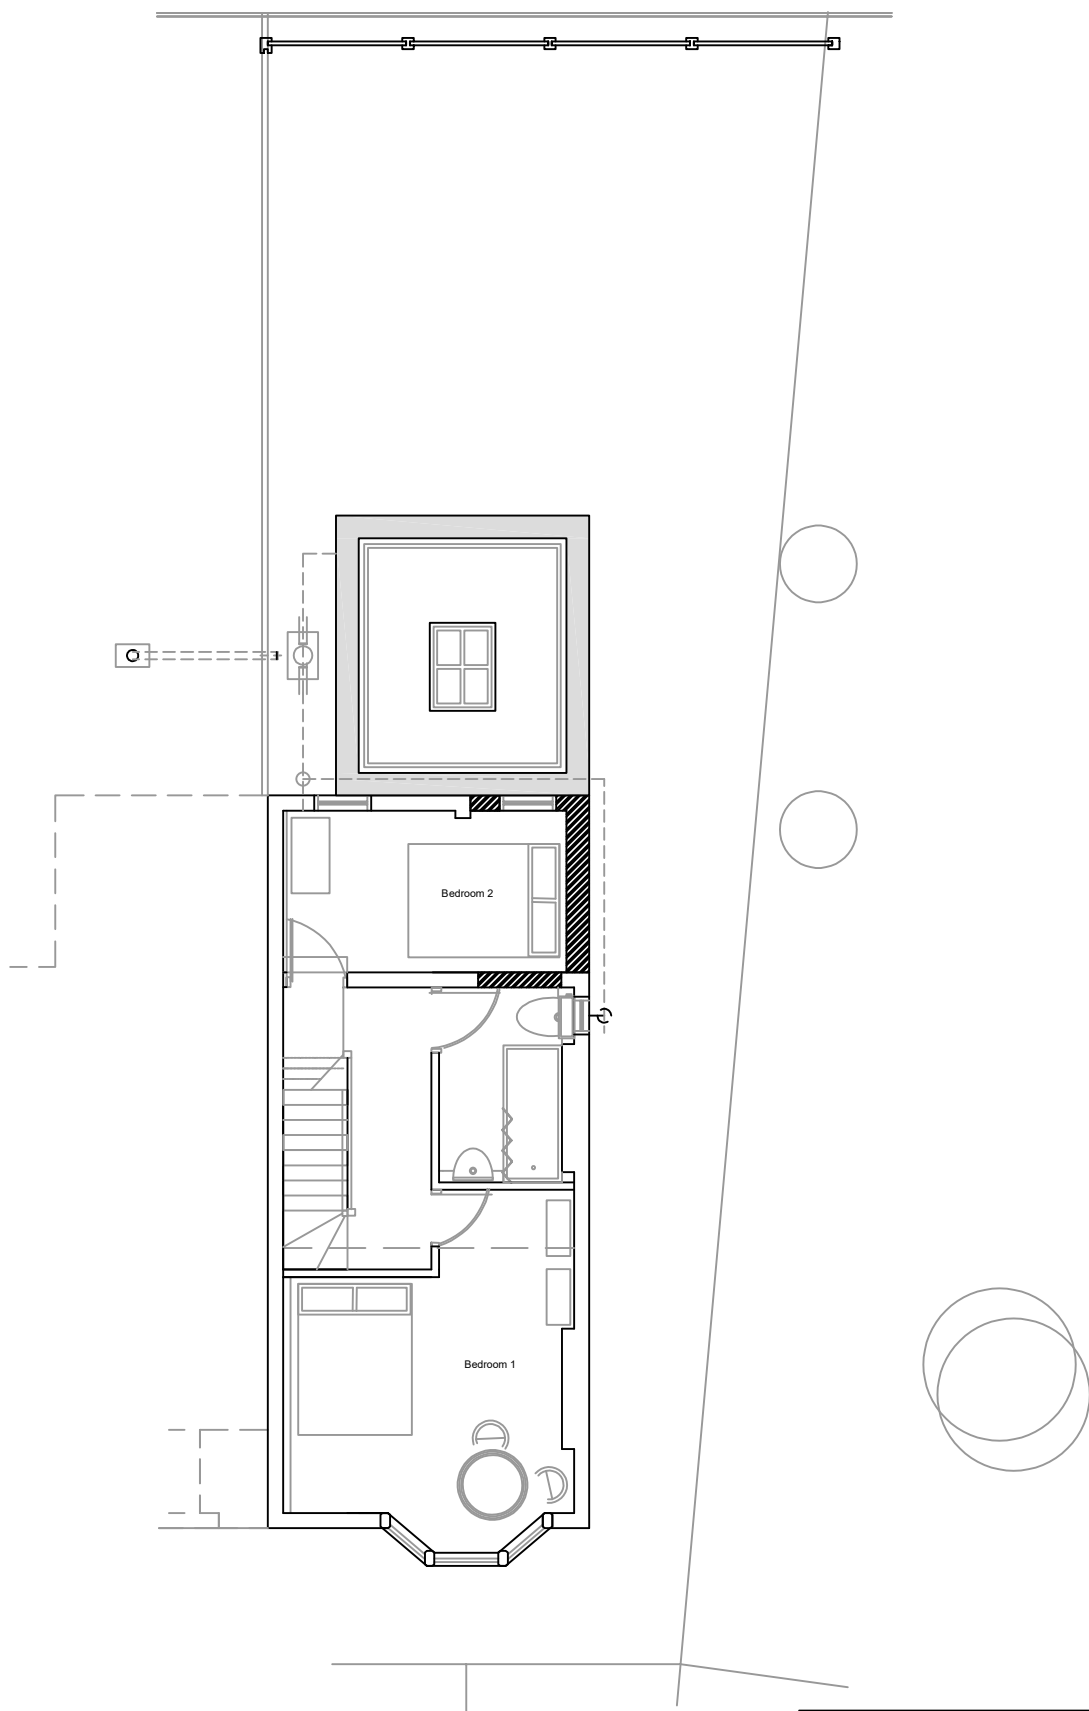

0 1 2 3 4 5m

Drawing No. 007
86 Arnold Rd
London N15 4JH

Proposed First Floor Plan
Scale 1:100 @ A4
May 2021