




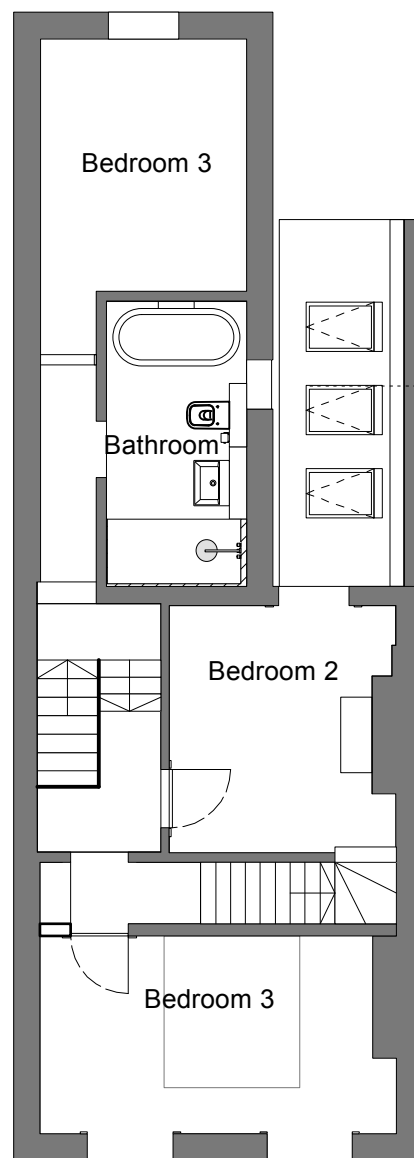

Proposed First Floor

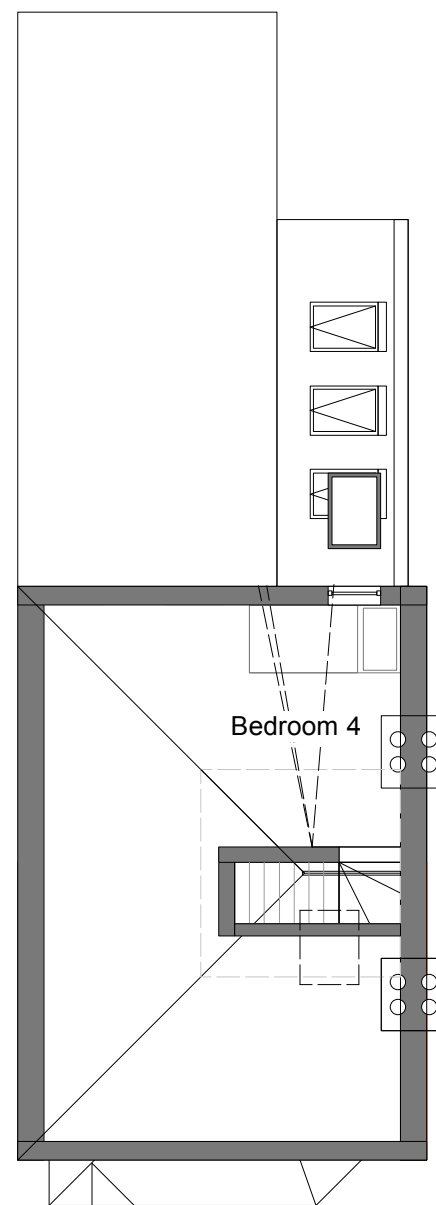

Proposed Loft Plan

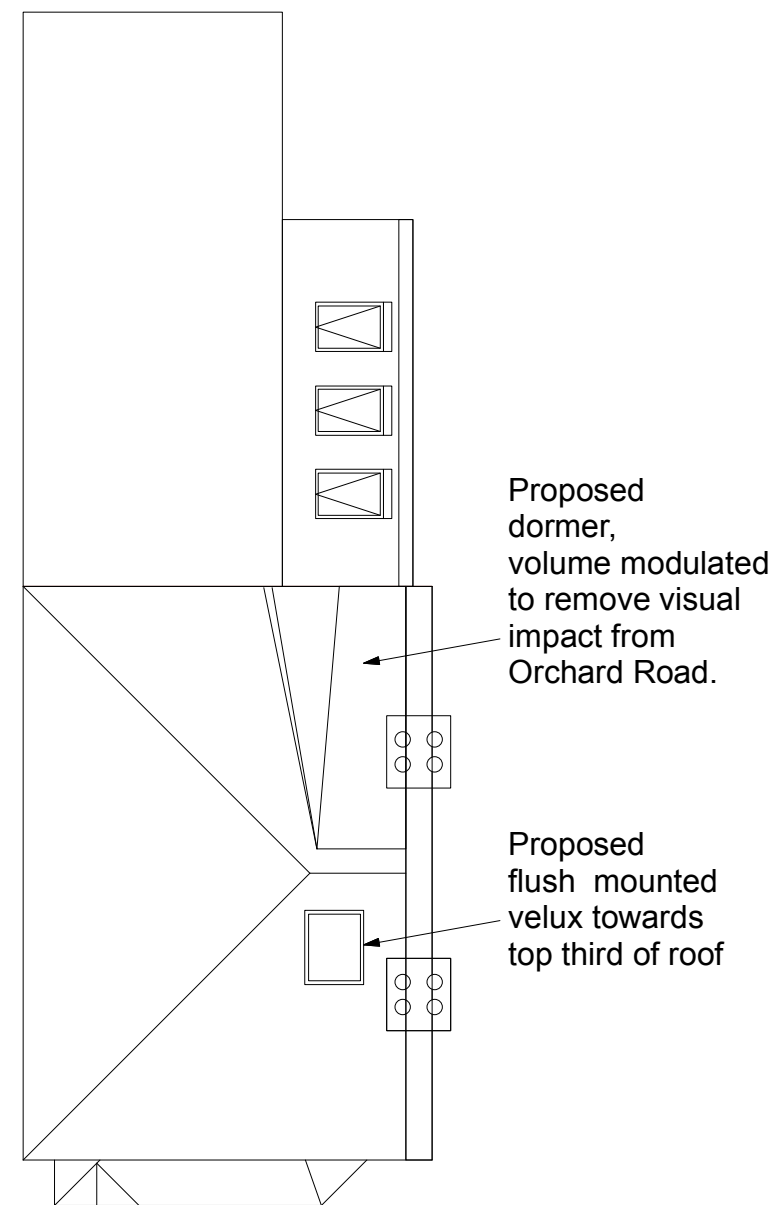

Proposed Roof Plan



(For proposed ground floor plan please refer to existing ground floor plan as drawn on the existing site plan. No changes are proposed on the ground floor plan).

Proposed First, Loft and Roof Plans

Address: 40 Orchard Road, London N6 5TR

Scale: 1:100 at A3

Do not scale. All dimensions to be confirmed on site.
Information contained in this drawing is the sole copyright
of the designer and is not to be reproduced without permission.

Drawing No: 23.03.28_Orchard Road

AP

Sheet 5 of 10

28.03.2023