


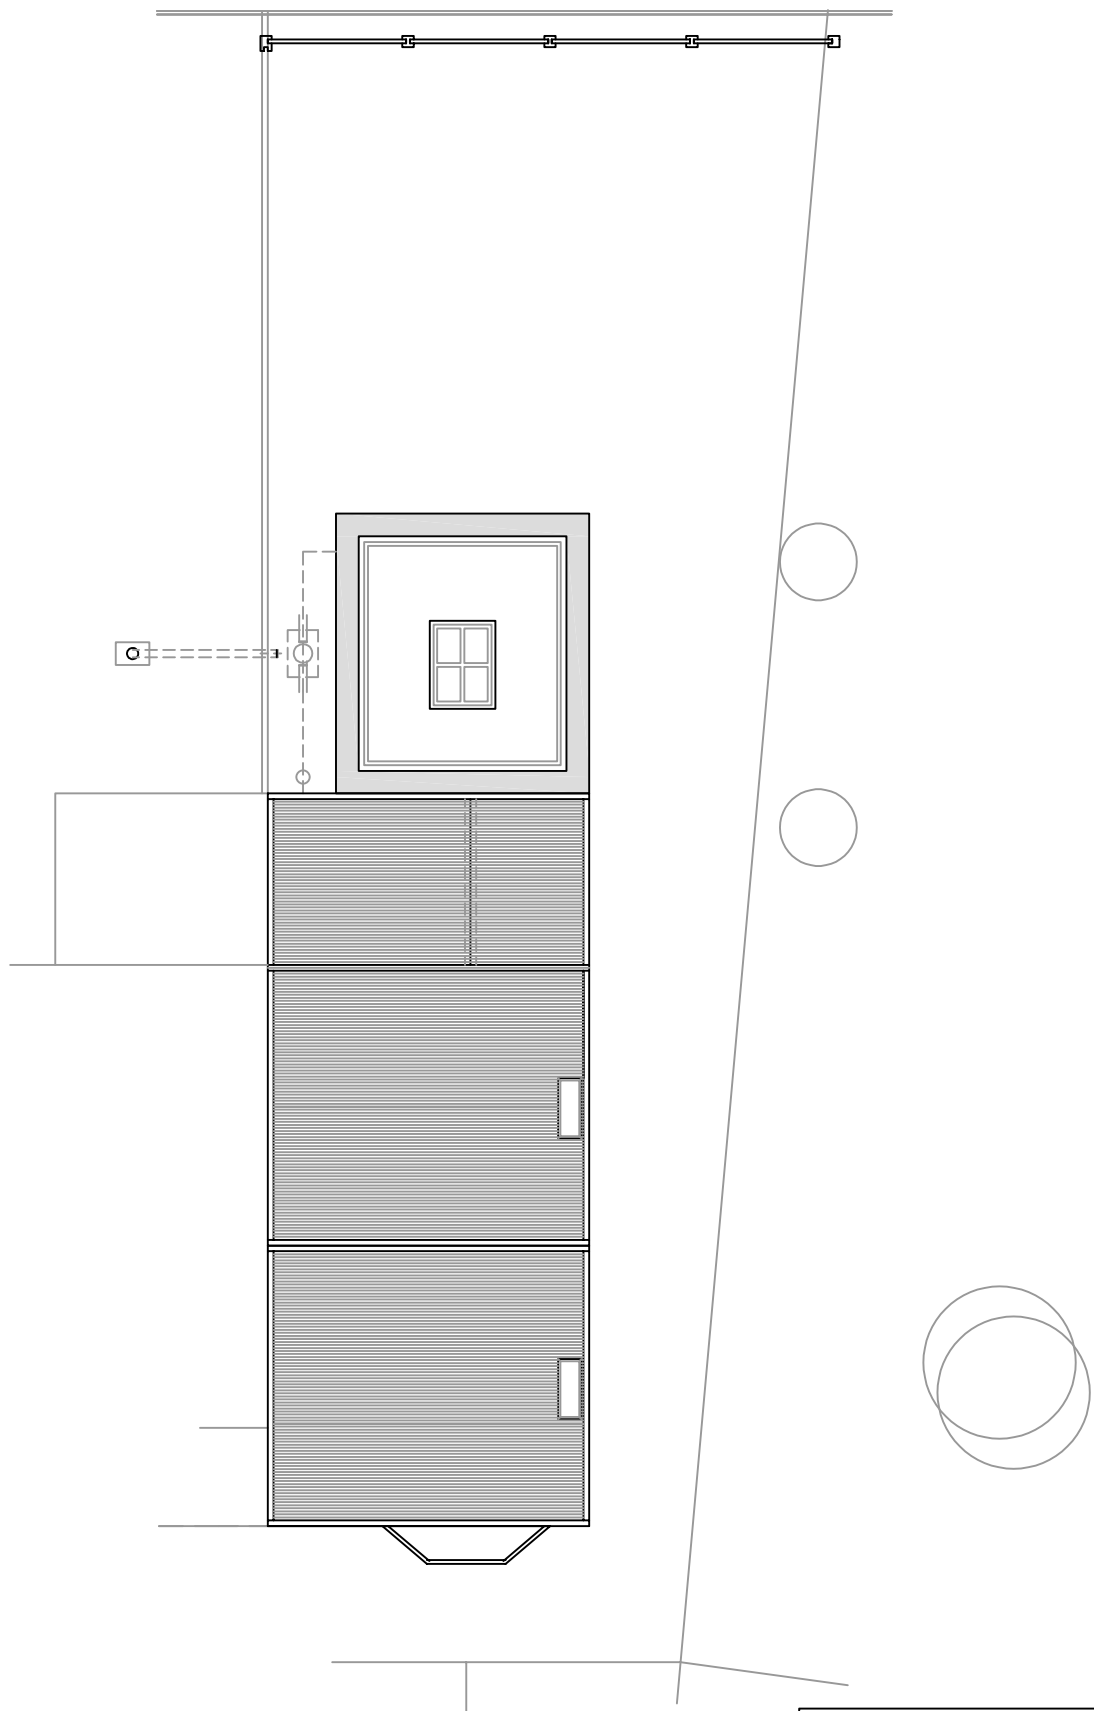

Drawing No. 008
86 Arnold Rd
London N15 4JH
Proposed Roof Plan
Scale 1:100 @ A4
May 2021