


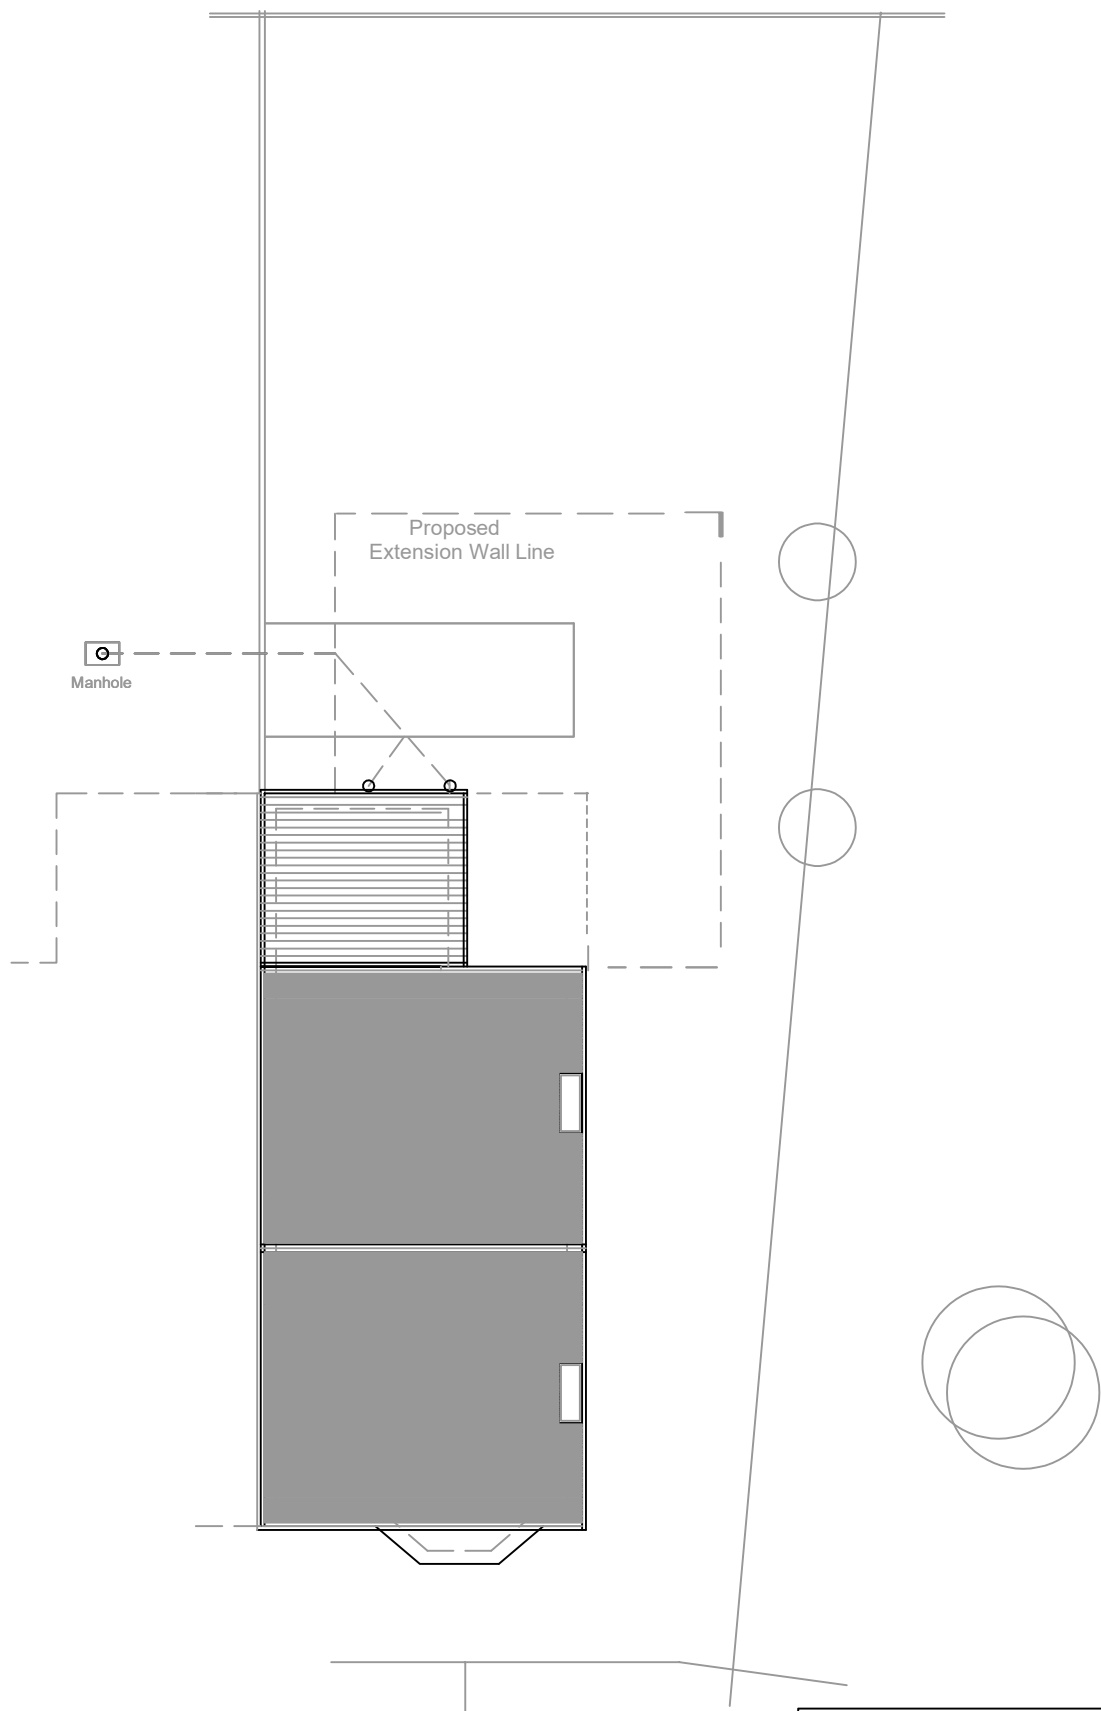

Drawing No. 003
86 Arnold Rd
London N15 4JH

Existing Roof Plan
Scale 1:100 @ A4

May 2021