


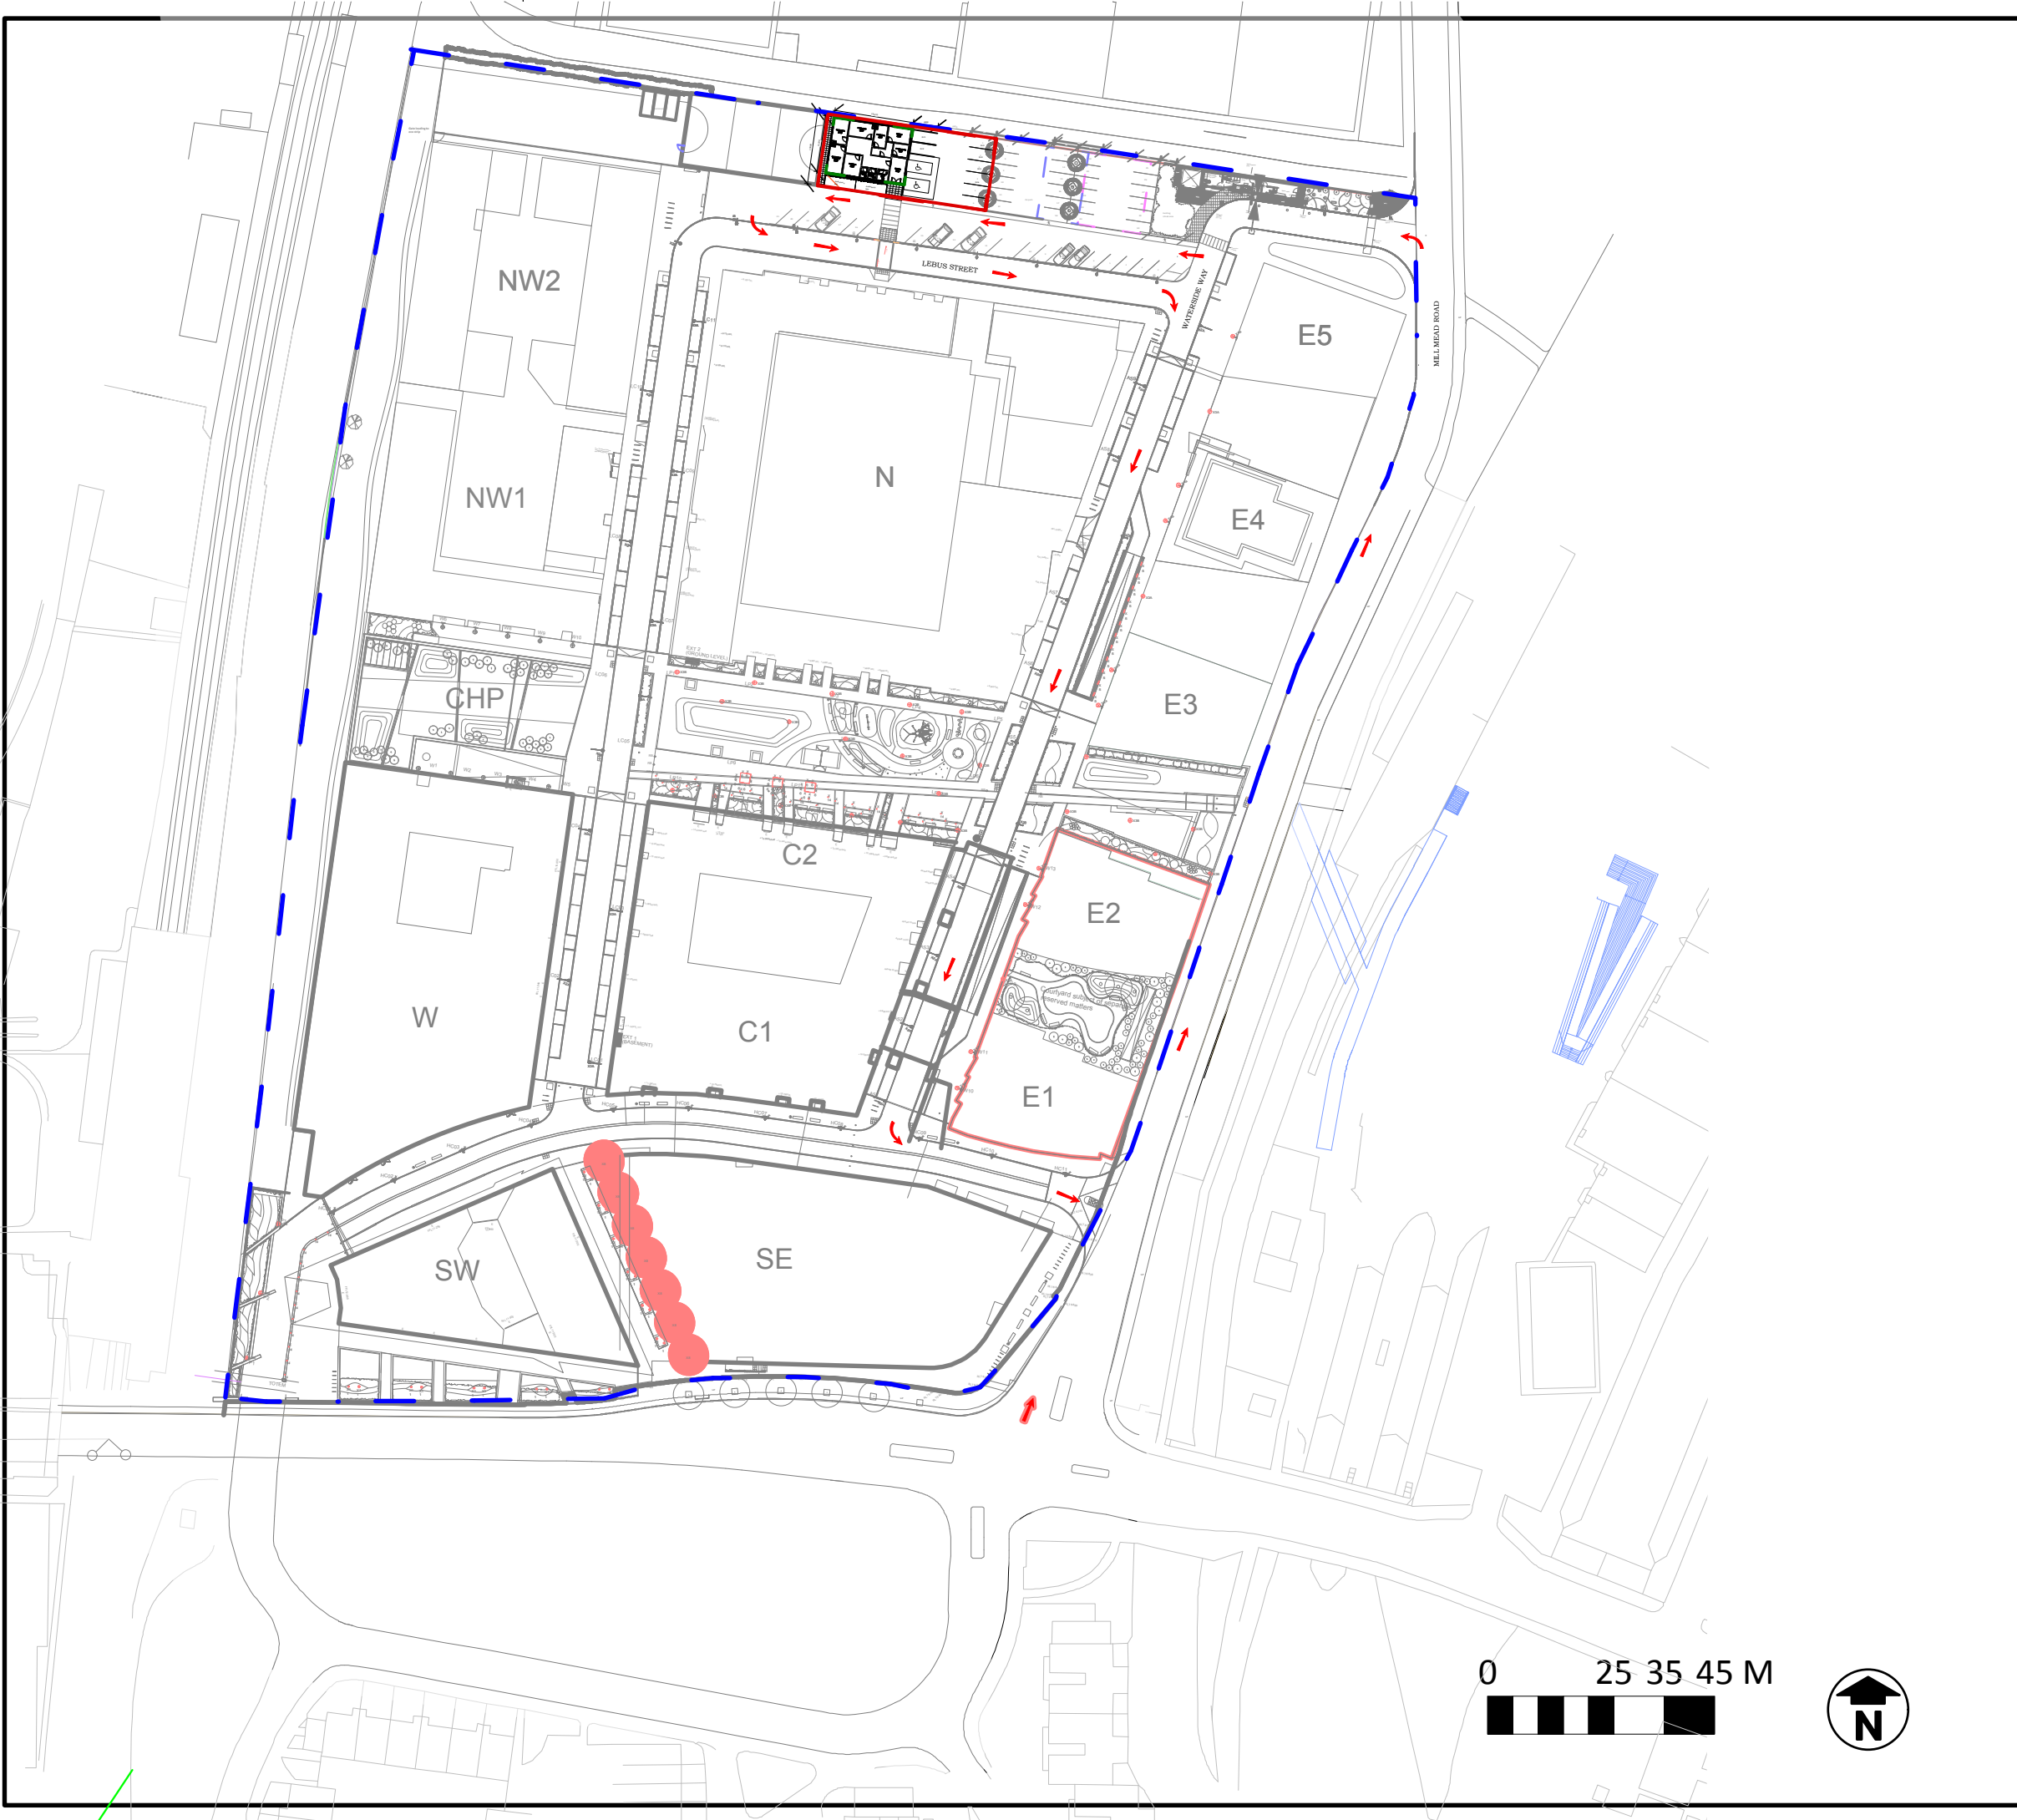

These plans are provided as a convenience and as a guideline to usage of the general works. Users of this plan should carefully review these measurements for applicability to their projects and jurisdictions. Users of these plans are wholly responsible for their content and implications thereof.

All dimensions should be checked on site

Do not scale from this drawing

Any drawing errors or dicergences should be brought to the attention of the designer at the address shown below

All 3rd party design information shown is based upon the information most recently issued to HVM from relevant 3rd parties

NOTES

- all other land owned by Hale Village Properties LLP
- Land relating to Gp surgery. 81538m2

See drawing HV001EP for plan layout Gp portacabin

Gp practice floor plan drawn by Kieran Muckle , Exceeding.
www.exceeding.uk.com

Hale Village Properties LLP
Estates office
Mill Mead road
London
N17 9QQ



PROJECT TITLE		
Temporary Portacabins at Hale Village		
DRAWING TITLE		SCALE
Site Location Plan		1:1250@A3
DRAWING NO	DRAWN BY	DATE
HV003EP	Waterton	09/11/2015
CAD FILE NAME		REVISION
VW_HV temp Portacabin		B