




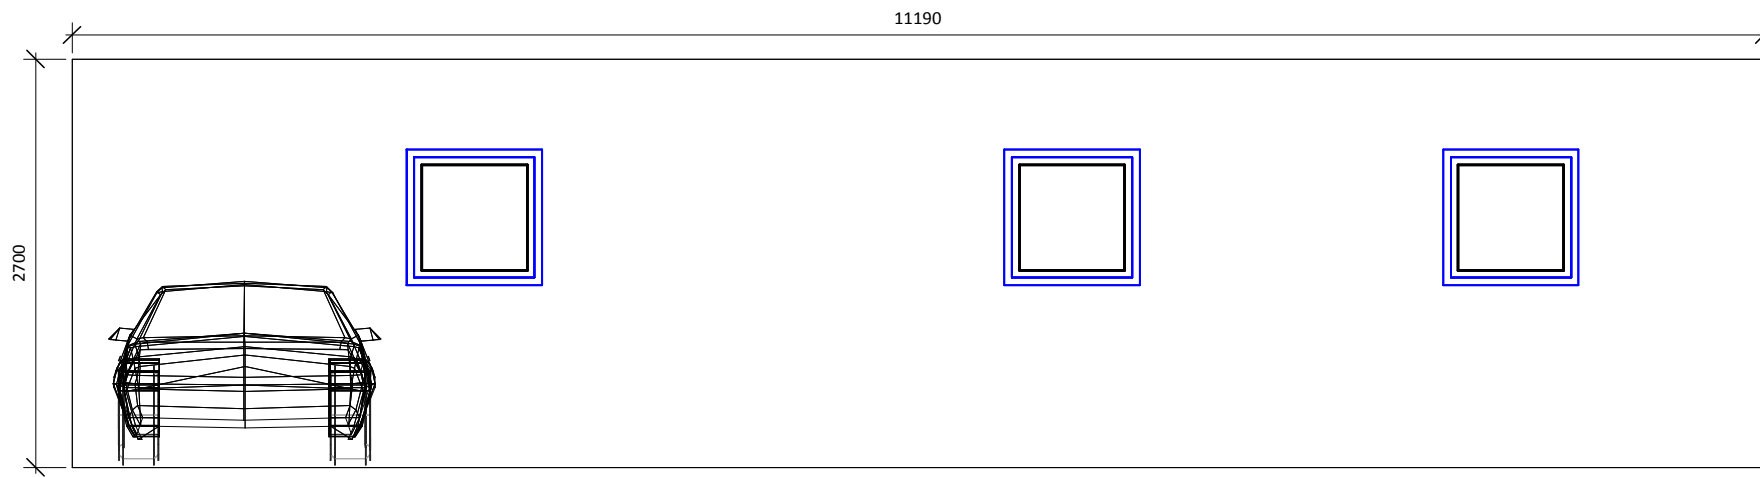



1 Right side
Scale 1:50

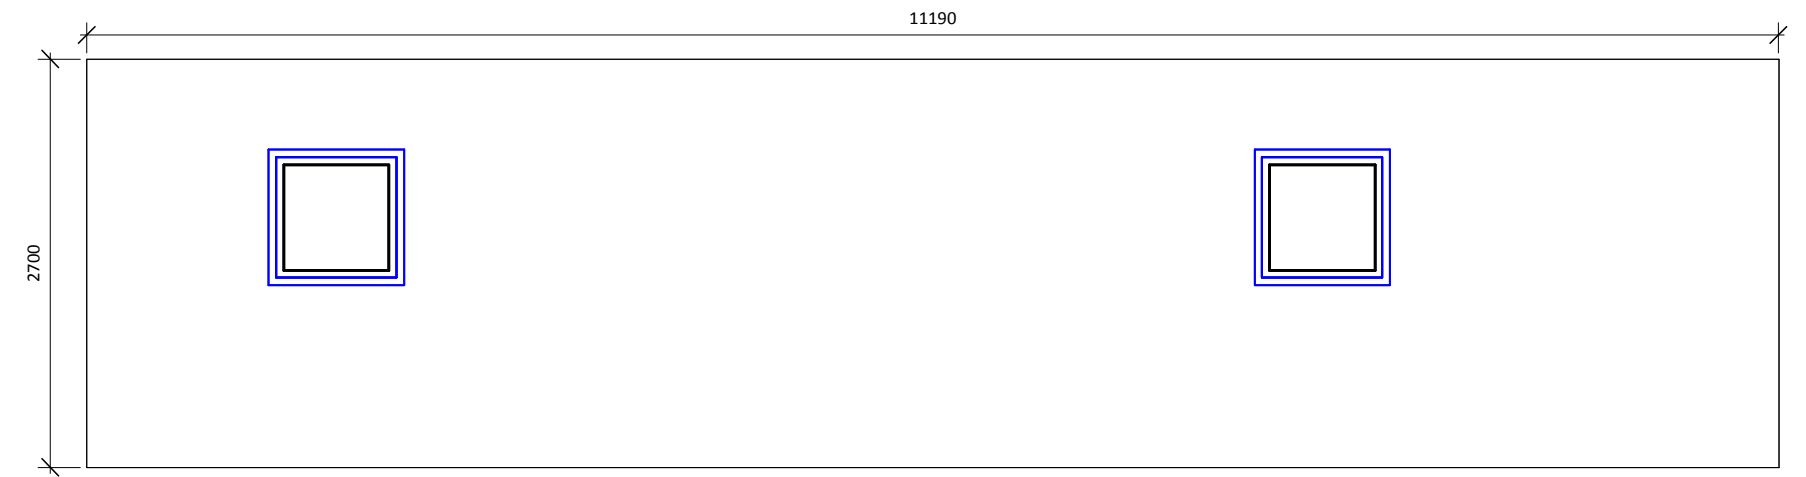

4 Left side
Scale 1:50

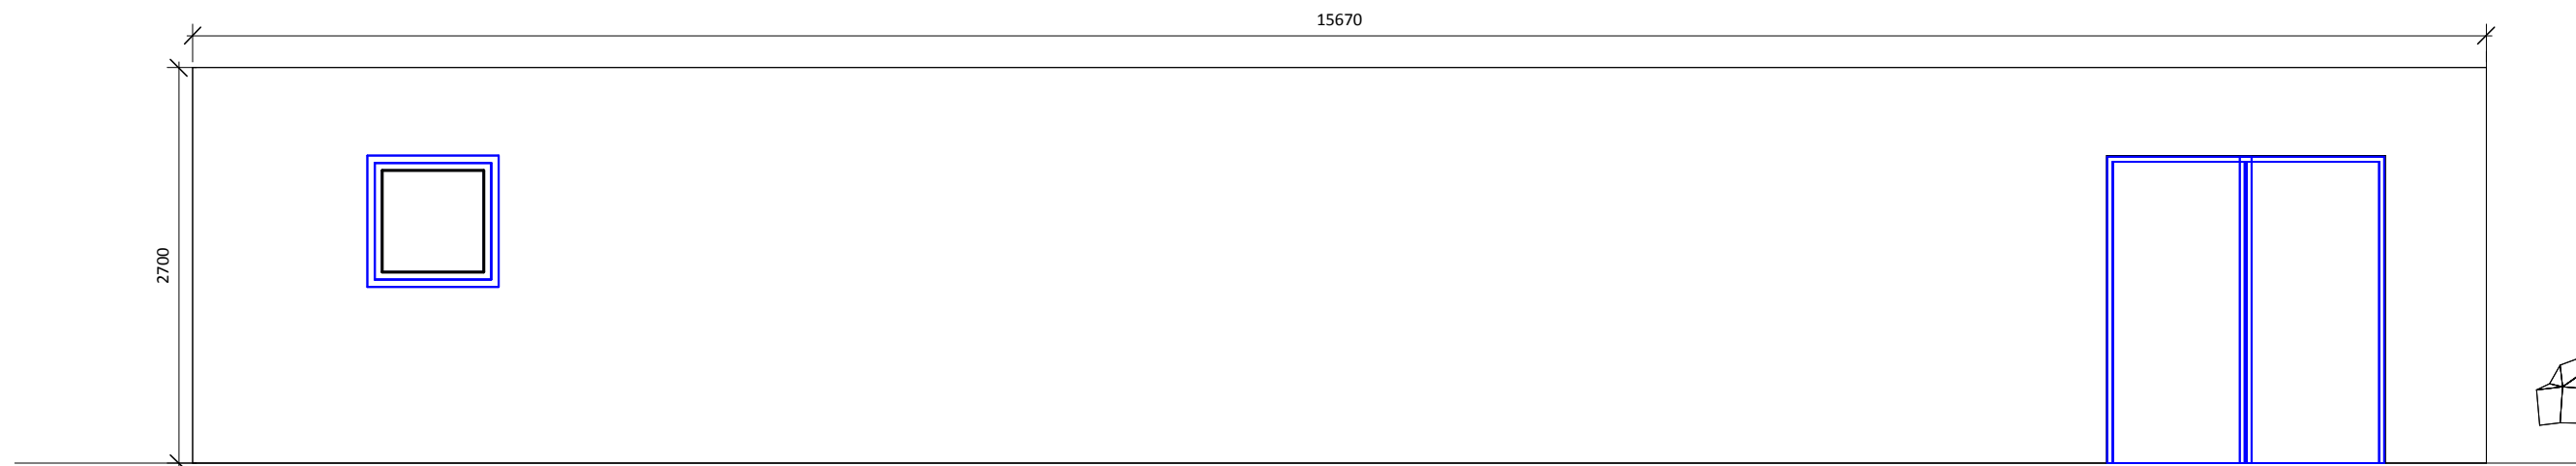

2 Front
Scale 1:50

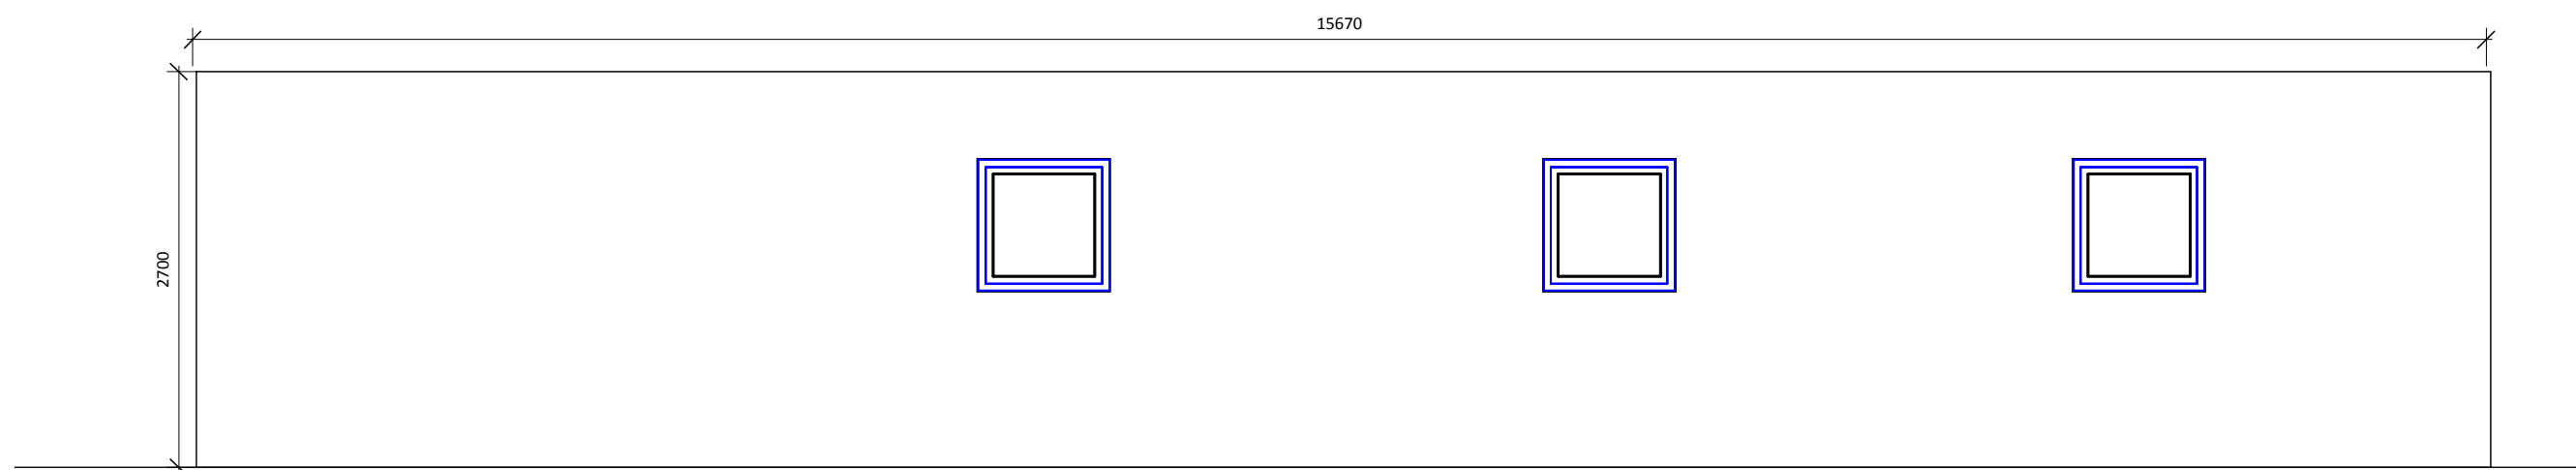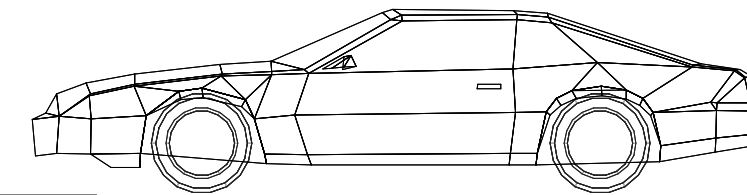

3 rear
Scale 1:50



The Portacabins will be finished with a Vinyl wrap in Hale Village colour scheme

These plans are provided as a convenience and as a guideline to usage of the general works. Users of this plan should carefully review these measurements for applicability to their projects and jurisdictions. Users of these plans are wholly responsible for their content and implications thereof.

All dimensions should be checked on site

Do not scale from this drawing

Any drawing errors or dicergences should be brought to the attention of the designer at the address shown below

All 3rd party design information shown is based upon the information most recently issued to HVM from relevant 3rd parties

NOTES

See drawing no HV001Ep for details on landscape around portacabin

Gp practice floor plan drawn by Kieran Muckle , Exceeding.
www.exceeding.uk.com

Hale Village Properties LLP
Estates office
Mill Mead road
London
N17 9QQ.



PROJECT TITLE
Temporary Portacabins at Hale Village

DRAWING TITLE	SCALE
Elevations	1:50@A2

DRAWING NO	DRAWN BY	DATE
HV002EP	Waterton	09/11/2015

CAD FILE NAME	REVISION
VW_HV temp Portacabin	c

