




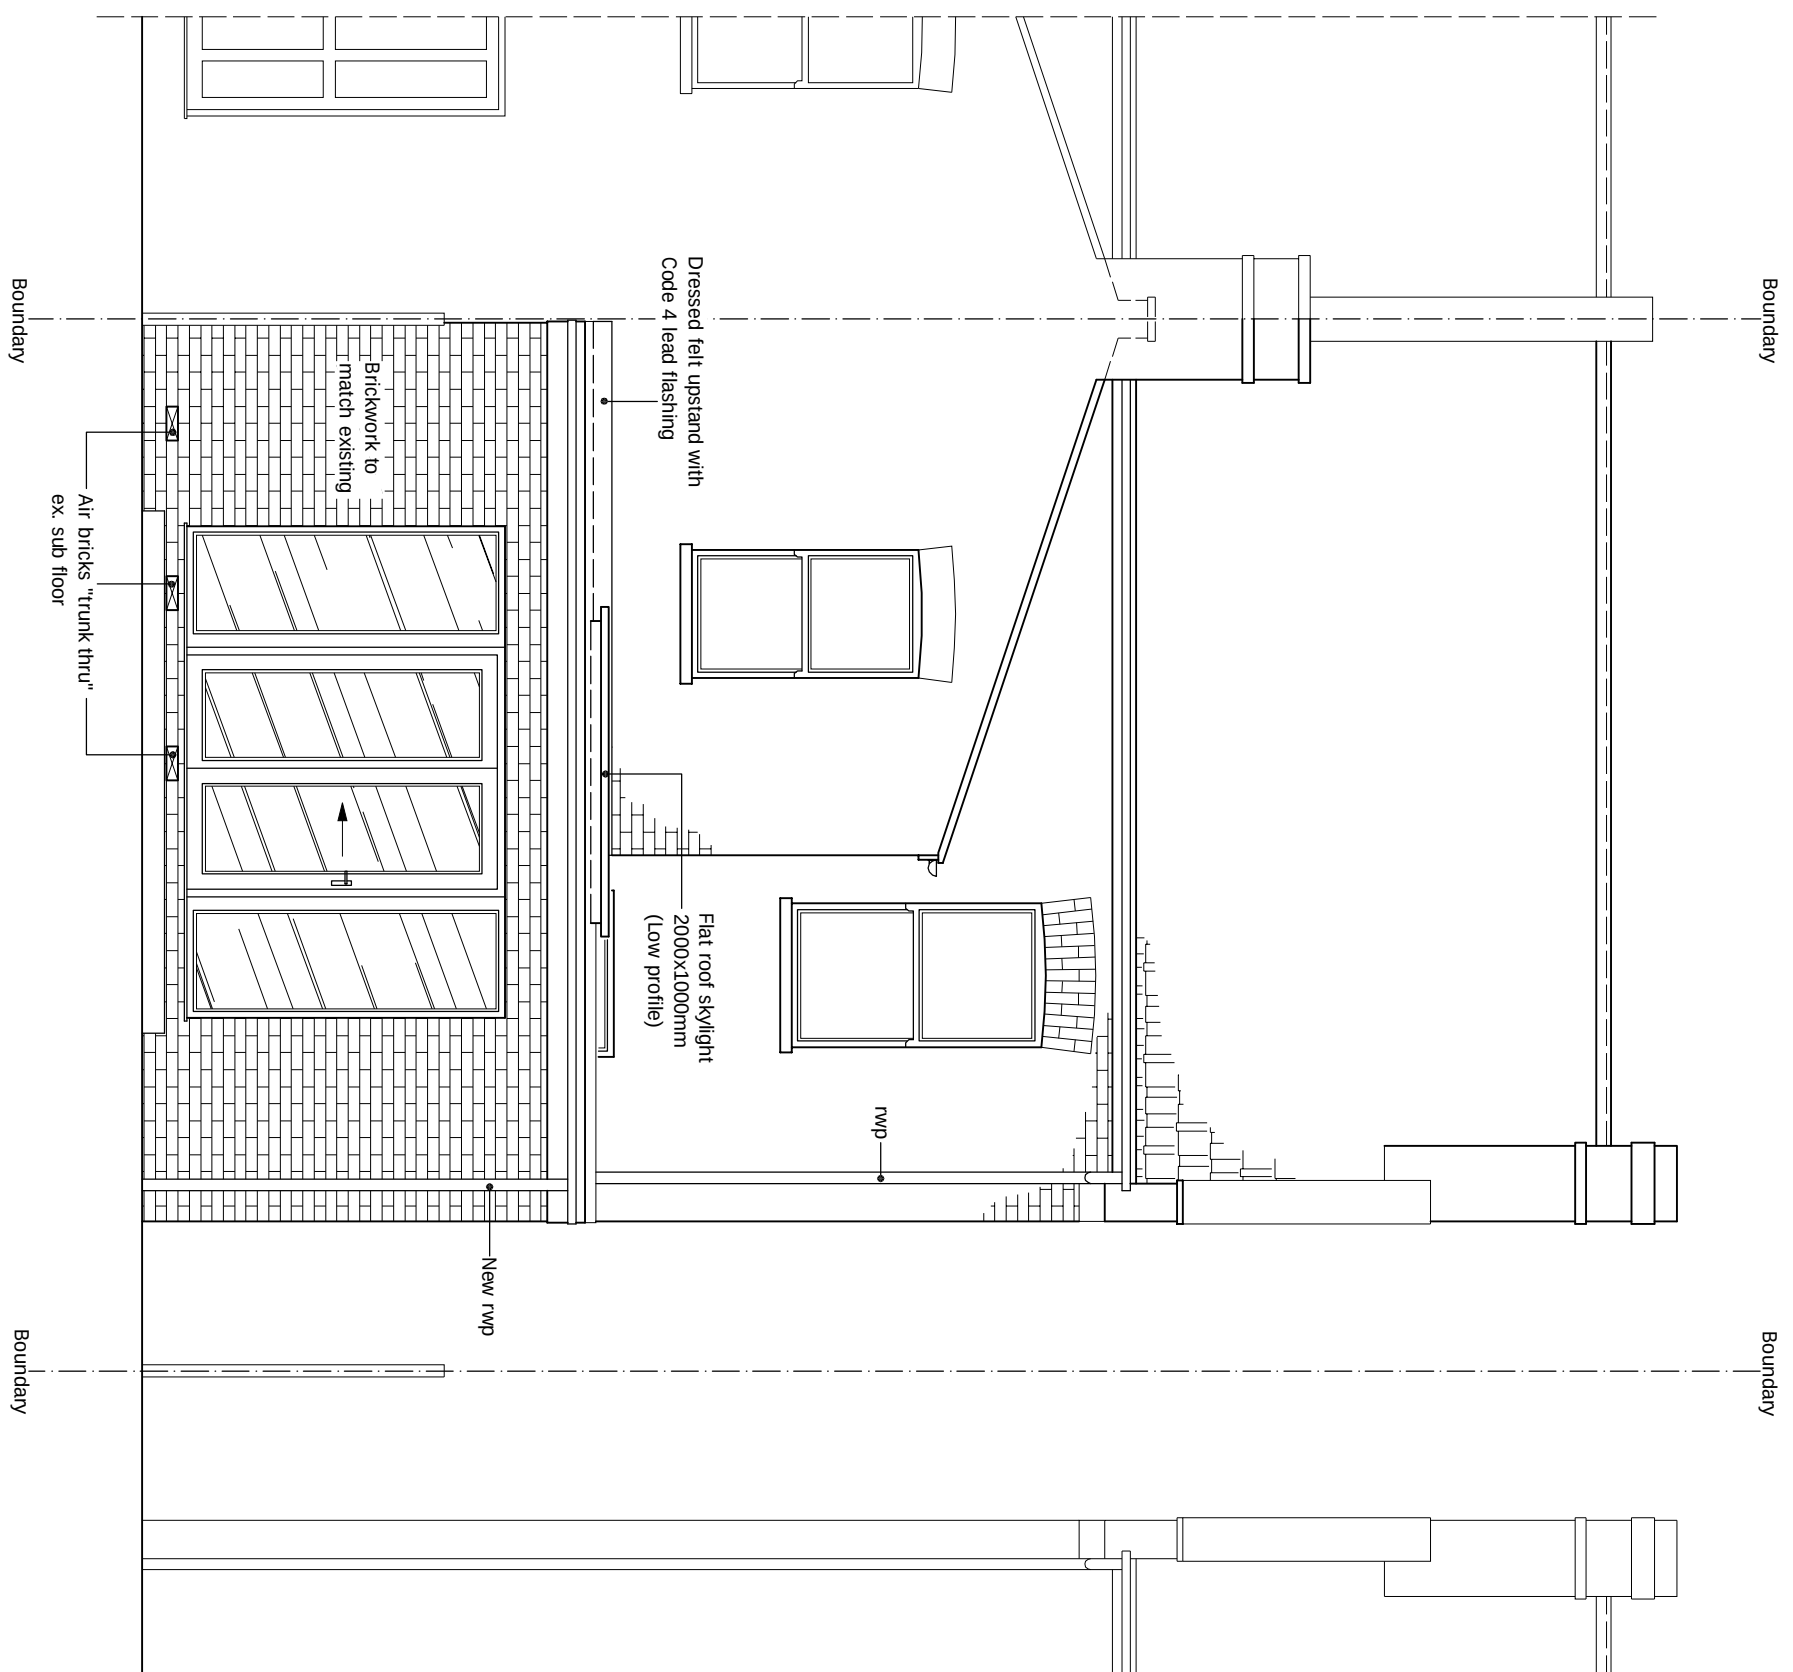


PROPOSED REAR ELEVATION
scale 1:50

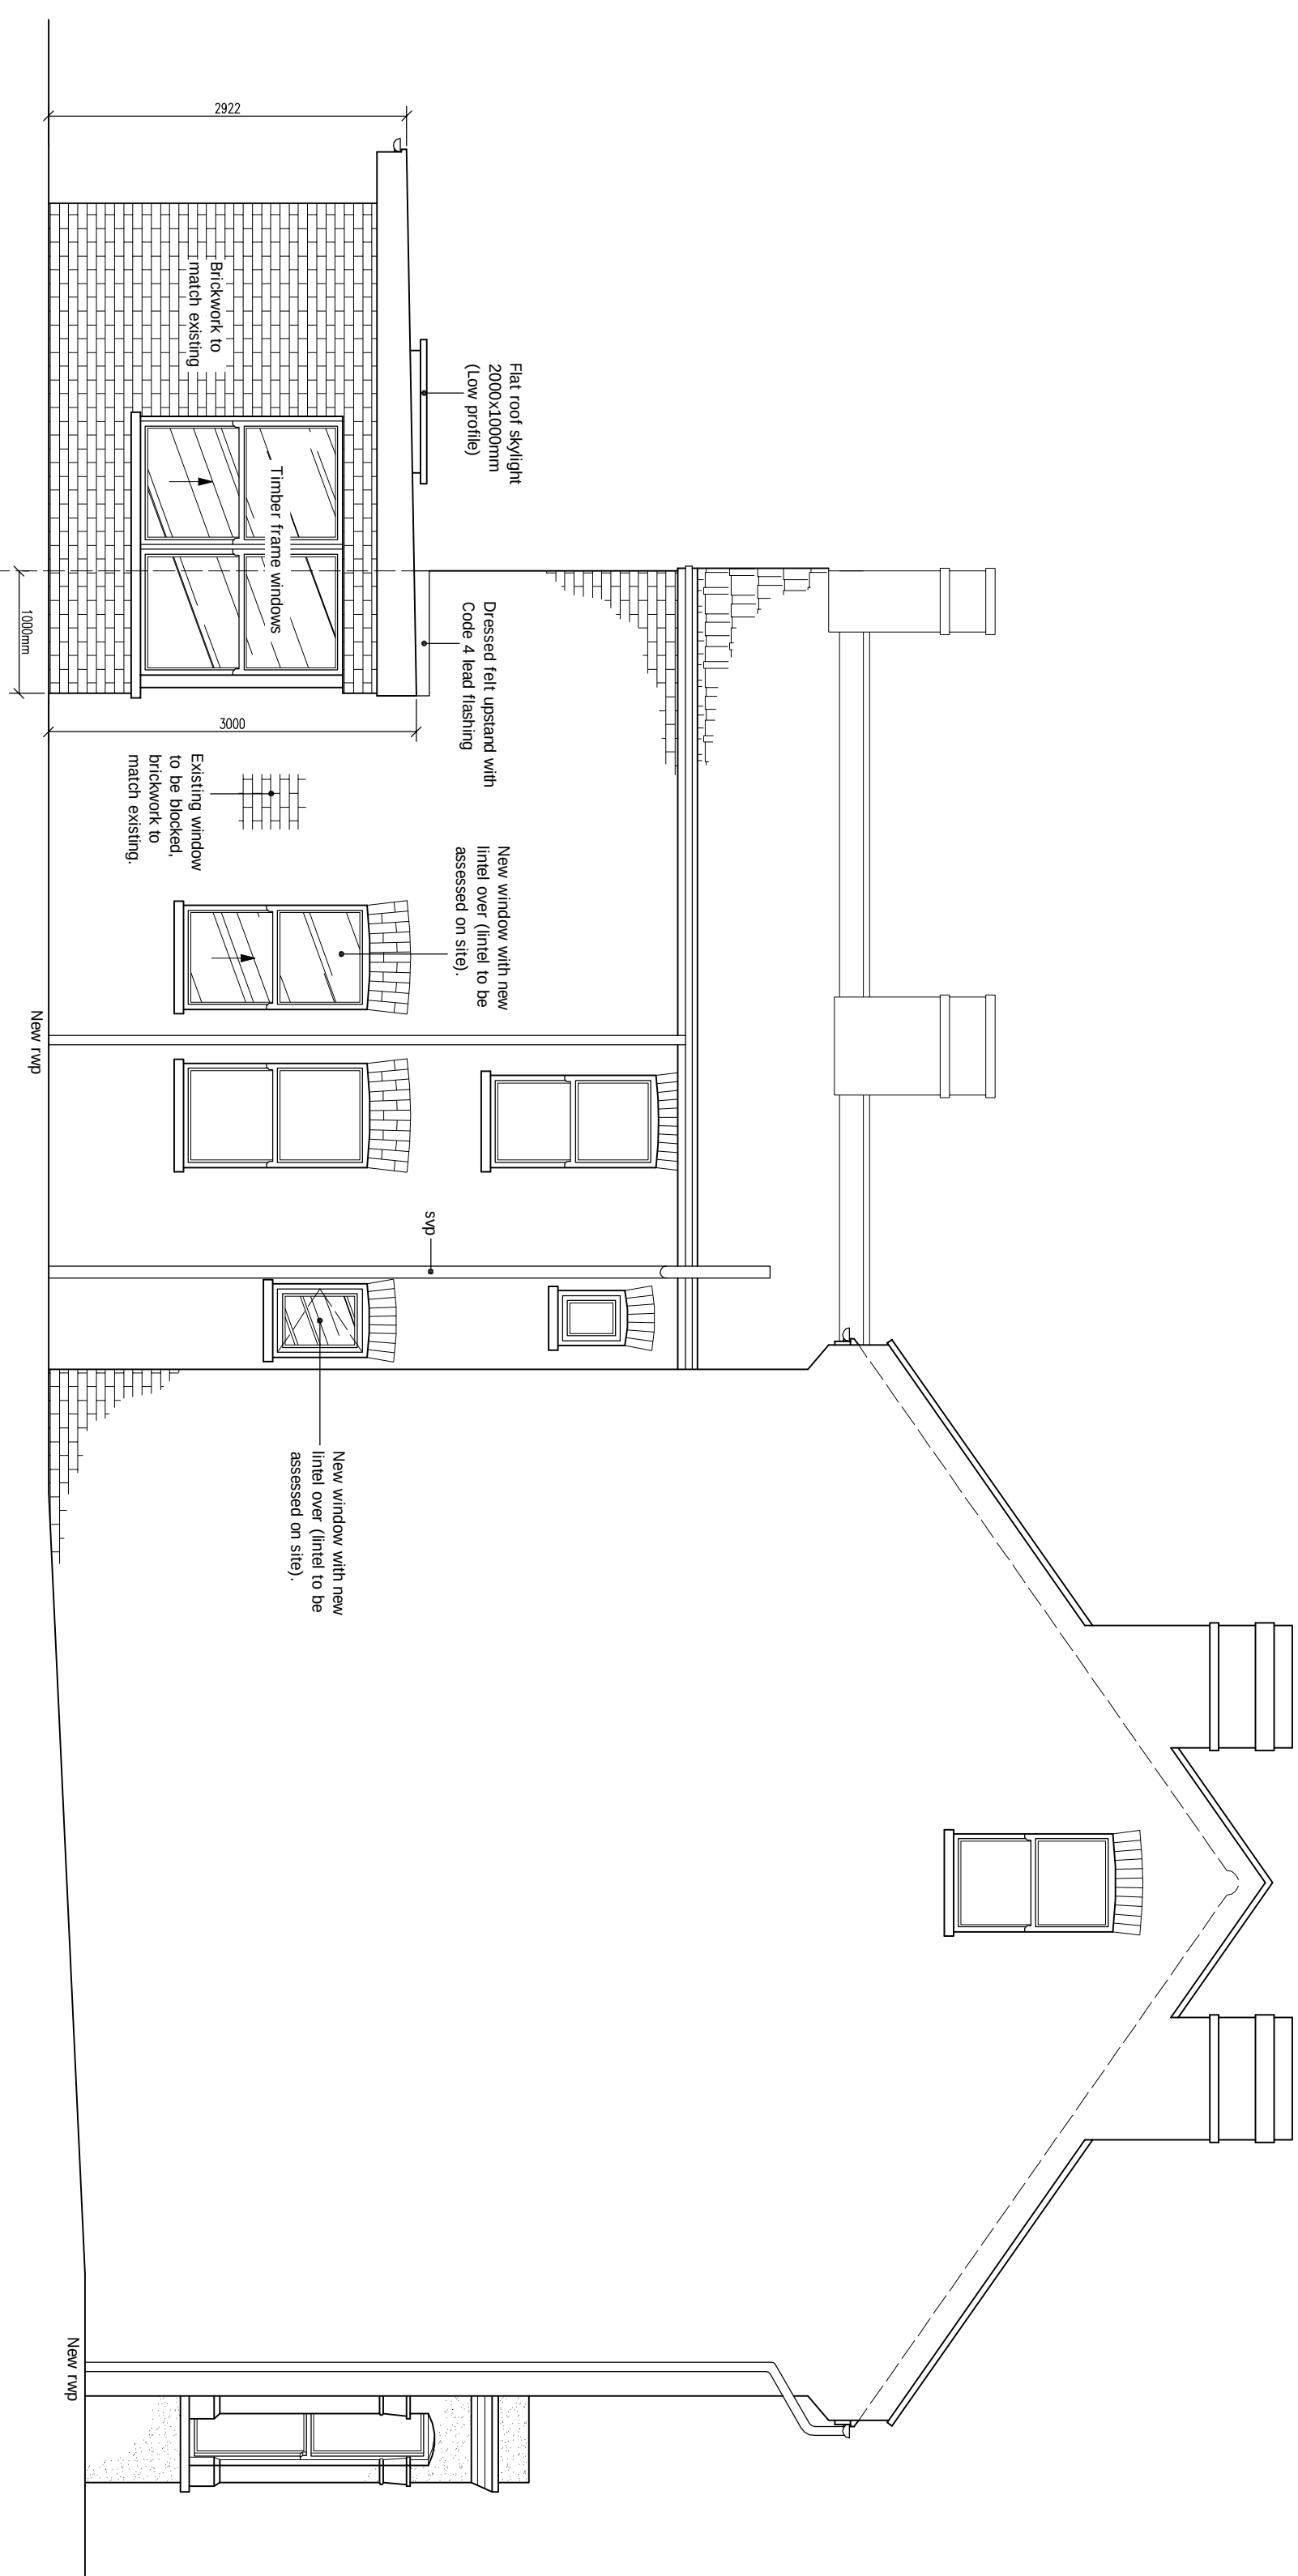

PROPOSED SIDE ELEVATION
scale 1:50

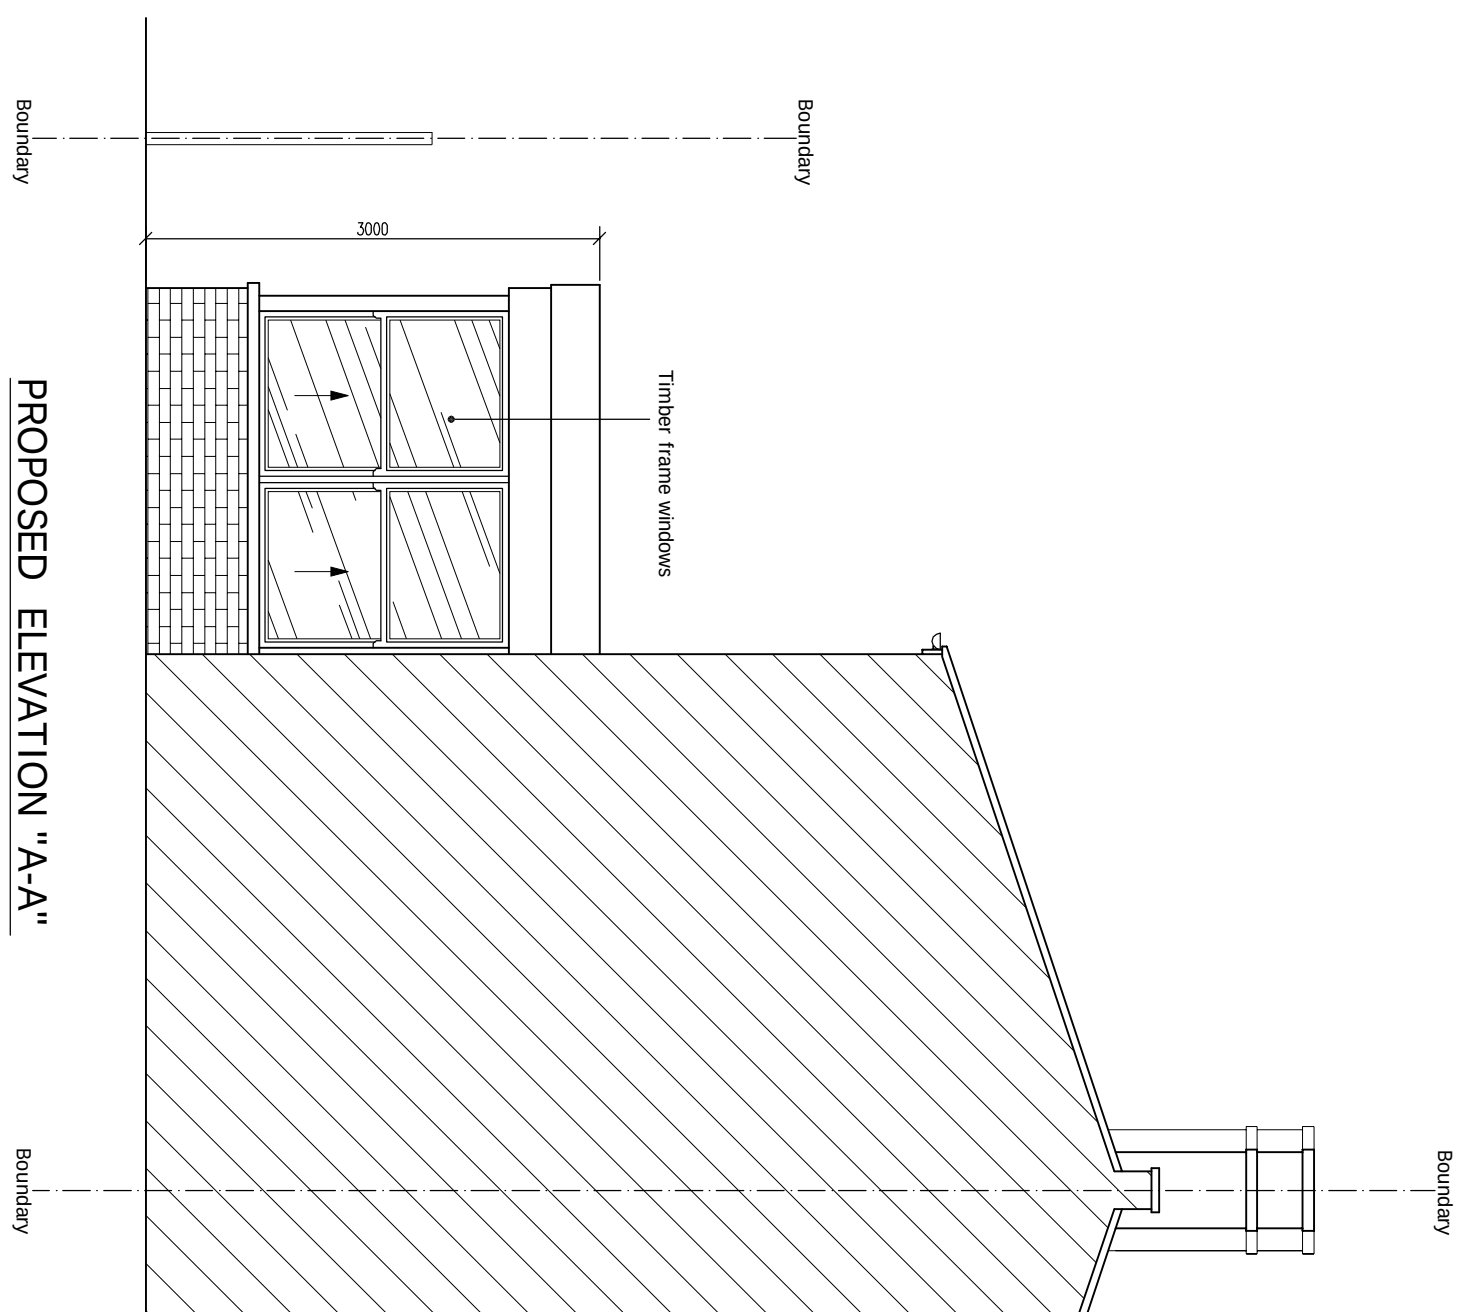

PROPOSED ELEVATION "A-A"
scale 1:50

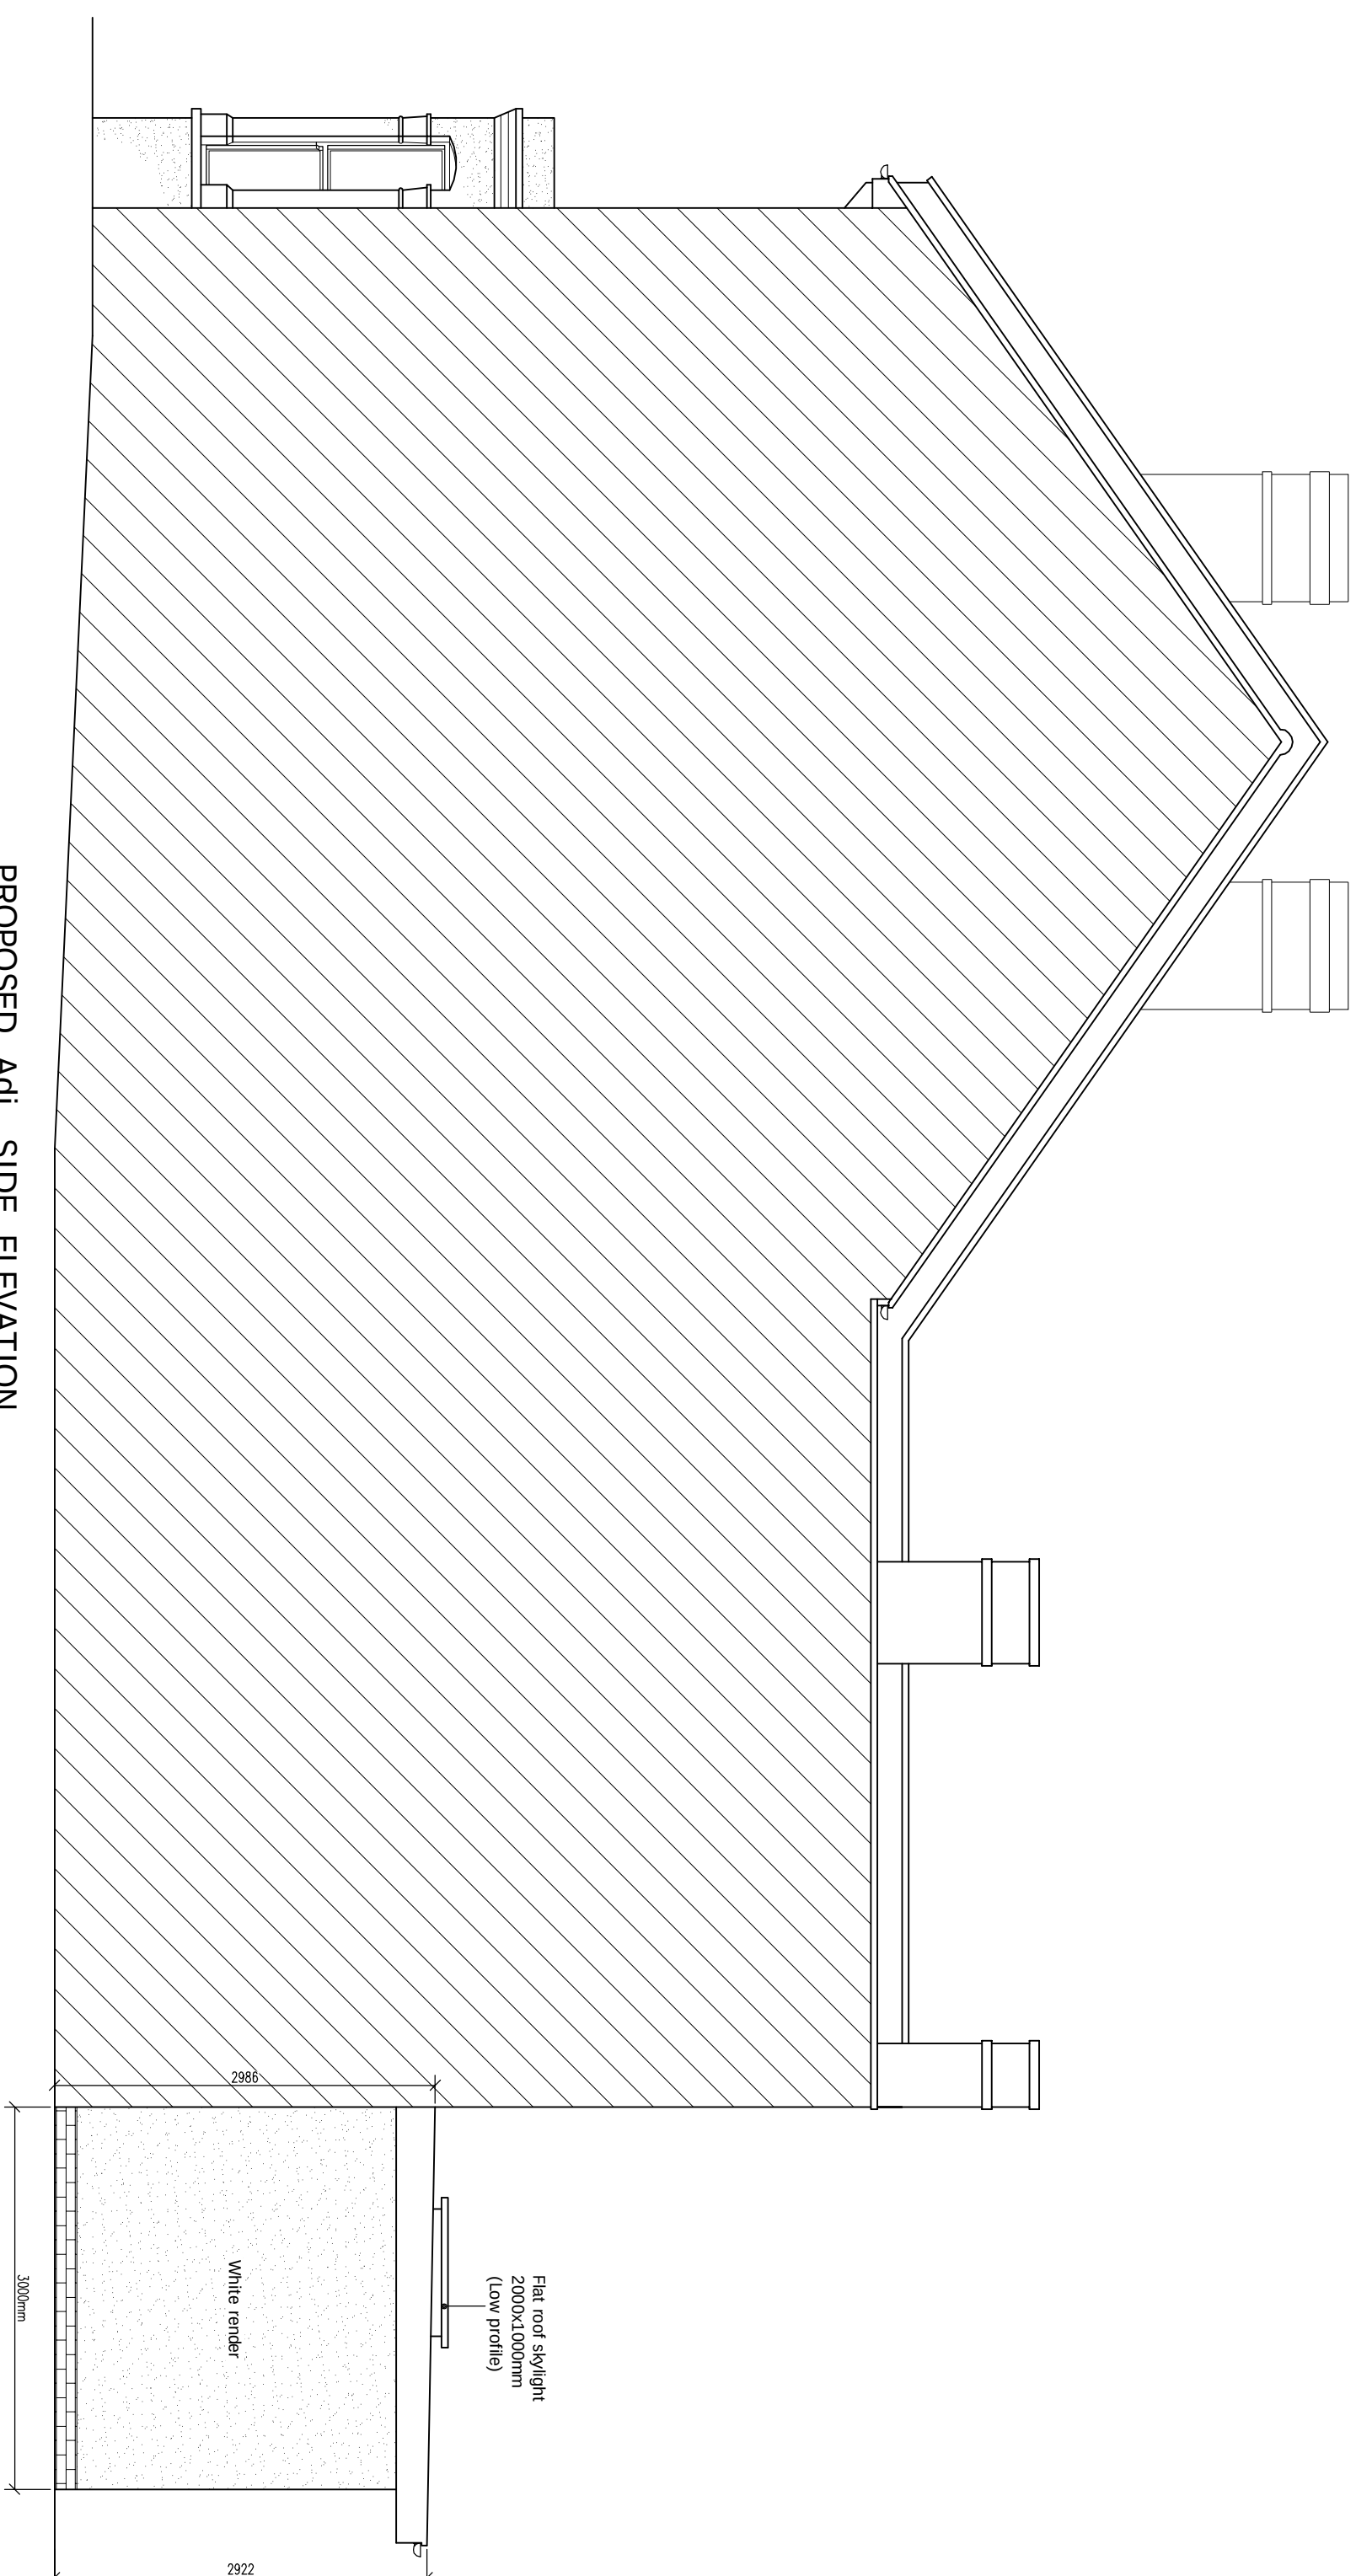

PROPOSED Adj. SIDE ELEVATION
scale 1:50

DRAWING STATUS		CONSTRUCTION	
REV.	DATE	NAME	DESCRIPTION
PORTICO DESIGN LTD			
127-129 Temple Lane, Hornsey, London, N8 0DU			
020 8342 8289			

[illegible][illegible]

OTHER NOTES:

PRINT @ A3 SHEET SIZE

THE DRAWING CONTENT INCLUDES NOTES & IS TO BE READ IN CONJUNCTION WITH THE DRAWING.

STRUCTURAL ENGINEER'S CONSENTUAL	
SITE ADDRESS 25 RAVENSTONE ROAD, HORNSEY, LONDON, N8 0UT	
DRAWING TITLE PROPOSED DRAWINGS - 1st extention	
DRAWN AT	HEAD OFFICE
SCALE	AS SHOWN
@ 1/2" = 1' - MARCH, 2023	
DRAWING NO.	REVISION
02.	a