



40 WISE LANE
MILL HILL
LONDON NW7 2RE
MOB: 07946 872537

www.homesdesignltd.co.uk

title

PROPOSED ROOF PLAN AND
SIDE ELEVATIONS

project

44 SHELDON AVENUE, HIGHGATE N6 4JR

drawing no

HD1405/1010

drawn by

R. L

contract no.


HD1405

scale


1:100 @ A3

date

03/2023

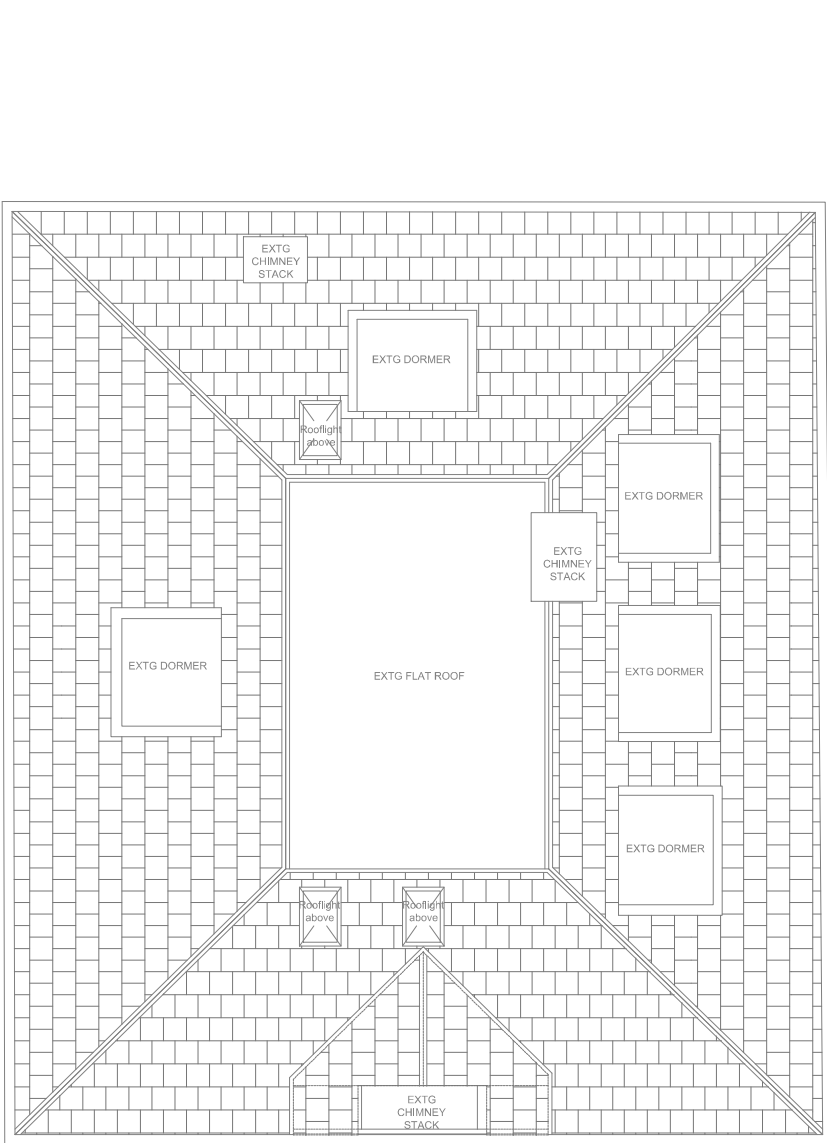

PROPOSED ROOF PLAN

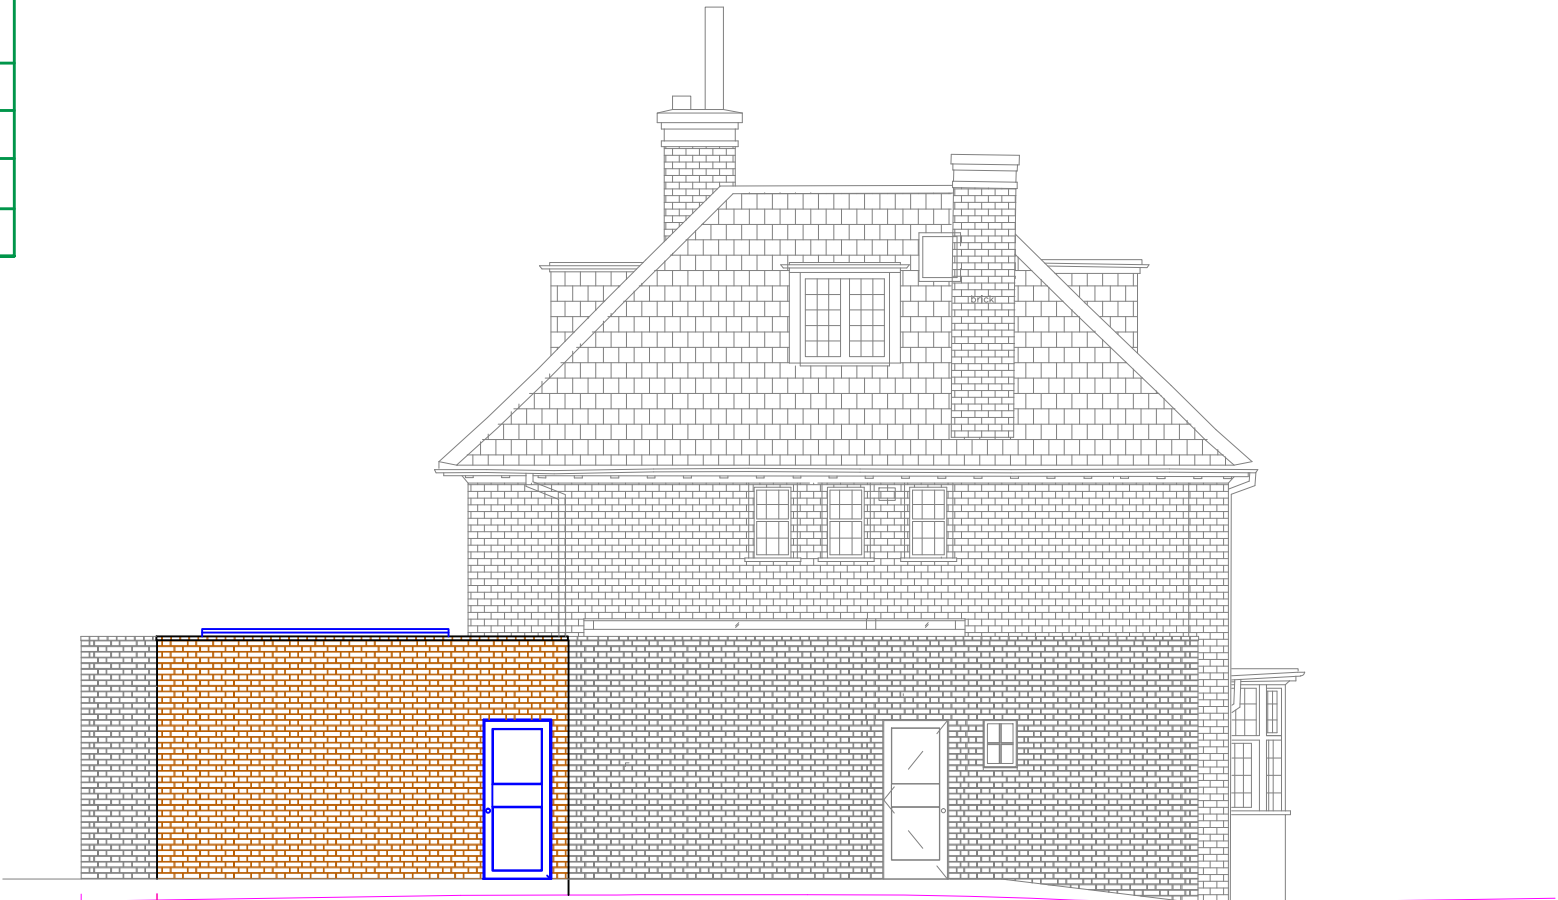

PROPOSED LEFT SIDE ELEVATION



PROPOSED RIGHT SIDE ELEVATION

ALL MATERIAL USED FOR THE NEW
EXTENSIONS MUST MATCH EXISTING SITE
CONSTRAINTS.

ALL WINDOWS TO NEW AREAS TO BE DOUBLE
GLAZED AND TRICKLE VENTED AND
INSTALLED TO COMPLIANCE WITH PART-N &
PART-L OF BUILDING REGULATIONS. ALL
FRAMES TO BE SEALED AT EDGES AND
WEATHER TIGHT. THE NEW WINDOW FINISHES
TO CLIENT SPECIFICATION & INSTRUCTIONS &
MATCH EXISTING

