



HOMES DESIGN

40 WISE LANE
MILL HILL
LONDON NW7 2RE
MOB: 07946 872537

www.homesdesignltd.co.uk


title EXISTING ROOF PLAN AND SIDE ELEVATIONS

project 44 SHELDON AVENUE, HIGHGATE N6 4JR


drawing no HD1405/1003

drawn by R. L contract no. HD1405


scale 1:100 @ A3 date 03/2023

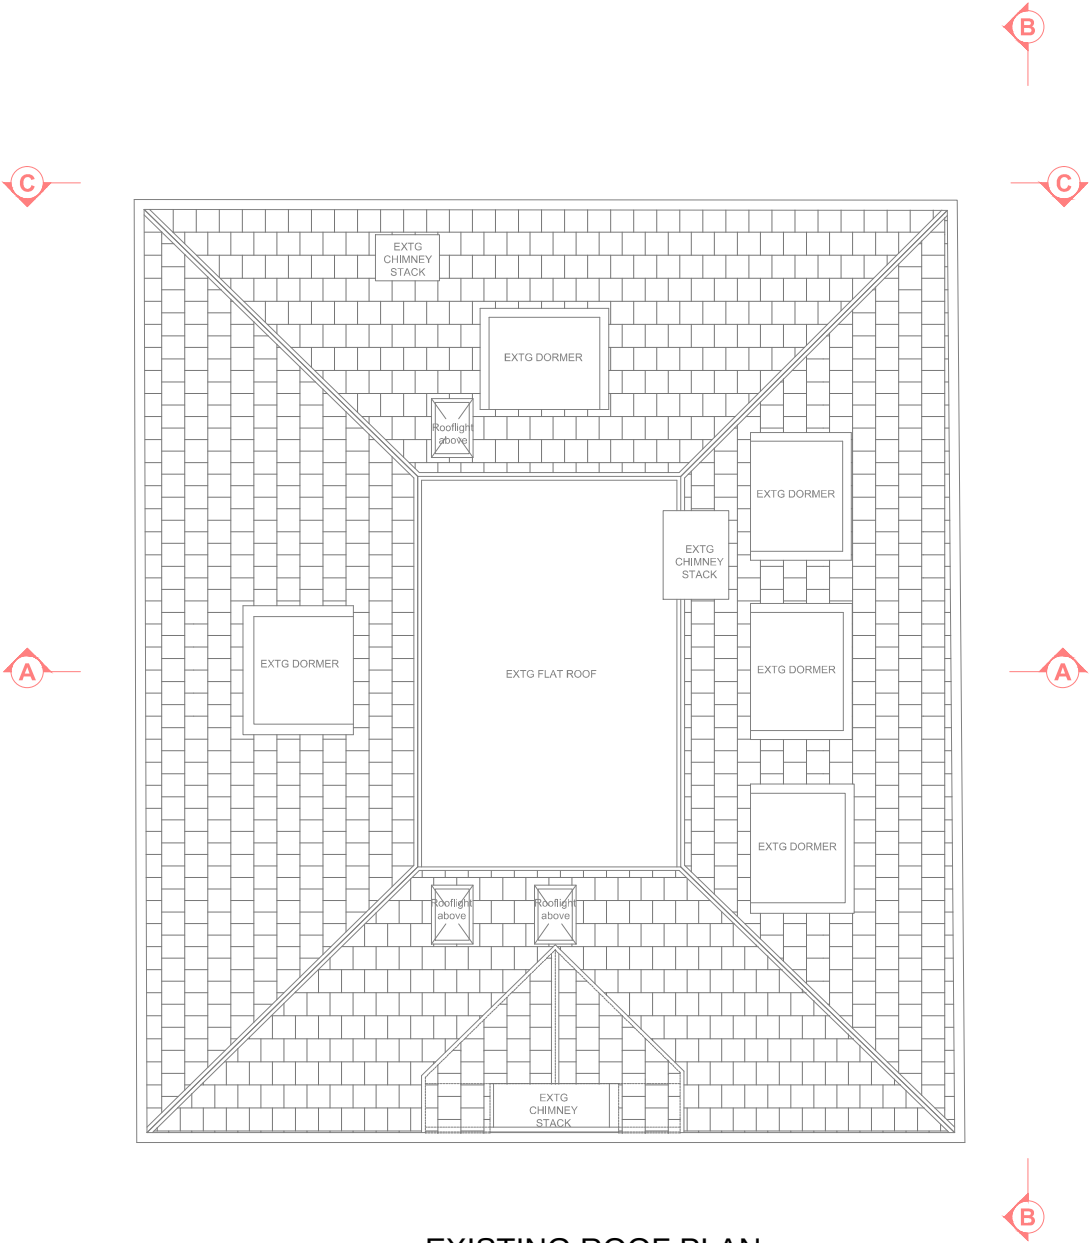

EXISTING ROOF PLAN

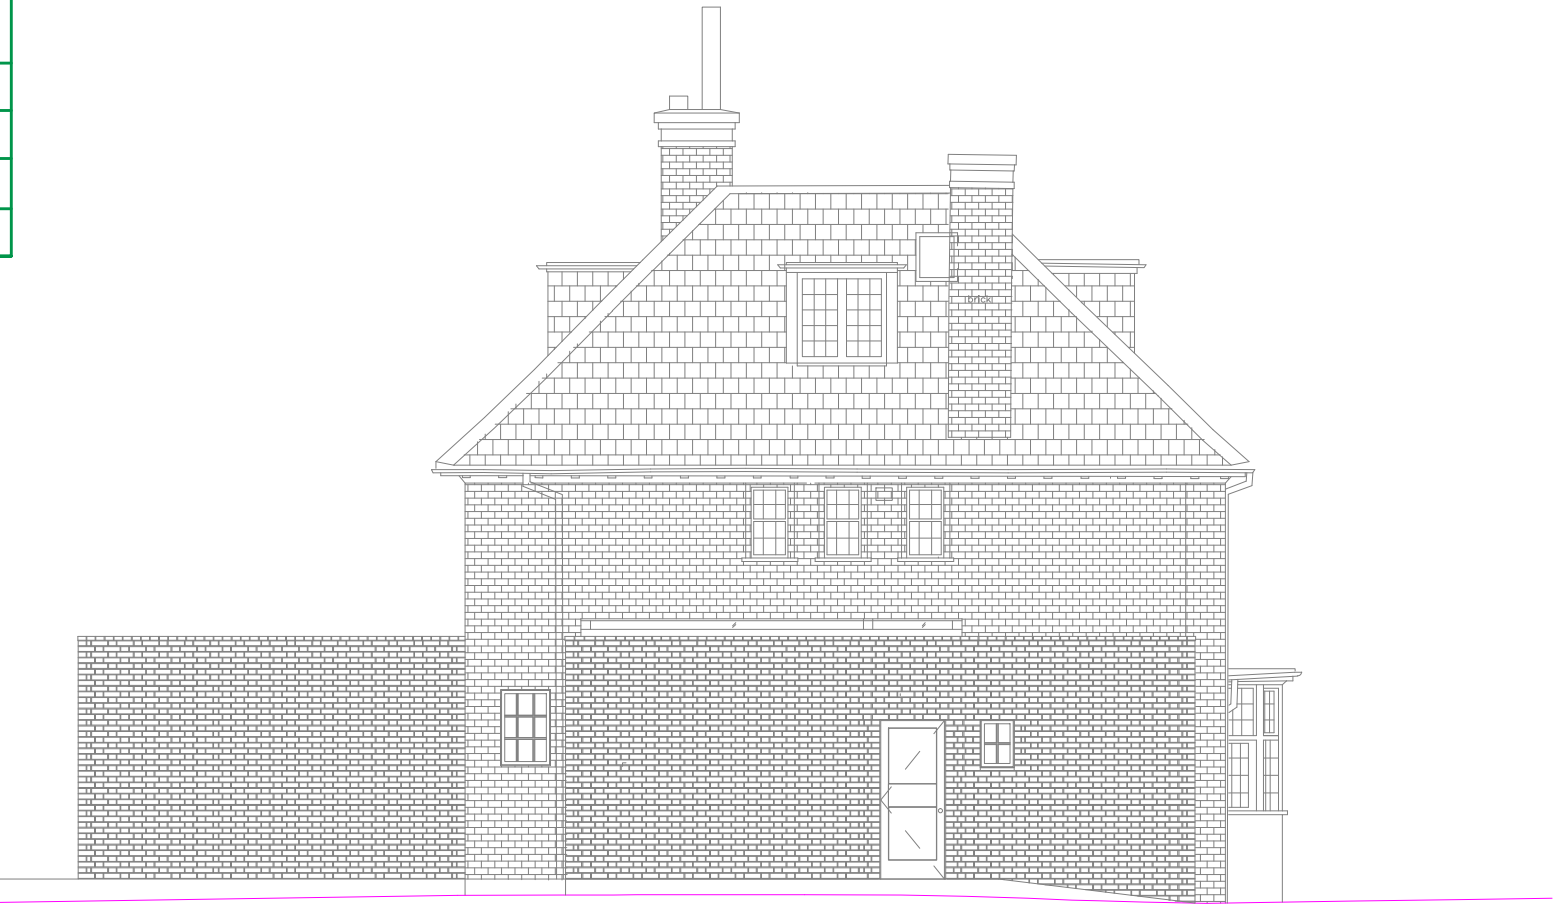

EXISTING LEFT SIDE ELEVATION

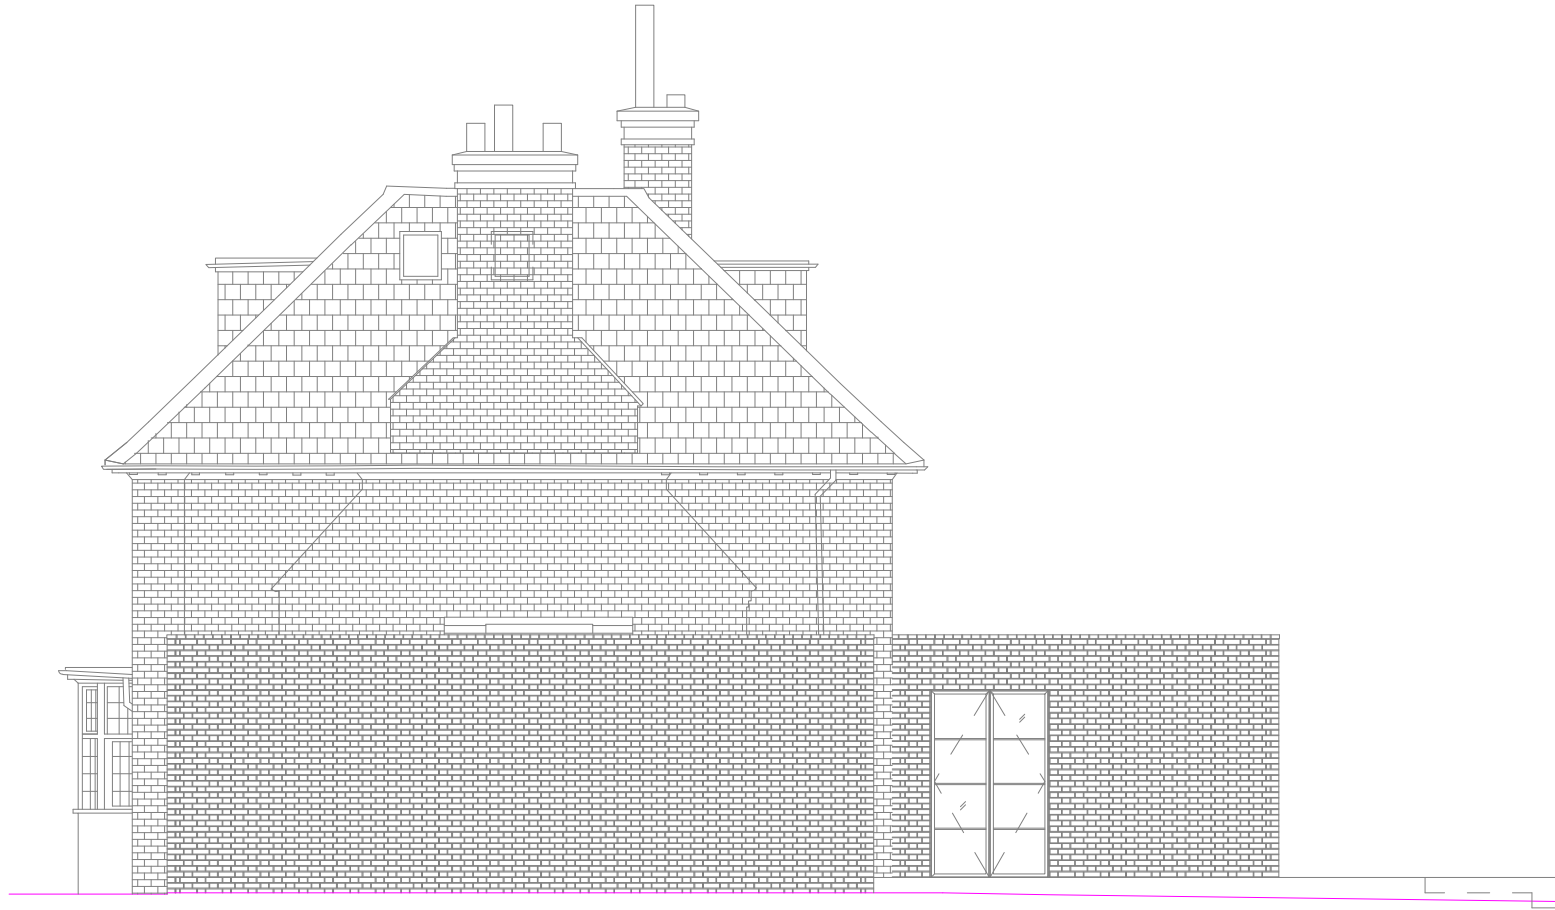

EXISTING RIGHT SIDE ELEVATION

