




40 WISE LANE
MILL HILL
LONDON NW7 2RE
MOB: 07946 872537

www.homesdesignltd.co.uk

title		PROPOSED SITE PLAN	
project		44 SHELDON AVENUE, HIGHGATE N6 4JR	
drawing no		HD1405/1007	
drawn by	R. L	contract no.	HD1405
scale	1:200 @ A3	date	03/2023

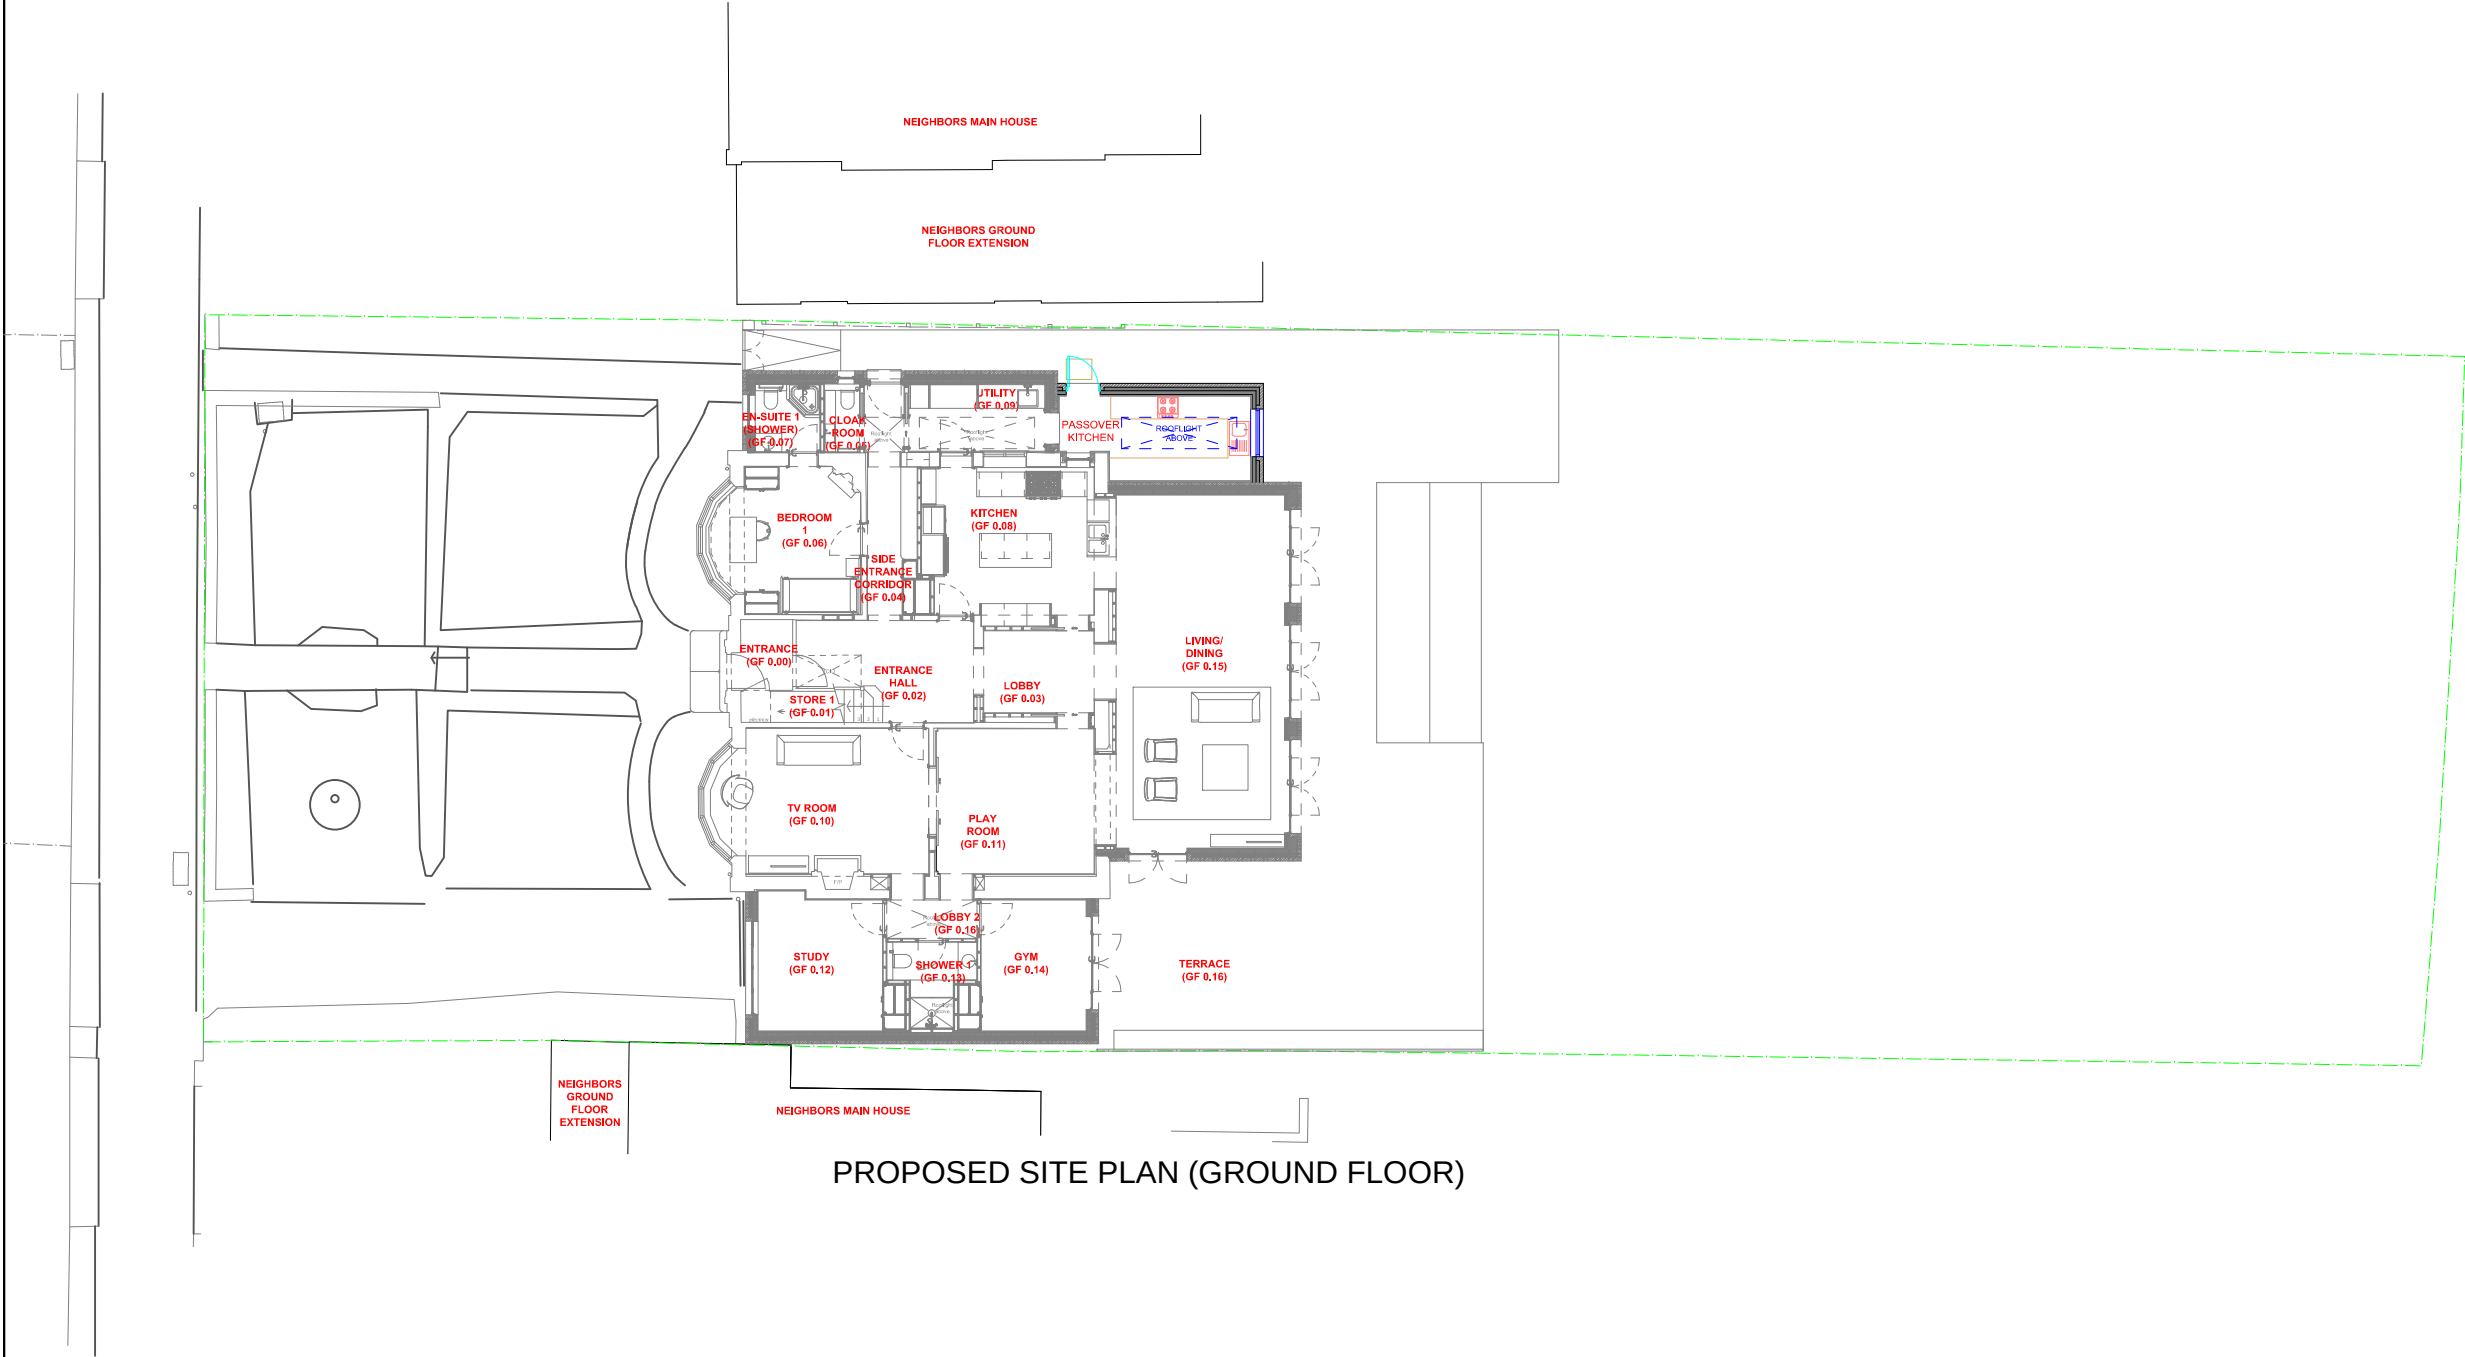

PROPOSED SITE PLAN (GROUND FLOOR)

