


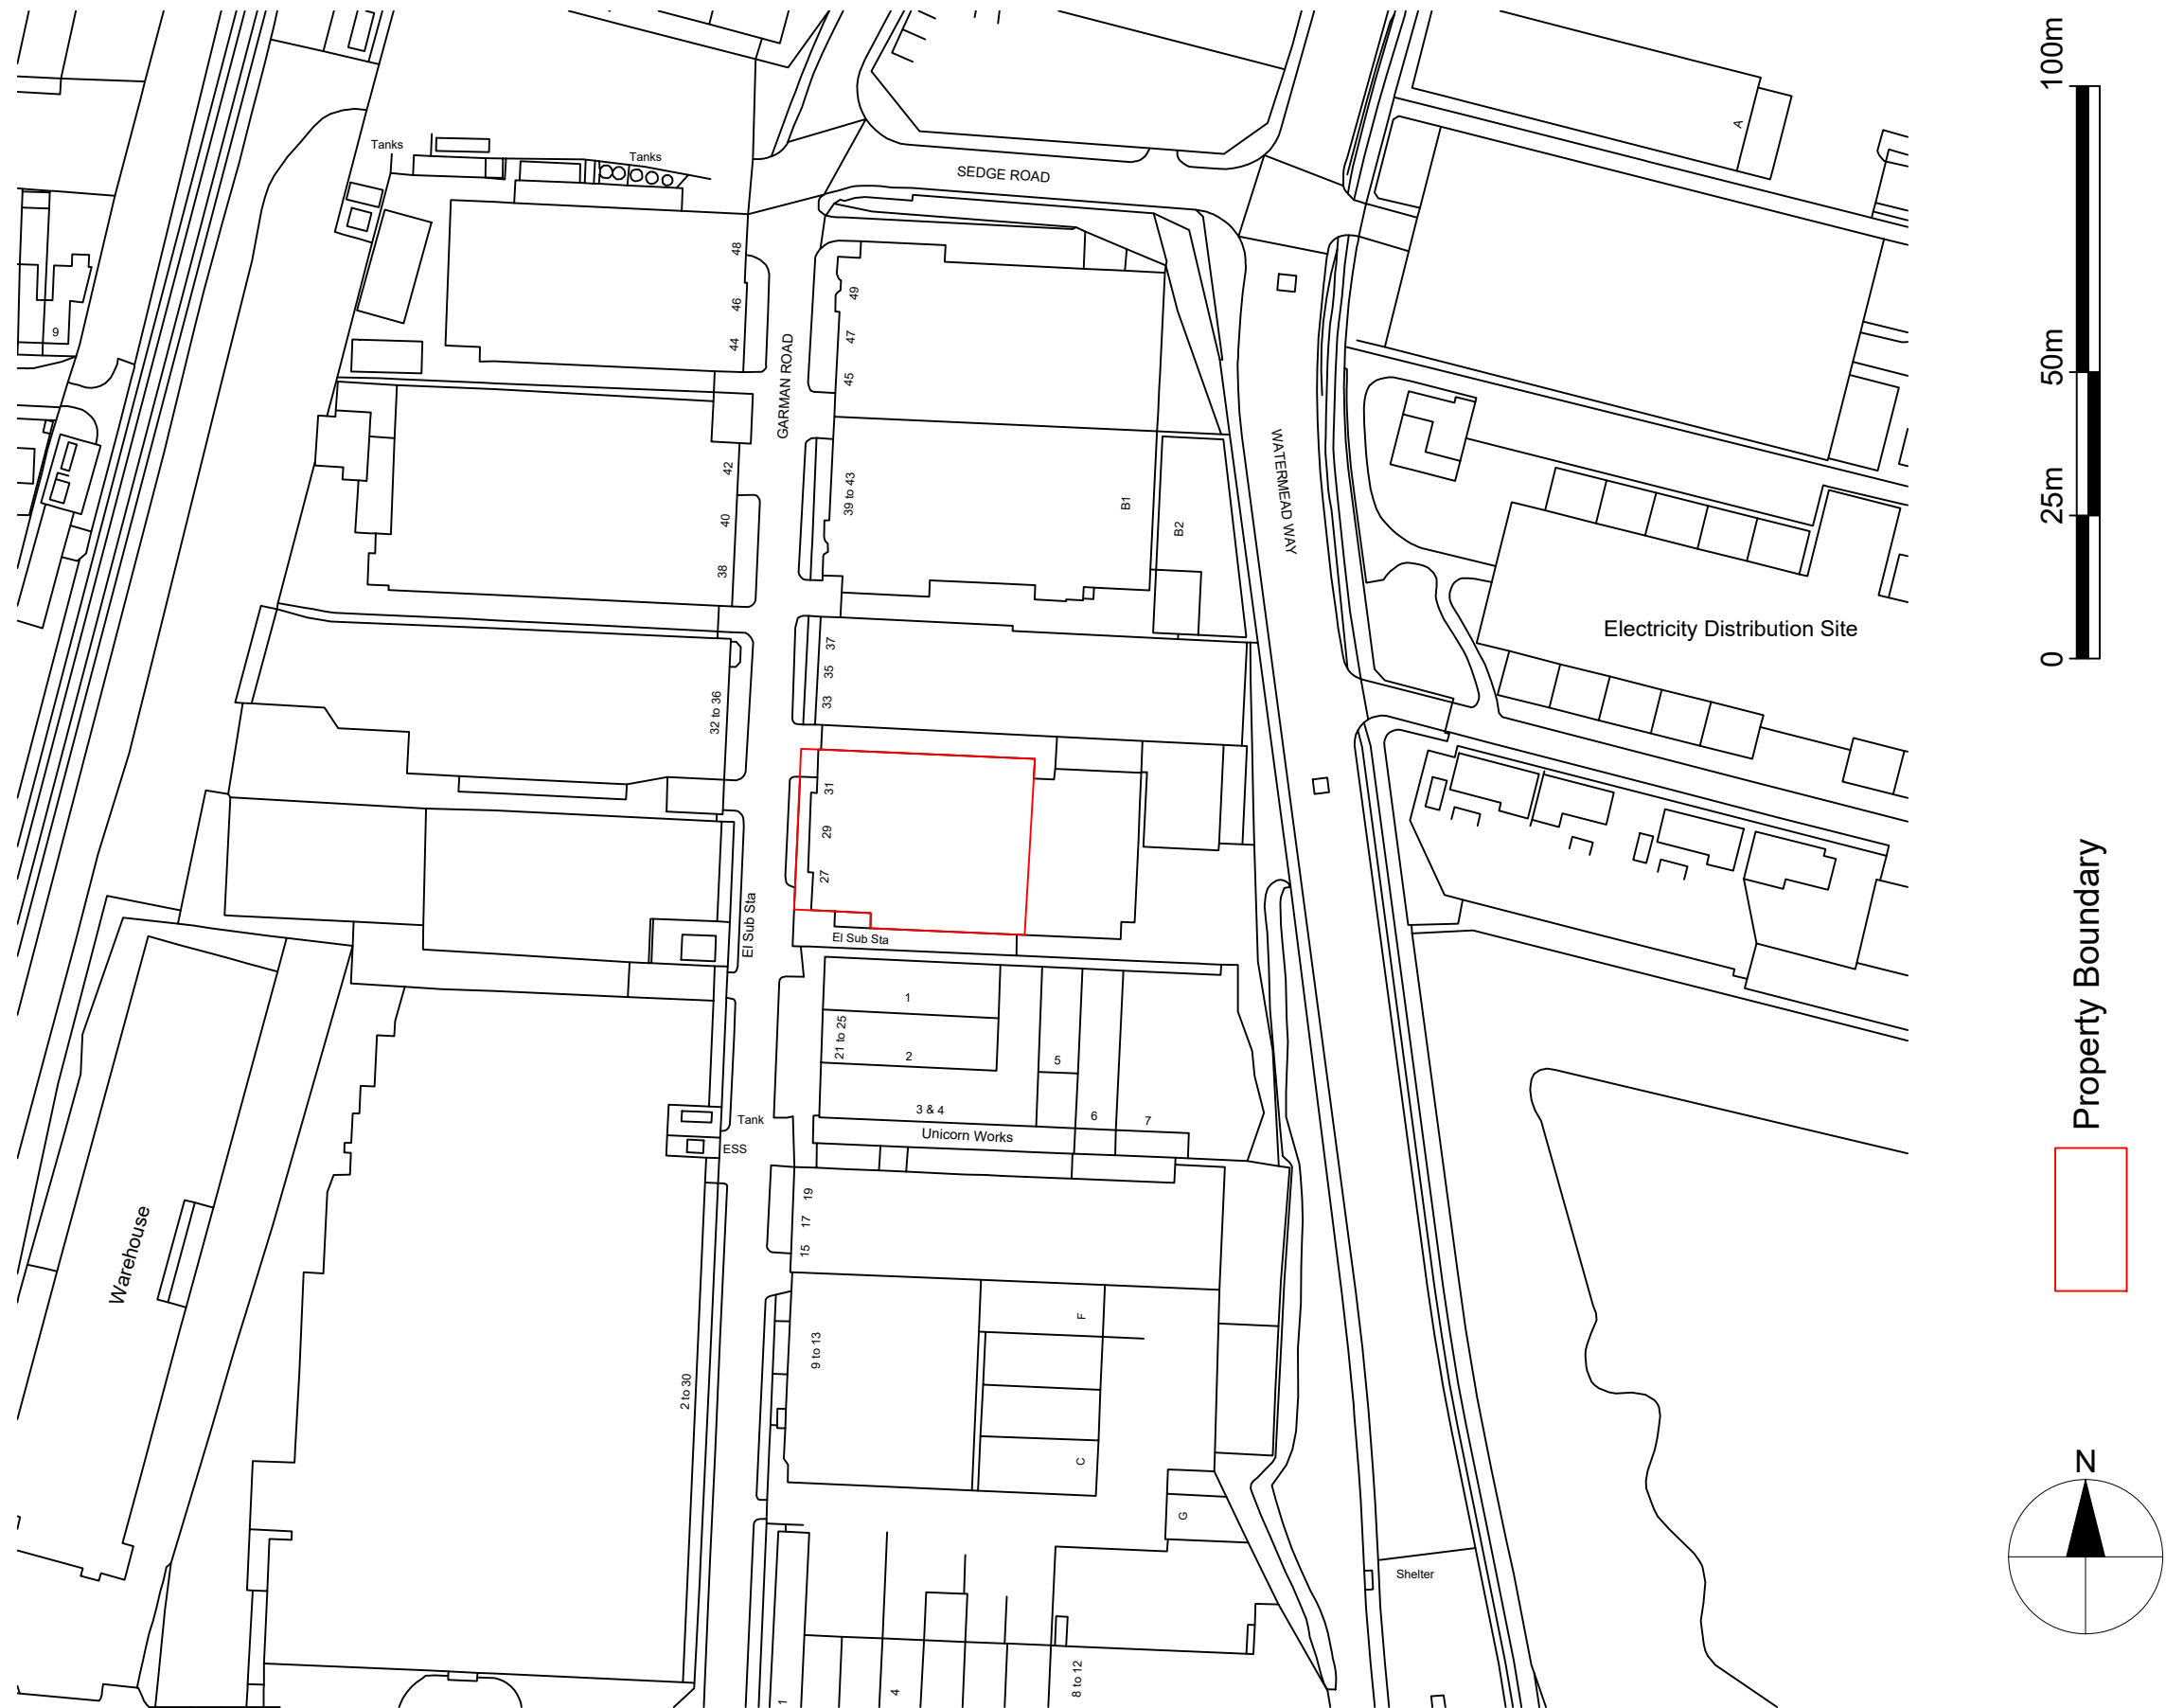

Notes.
Contractors must verify all dimensions at the site before comencing any work.
No construction work before Building Control approval and structural engineer confirmation.
Any discrepancies to be reported to Gridline.
All drawings are to be read in conjunction with all relevant drawings and specifications.

Project No.S					
REV	DATE	DESCRIPTION	BY	CH	

PROJECT TITLE	
27-31 Garman Road	
London	
N17 0YU	
DATE	Project No.
March 2023	6605


DRAWING TITLE		
Pre-Existing - OS Map		
CLIENT		
Mr. Nachum Pshemish		
DRAWING No.	SCALE @ A3	Drawn by:
PEX-L001	1:1250	Sara



PLANNING SERVICES
Unit 9b, The High Cross
Centre, Fountayne Rd,
N15 4BE
TEL: 020 8802 3480
www.samplanning.co.uk



27 - 31 Garman Road - West Elevation

 

Notes.
Contractors must verify all dimensions at the site before comencing any work.
No construction work before Building Control approval and structural engineer confirmation.
Any discrepancies to be reported to Gridline. All drawings are to be read in conjunction with all relevant drawings and specifications.


Project No.S				
REV	DATE	DESCRIPTION	BY	CH

PROJECT TITLE	
27-31 Garman Road	
London	
N17 0YU	
DATE	Project No.
March 2023	6605

DRAWING TITLE		
Pre-Existing - West Elevation		
CLIENT		
Mr. Nachum Pshemish		
DRAWING No.	SCALE @ A3	Drawn by:
PEX-E001	1:100	Sara



PLANNING SERVICES
Unit 9b, The High Cross
Centre, Fountayne Rd,
N15 4BE
TEL: 020 8802 3480
www.samplanning.co.uk

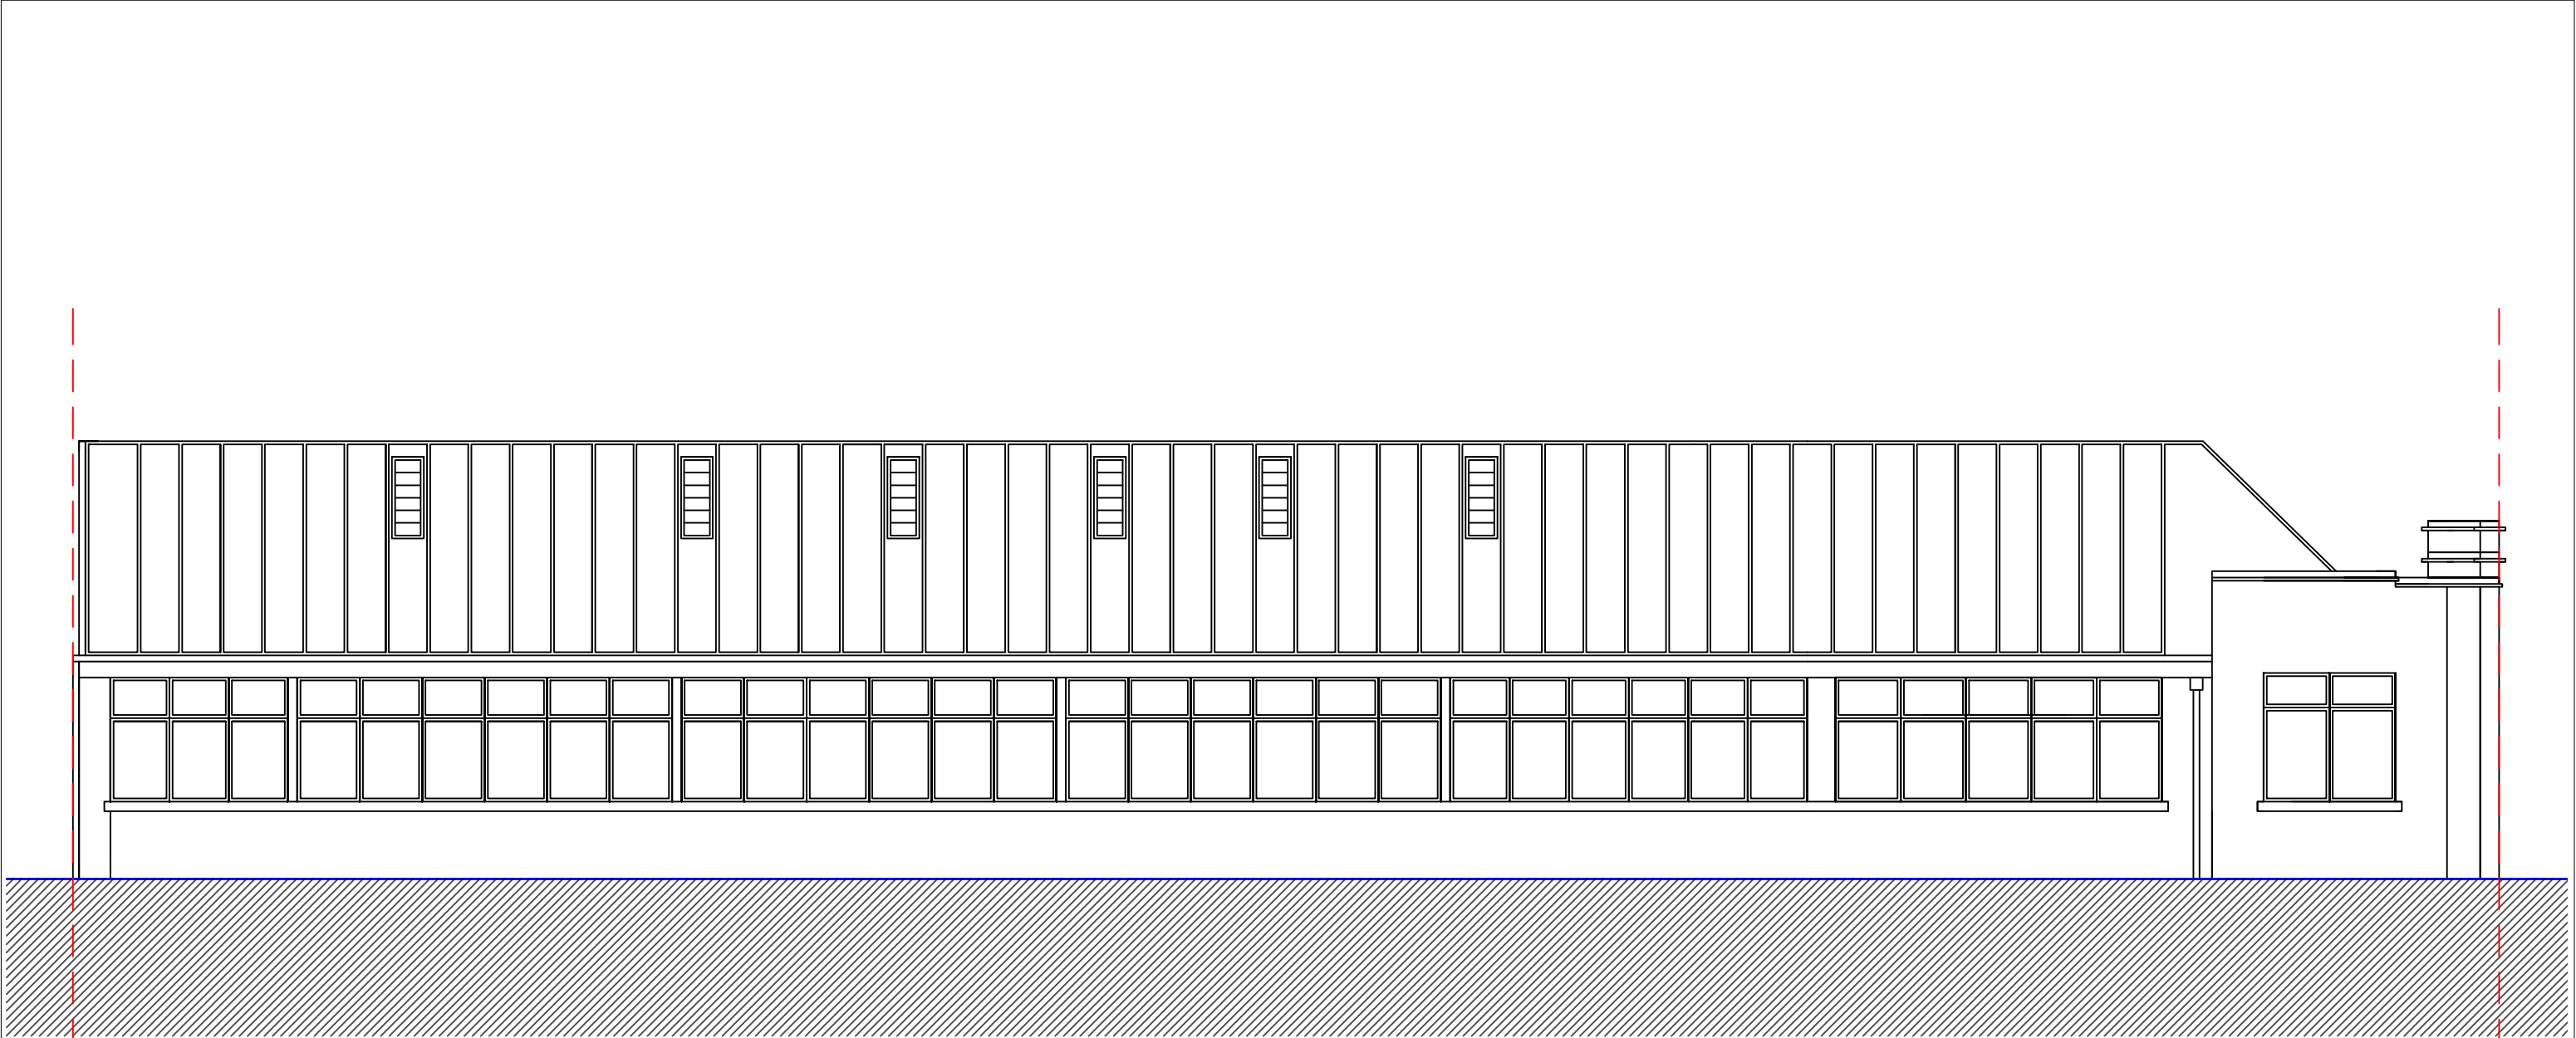

27 - 31 Garman Road - North Elevation




Notes.
Contractors must verify all dimensions at the site before comencing any work.
No construction work before Building Control approval and structural engineer confirmation.
Any discrepancies to be reported to Gridline. All drawings are to be read in conjunction with all relevant drawings and specifications.

Project No.S				
REV	DATE	DESCRIPTION	BY	CH

PROJECT TITLE	
27-31 Garman Road	
London	
N17 0YU	
DATE	Project No.
March 2023	6605

DRAWING TITLE		
Pre-Existing - North Elevation		
CLIENT		
Mr. Nachum Pshemish		
DRAWING No.	SCALE @ A3	Drawn by:
PEX-E002	1:100	Sara

PLANNING SERVICES
Unit 9b, The High Cross
Centre, Fountayne Rd,
N15 4BE
TEL: 020 8802 3480
www.samplanning.co.uk

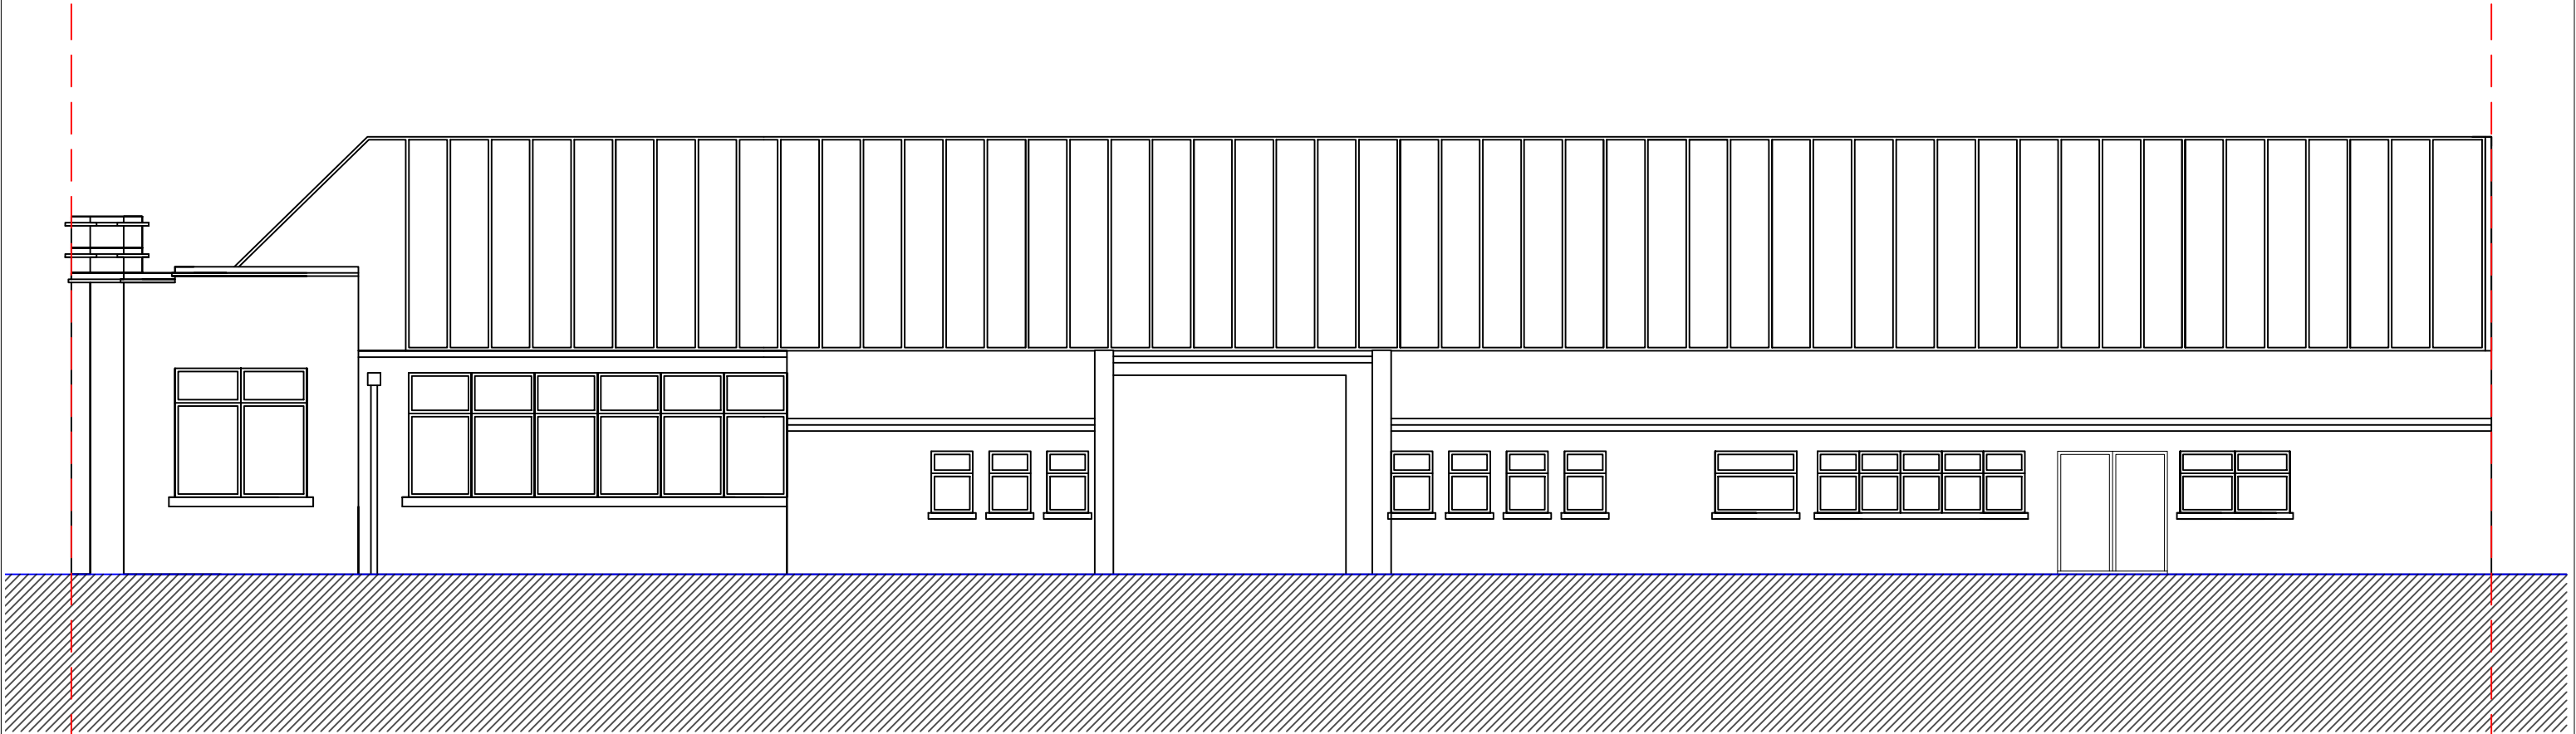

27 - 31 Garman Road - South Elevation




Notes.
Contractors must verify all dimensions at the site before comencing any work.
No construction work before Building Control approval and structural engineer confirmation.
Any discrepancies to be reported to Gridline. All drawings are to be read in conjunction with all relevant drawings and specifications.


Project No.S				
REV	DATE	DESCRIPTION	BY	CH

PROJECT TITLE	
27-31 Garman Road	
London	
N17 0YU	
DATE	Project No.
March 2023	6605

DRAWING TITLE		
Pre-Existing - South Elevation		
CLIENT		
Mr. Nachum Pshemish		
DRAWING No.	SCALE @ A3	Drawn by:
PEX-E003	1:100	Sara

 

PLANNING SERVICES
Unit 9b, The High Cross
Centre, Fountayne Rd,
N15 4BE
TEL: 020 8802 3480
www.samplanning.co.uk

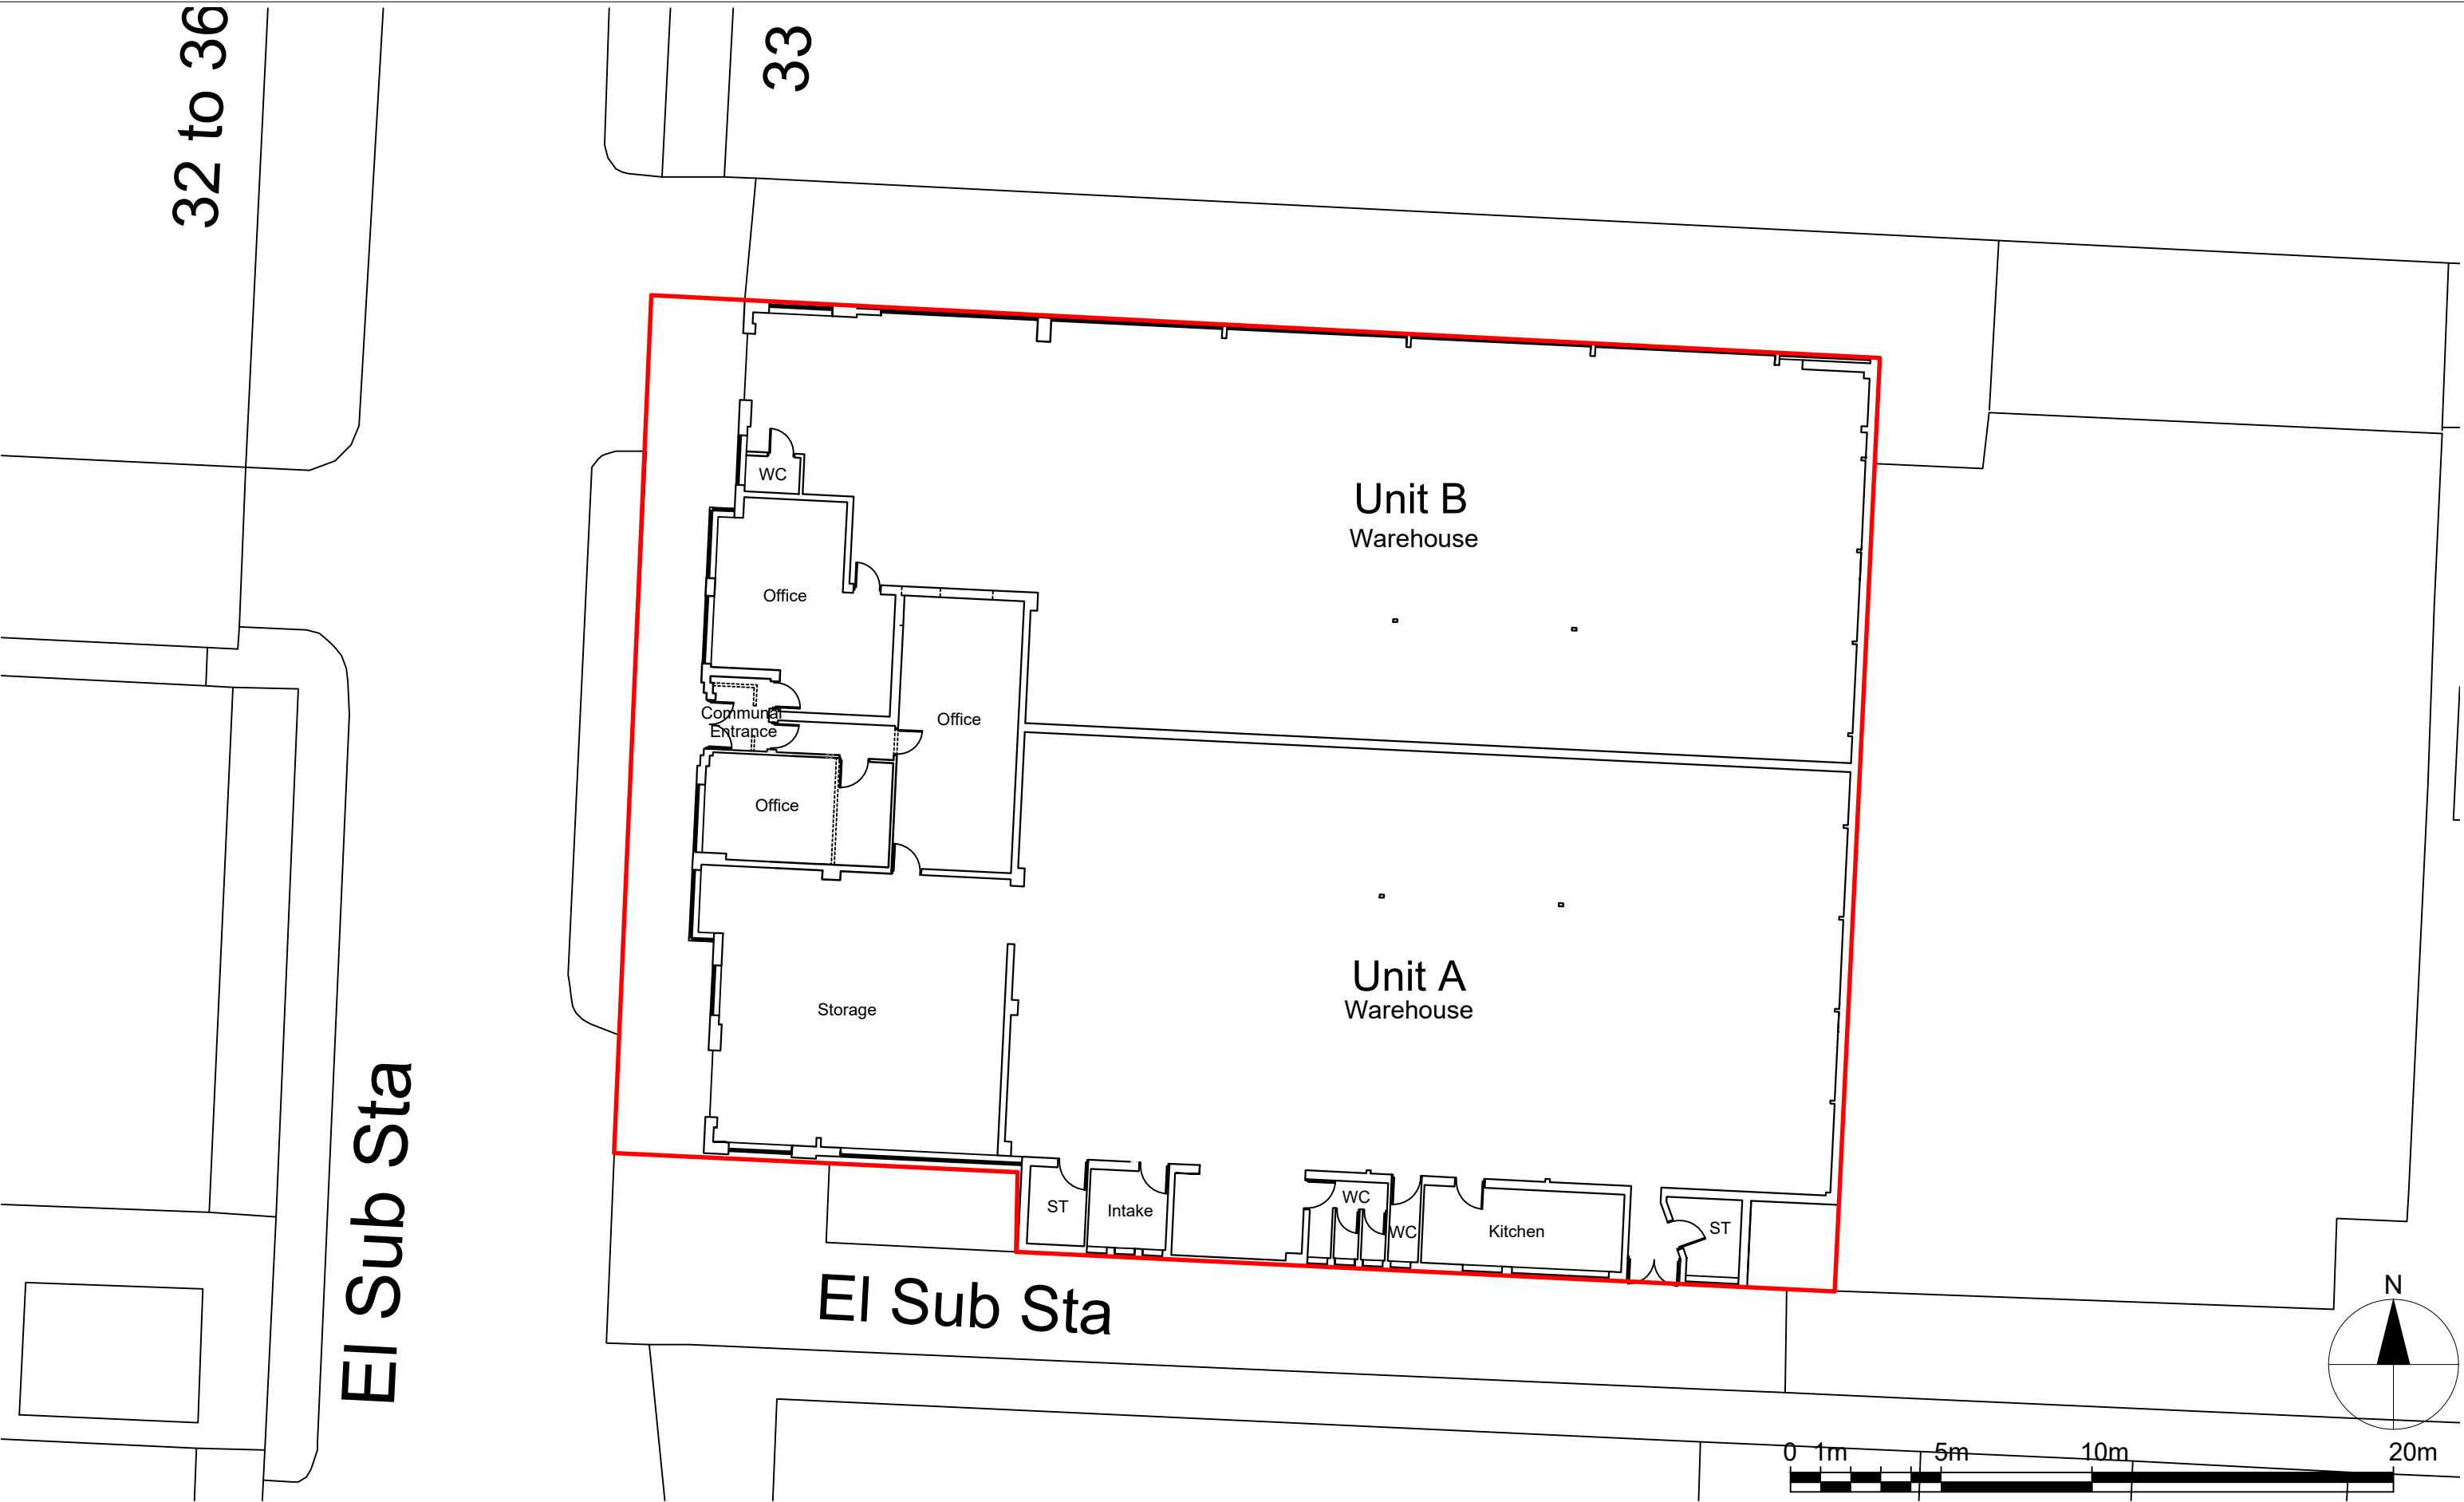

Notes.
Contractors must verify all dimensions at the site before comencing any work.
No construction work before Building Control approval and structural engineer confirmation.
Any discrepancies to be reported to Gridline.
All drawings are to be read in conjunction with all relevant drawings and specifications.


Project No.S					
REV	DATE	DESCRIPTION	BY	CH	

PROJECT TITLE	
27-31 Garman Road	
London	
N17 0YU	
DATE	Project No.
March 2023	6605

DRAWING TITLE		
Pre-Existing - Ground Floor Plan		
CLIENT		
Mr. Nachum Pshemish		
DRAWING No.	SCALE @ A3	Drawn by:
PEX-P001	1:200	Sara



PLANNING SERVICES
Unit 9b, The High Cross
Centre, Fountayne Rd,
N15 4BE
TEL: 020 8802 3480
www.samplanning.co.uk

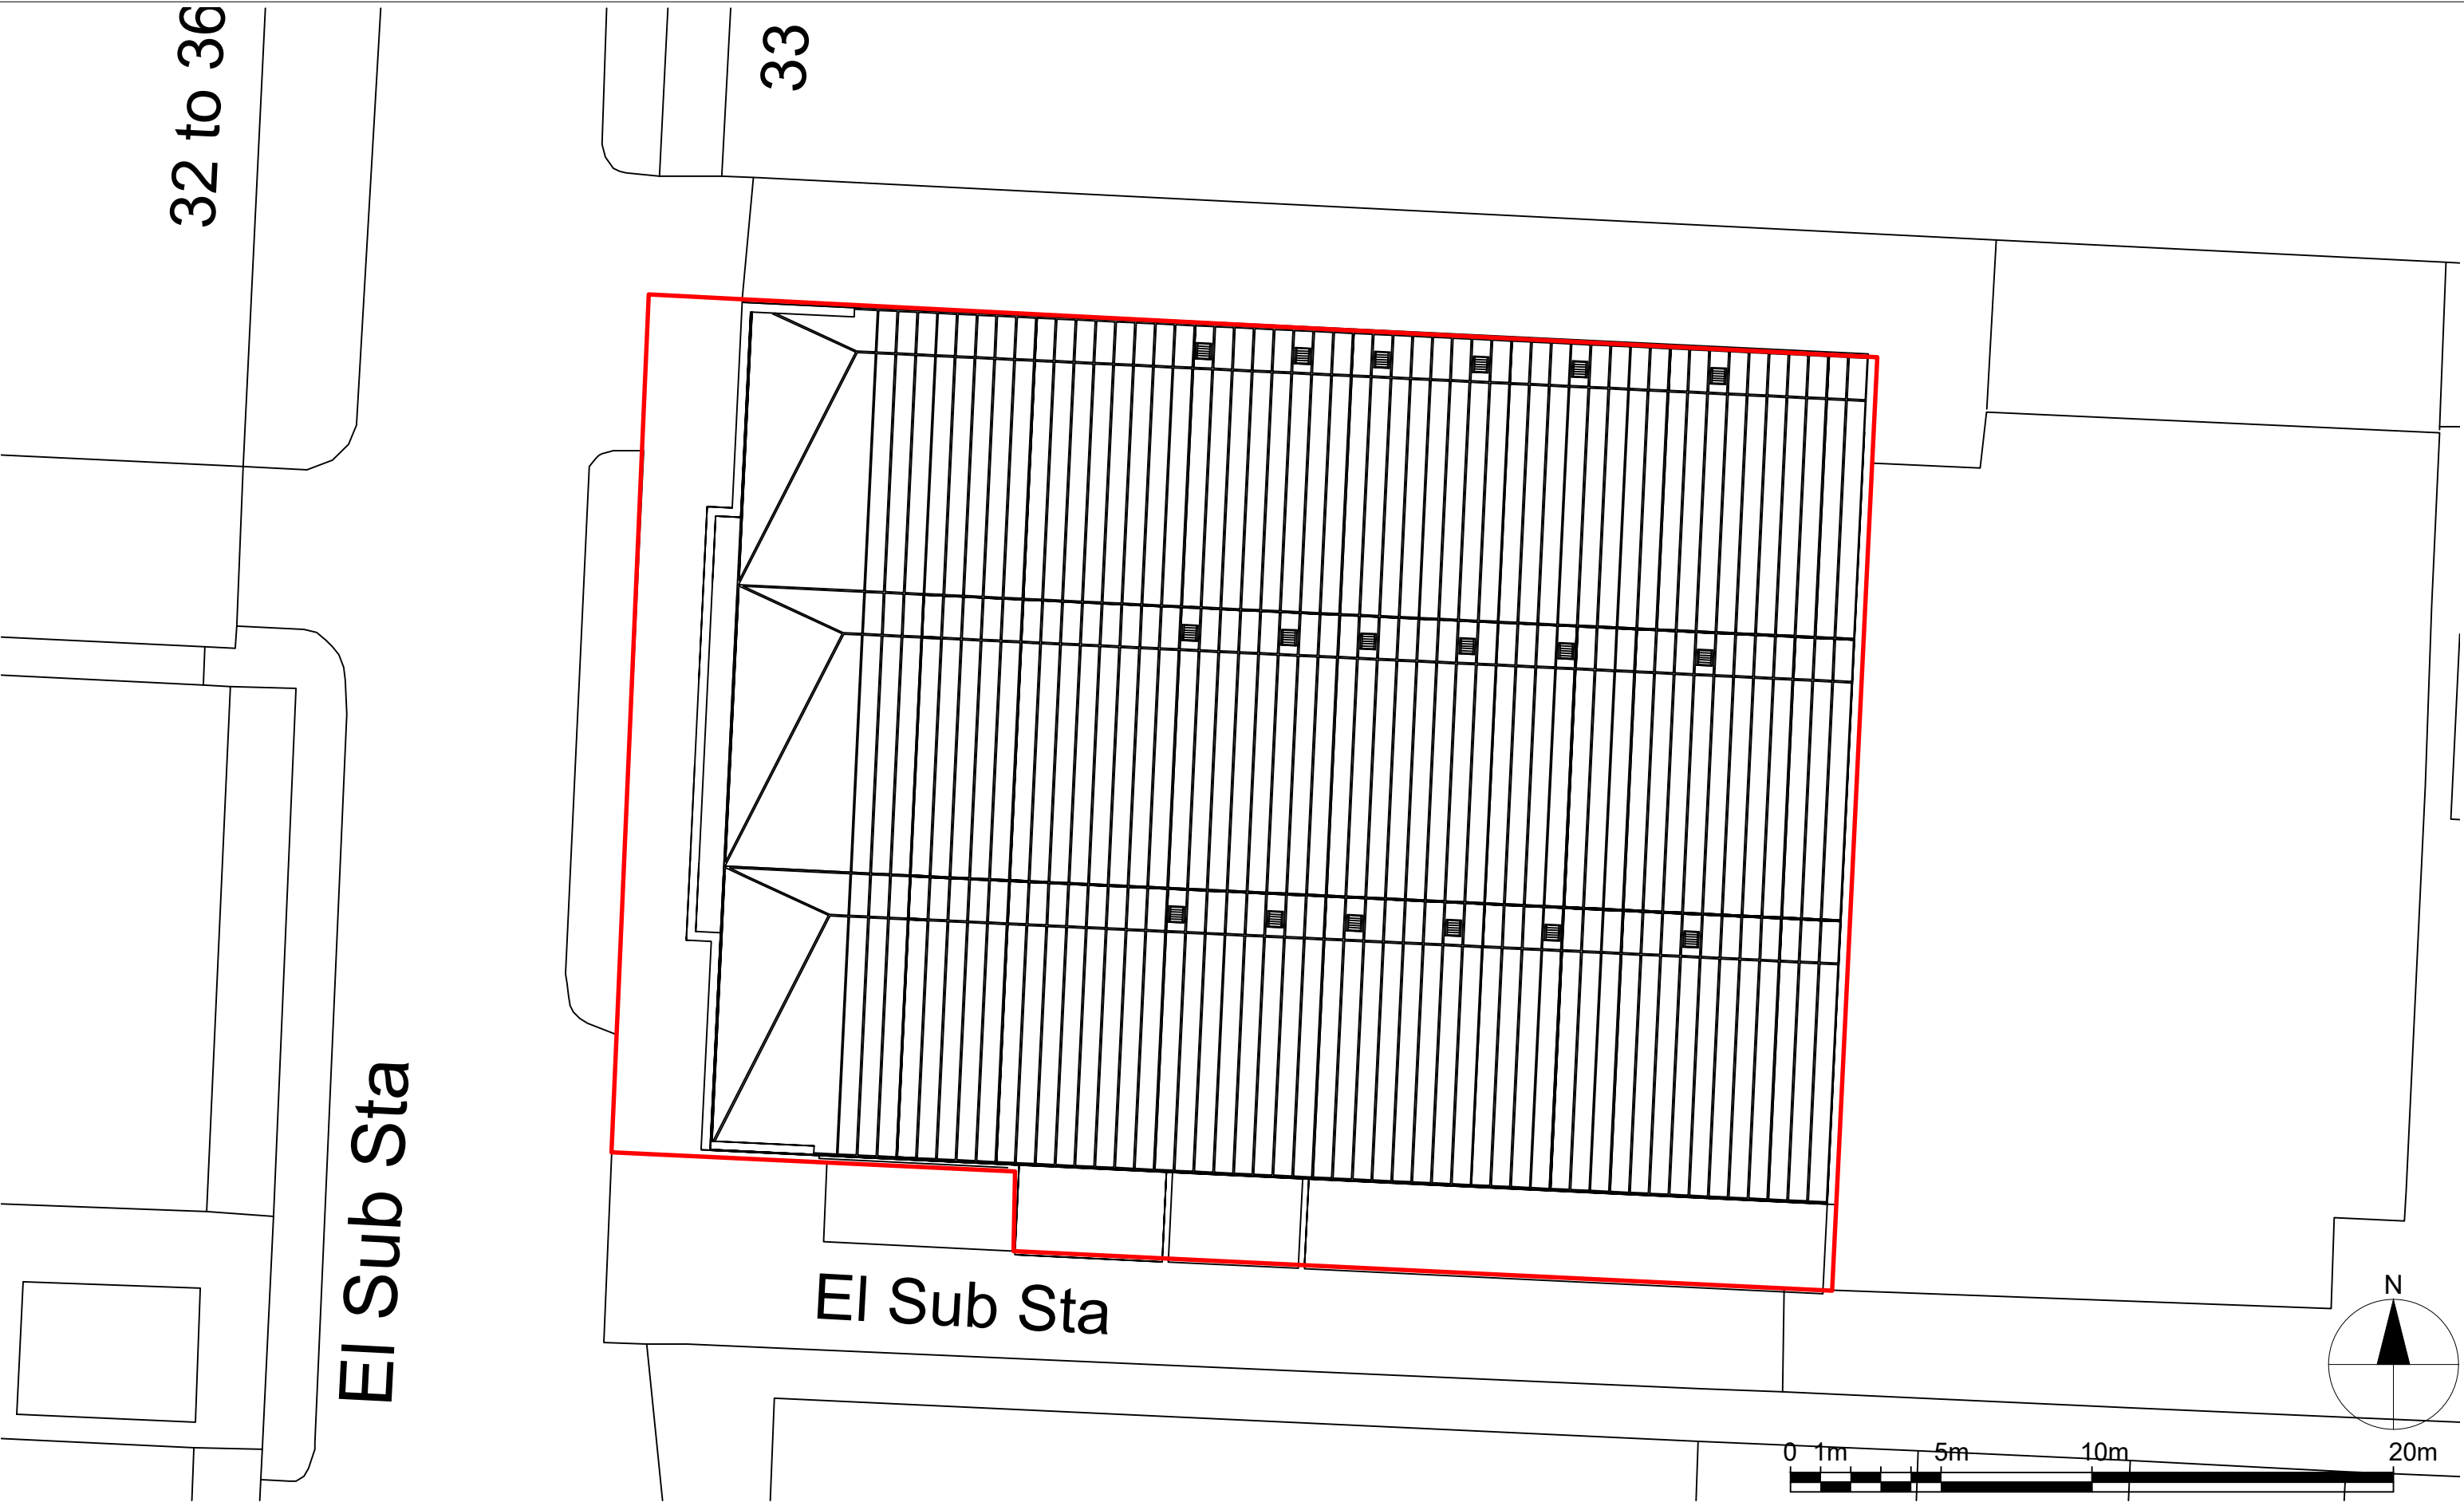

Notes.
Contractors must verify all dimensions at the site before comencing any work.
No construction work before Building Control approval and structural engineer confirmation.
Any discrepancies to be reported to Gridline.
All drawings are to be read in conjunction with all relevant drawings and specifications.

Project No.S				
REV	DATE	DESCRIPTION	BY	CH

PROJECT TITLE	
27-31 Garman Road	
London	
N17 0YU	
DATE	Project No.
March 2023	6605

DRAWING TITLE		
Pre-Existing - Roof Plan		
CLIENT		
Mr. Nachum Pshemish		
DRAWING No.	SCALE @ A3	Drawn by:
PEX-P002	1:200	Sara



PLANNING SERVICES
Unit 9b, The High Cross
Centre, Fountayne Rd,
N15 4BE
TEL: 020 8802 3480
www.samplanning.co.uk