



S	SIGNAGE FIXTURE SCHEDULE		
---	--------------------------	--	--

DESIGN ID	COUNT	DESCRIPTION	RESP COMMENTS
XS004	1	LOGO DISK SURFACE MOUNTED INTERNALLY ILLUMINATED LARGE - 900MM	SS
XS012	2	750MM SIGN - LOGO DISK SUSPENDED DOUBLE SIDED ILLUMINATED LARGE	SS
XS019	1	900MM SIGN - LOGO DISK PERPENDICULAR DOUBLE SIDED ILLUMINATED LARGE	SS
XS103	2	LARGE - 300MM WORDMARK SURFACE MOUNTED ILLUMINATED	SS
XS304	1	WINDOW VINYL - MOP + DELIVERY	SS
XS308	1	MOP SIGNAGE - CEILING ILLUMINATED	SS SINGLE SIDED SIGN

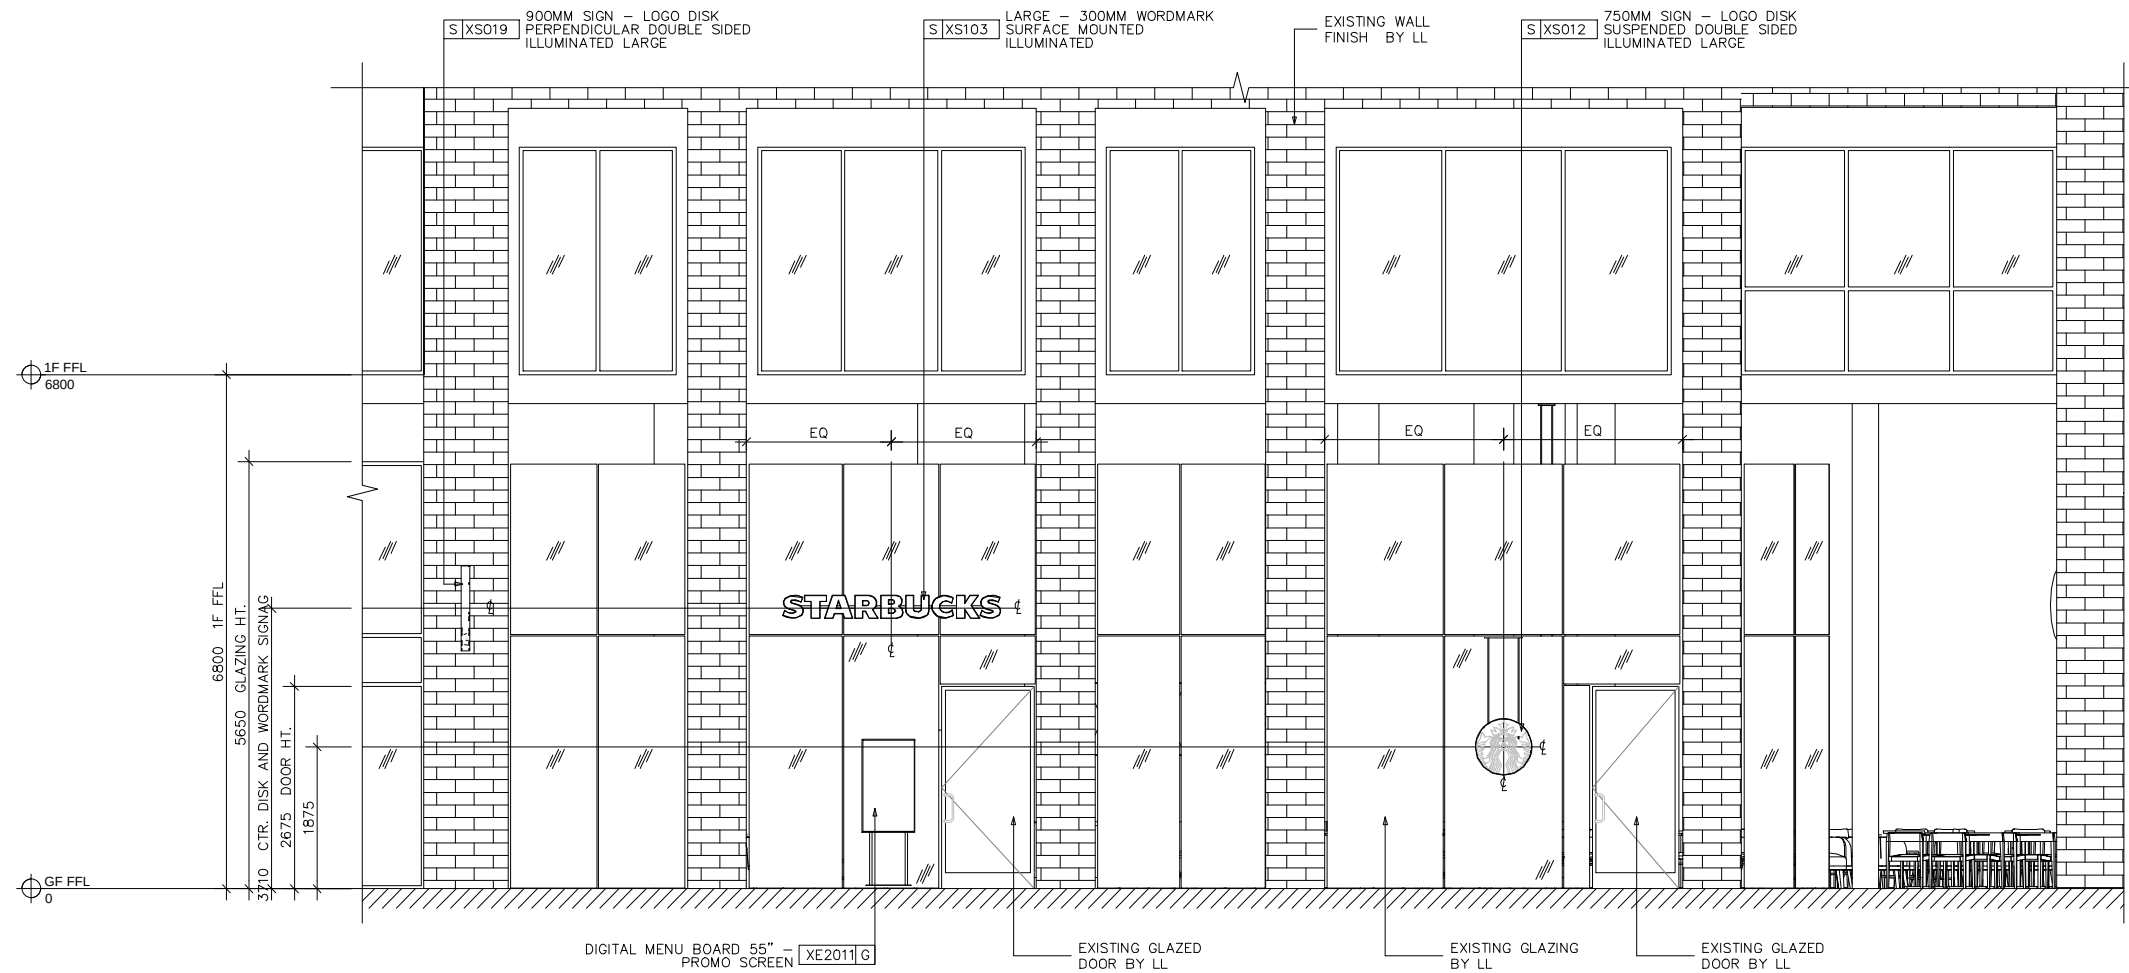

1 EXTERIOR ELEVATION - MAIN SHOPFRONT
1:100

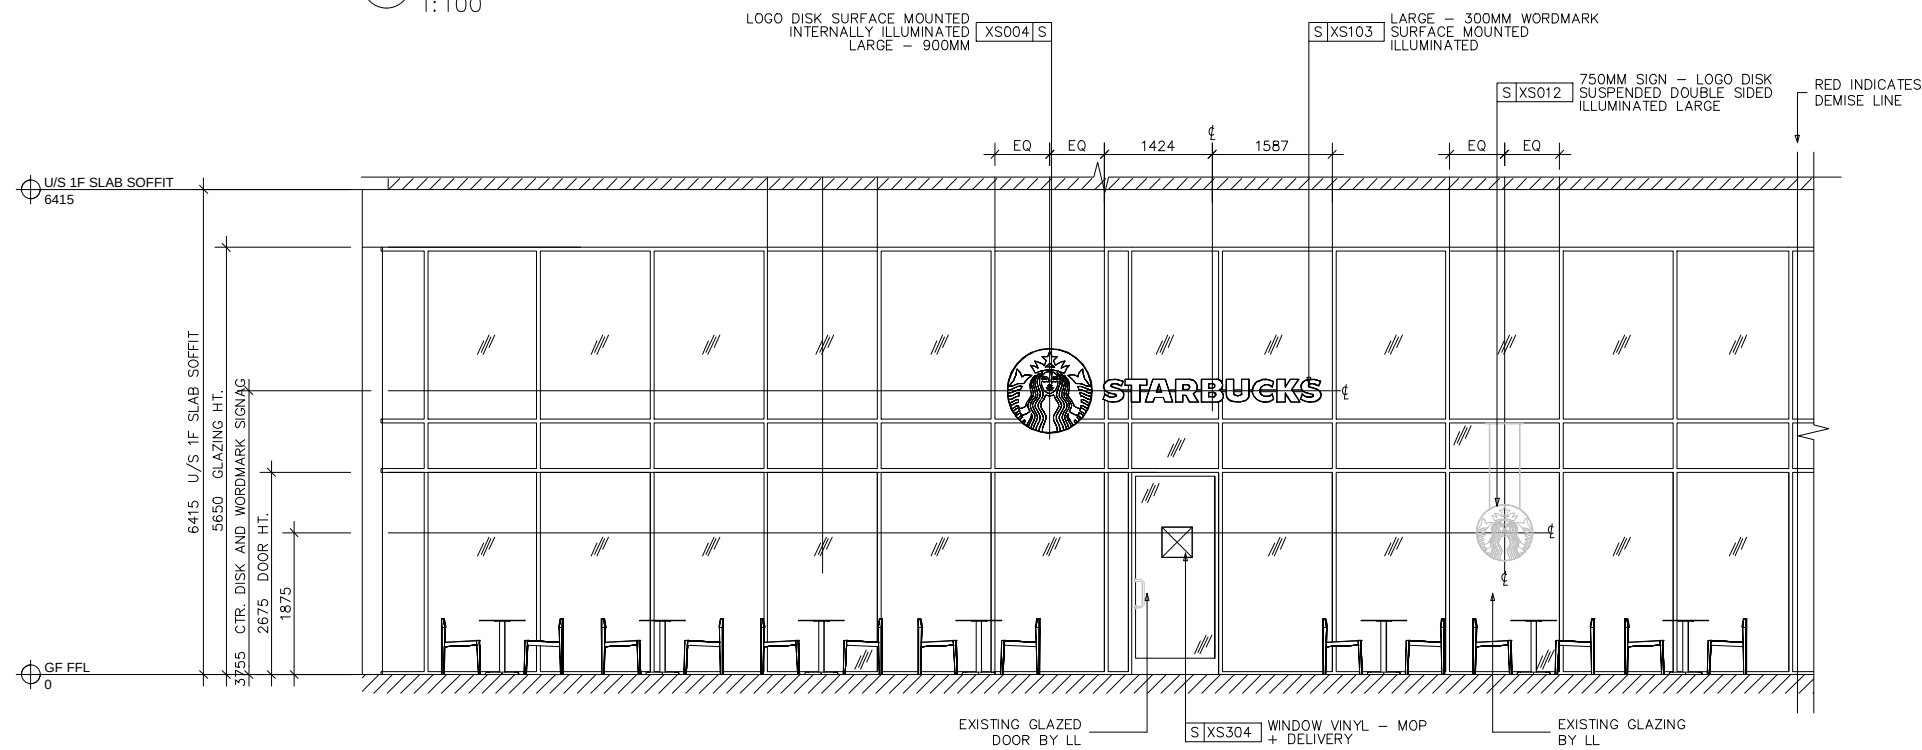

2 EXTERIOR ELEVATION - SECONDARY SHOPFRONT
1:100

EXTERIOR ELEVATION NOTES

- GENERAL CONTRACTOR TO COORDINATE AND SCHEDULE SIGNAGE INSTALLATION WITH THE SIGNAGE CONTRACTOR
- GENERAL CONTRACTOR SHALL COORDINATE WITH ELECTRICAL CONTRACTOR TO FURNISH AND INSTALL ELECTRICAL CIRCUITS INCLUDING ALL CONDUIT, CABLING, CONNECTIONS, AND BREAKER AT PANEL BOARD NECESSARY TO SERVE SIGNAGE
- UNLESS OTHERWISE STATED, GENERAL CONTRACTOR WILL SUPPLY AND INSTALL ALL SIGNAGE SUPPORT FRAMES, BACKING PANELS, STUDWORK, ETC. IN LINE WITH SIGNAGE CONTRACTOR'S DRAWINGS
- ON REQUEST, SIGNAGE CONTRACTOR WILL SUPPLY SHOP DRAWINGS PRIOR TO FABRICATION TO STARBUCKS CONSTRUCTION MANAGER/PROJECT MANAGER
- SIGNAGE CONTRACTOR TO INSTALL SIGNAGE IN COMPLIANCE WITH APPROVED PROJECT DRAWINGS AND/OR LOCAL APPLICABLE REGULATIONS
- GENERAL CONTRACTOR TO NOTIFY CM/PM IMMEDIATELY IF SHOP DRAWINGS OR INSTALLATION IS IN DISCREPANCY WITH STARBUCKS ARCHITECTURAL DRAWINGS
- GENERAL CONTRACTOR TO CLEAN, PATCH AND REPAIR EXISTING EXTERIOR AS REQUIRED

GENERAL NOTES

- PROVIDE 75MM HIGH BLACK ACRYLIC STORE ADDRESS ON GLAZING OR PER LOCAL JURISDICTIONAL CODE REQUIREMENTS
- CM TO CONFIRM ALL DIMENSIONS ON SITE AND ADVISE STARBUCKS OF ANY CHANGES

© 2015 STARBUCKS COFFEE COMPANY

STARBUCKS COFFEE COMPANY

BUILDING 7 CHISWICK PARK
566 CHISWICK HIGH ROAD
LONDON W4 5YG

DRAWINGS AND SPECIFICATIONS ARE CONFIDENTIAL AND SHALL REMAIN THE SOLE PROPERTY OF STARBUCKS CORPORATION, WHICH IS THE OWNER OF THE COPYRIGHT IN THIS WORK. THEY SHALL NOT BE REPRODUCED (IN WHOLE OR IN PART), SHARED WITH THIRD PARTIES OR USED IN ANY MANNER ON OTHER PROJECTS OR EXTENSIONS TO THIS PROJECT WITHOUT THE PRIOR WRITTEN CONSENT OF STARBUCKS CORPORATION. THESE DRAWINGS AND SPECIFICATIONS ARE INTENDED TO EXPRESS DESIGN INTENT FOR A PROTOTYPICAL STARBUCKS STORE (WHICH IS SUBJECT TO CHANGE AT ANYTIME) AND DO NOT REFLECT ACTUAL SITE CONDITIONS. NEITHER PARTY SHALL HAVE ANY OBLIGATION NOR LIABILITY TO THE OTHER (EXCEPT STATED ABOVE) UNTIL WRITTEN AGREEMENT IS FULLY EXECUTED.
STARBUCKS CORPORATION EMEA
2019_01

ARCHITECT OF RECORD

THIS DRAWING IS A DESIGN DEVELOPMENT DOCUMENT. SITE SPECIFIC MODIFICATIONS MADE UNDER THE RESPONSIBLE CHARGE OF THE ARCHITECT AND/OR ENGINEER OF RECORD WILL BE REQUIRED PRIOR TO USING THIS DOCUMENT FOR BIDDING, PERMITTING, OR CONSTRUCTION.

PROJECT NAME:
TOTTENHAM HALE, ASHLEY RD UNIT 2

PROJECT ADDRESS:
UK
LONDON
ASHLEY ROAD, NORTH LONDON N17 9LP

STORE # 000000
PROJECT # 96103-001
PLAYBOOK FORMATTALL

INITIAL ISSUE DATE 23/03/23
DESIGN MANAGER RAY MORGAN
PROJECT DESIGNER MARC DEWAMBRECHES

CHECKED BY

REVISION SCHEDULE

REV	DATE	BY	DESCRIPTION

SHEET TITLE:

Proposed Exterior Elevations

SCALE: AS SHOWN (A3)

A-2001

DESIGN DEVELOPMENT ONLY - NOT INTENDED FOR CONSTRUCTION

