





1 EXISTING EXTERIOR ELEVATION – MAIN SHOPFRONT
1:100

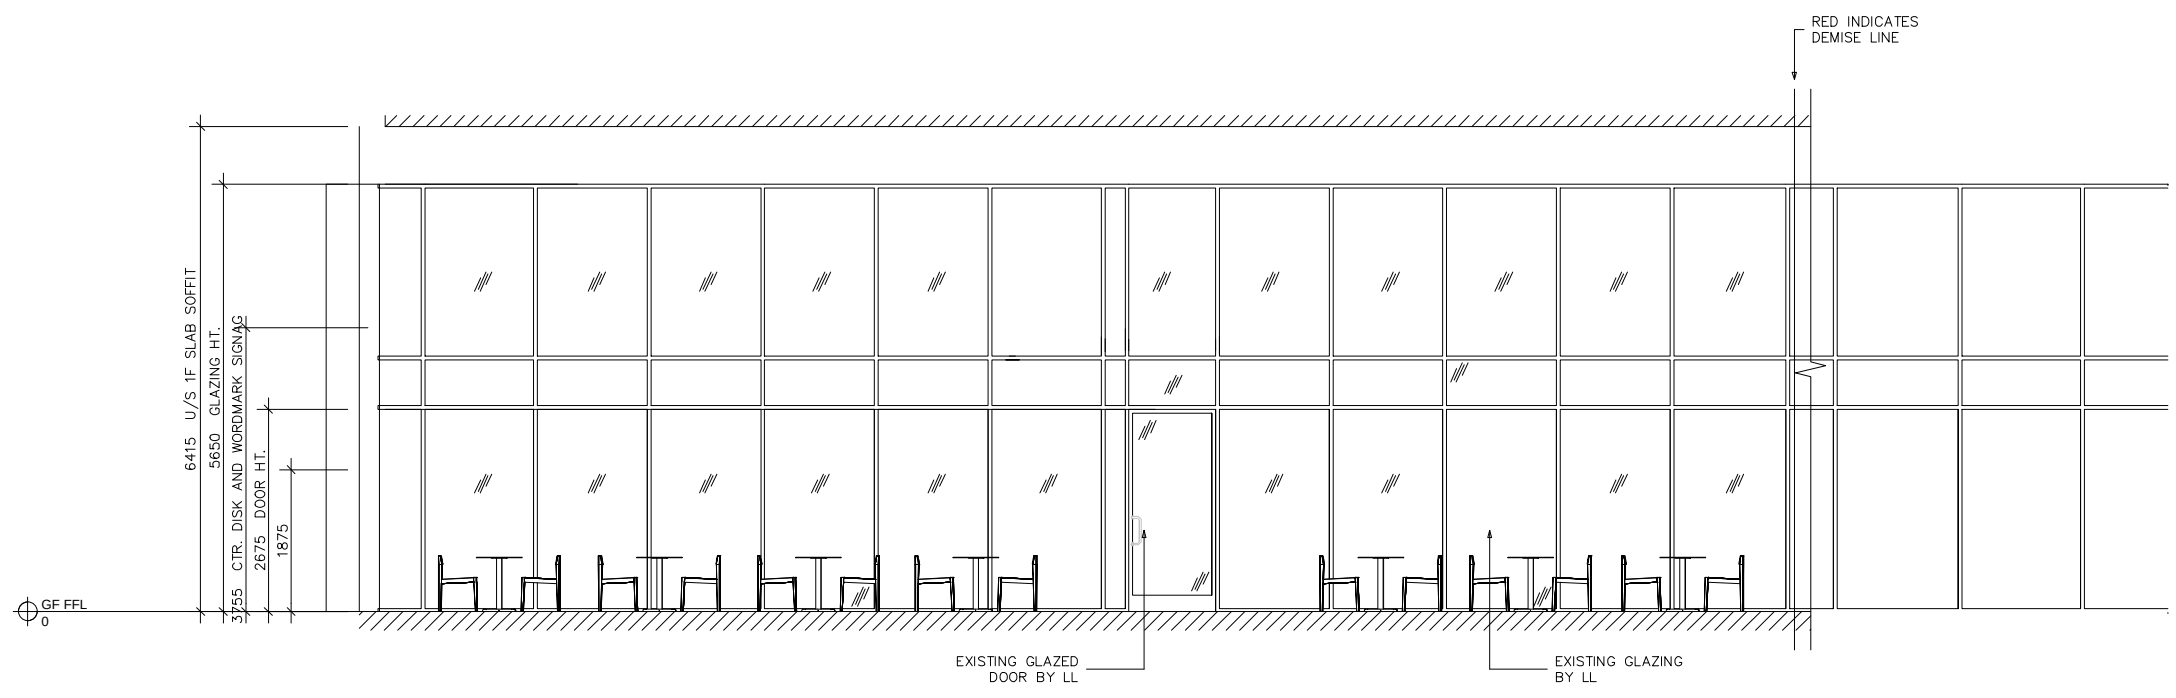

2 EXISTING EXTERIOR ELEVATION – SECONDARY SHOPFRONT
1:100

 

ISSUED FOR PLANNING

© 2015 STARBUCKS COFFEE COMPANY

STARBUCKS COFFEE COMPANY

BUILDING 7 CHISWICK PARK
566 CHISWICK HIGH ROAD
LONDON W4 5YG

DRAWINGS AND SPECIFICATIONS ARE CONFIDENTIAL AND SHALL REMAIN THE SOLE PROPERTY OF STARBUCKS CORPORATION, WHICH IS THE OWNER OF THE COPYRIGHT IN THIS WORK. THEY SHALL NOT BE REPRODUCED (IN WHOLE OR IN PART), SHARED WITH THIRD PARTIES OR USED IN ANY MANNER ON OTHER PROJECTS OR EXTENSIONS TO THIS PROJECT WITHOUT THE PRIOR WRITTEN CONSENT OF STARBUCKS CORPORATION. THESE DRAWINGS AND SPECIFICATIONS ARE INTENDED TO EXPRESS DESIGN INTENT FOR A PROTOTYPICAL STARBUCKS STORE (WHICH IS SUBJECT TO CHANGE AT ANYTIME) AND DO NOT REFLECT ACTUAL SITE CONDITIONS. NEITHER PARTY SHALL HAVE ANY OBLIGATION NOR LIABILITY TO THE OTHER (EXCEPT STATED ABOVE) UNTIL A WRITTEN AGREEMENT IS FULLY EXECUTED.

STARBUCKS BY EMPLA HARVESTION EMEA
2019_01

ARCHITECT OF RECORD

THIS DRAWING IS A DESIGN DEVELOPMENT DOCUMENT. SITE SPECIFIC MODIFICATIONS MADE UNDER THE RESPONSIBLE CHARGE OF THE ARCHITECT AND/OR ENGINEER OF RECORD WILL BE REQUIRED PRIOR TO USING THIS DOCUMENT FOR BIDDING, PERMITTING, OR CONSTRUCTION.

PROJECT NAME:
TOTTENHAM HALE, ASHLEY RD UNIT 2

PROJECT ADDRESS:
**UK
LONDON
ASHLEY ROAD, NORTH LONDON N17 9LP**

STORE # 000000
PROJECT # 96103-001
PLAYBOOK FORMATTALL

INITIAL ISSUE DATE 23/03/23
DESIGN MANAGER RAY MORGAN
PROJECT DESIGNER MARC DEWAMBRECHES

CHECKED BY

REV	DATE	BY	DESCRIPTION

SHEET TITLE:
Existing Exterior Elevations

SCALE: AS SHOWN (0A3)

A-2000