




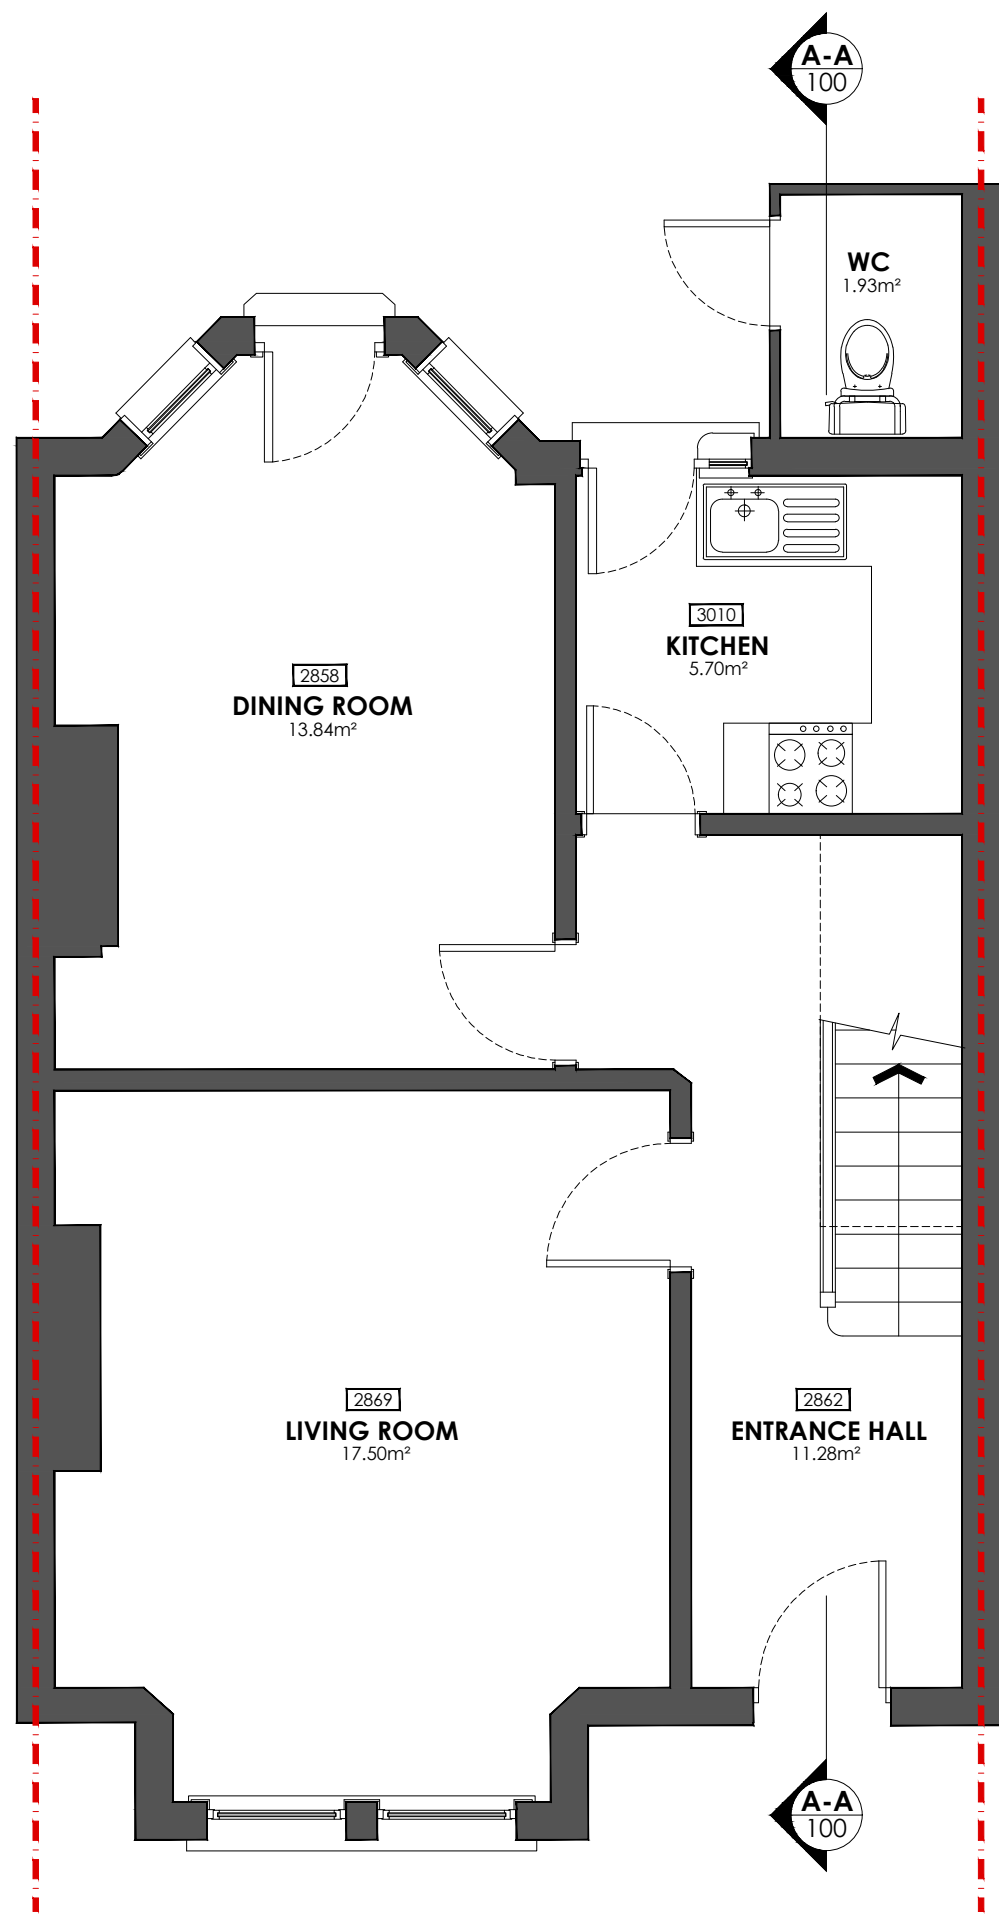


EXISTING GROUND FLOOR PLAN
Scale 1:50

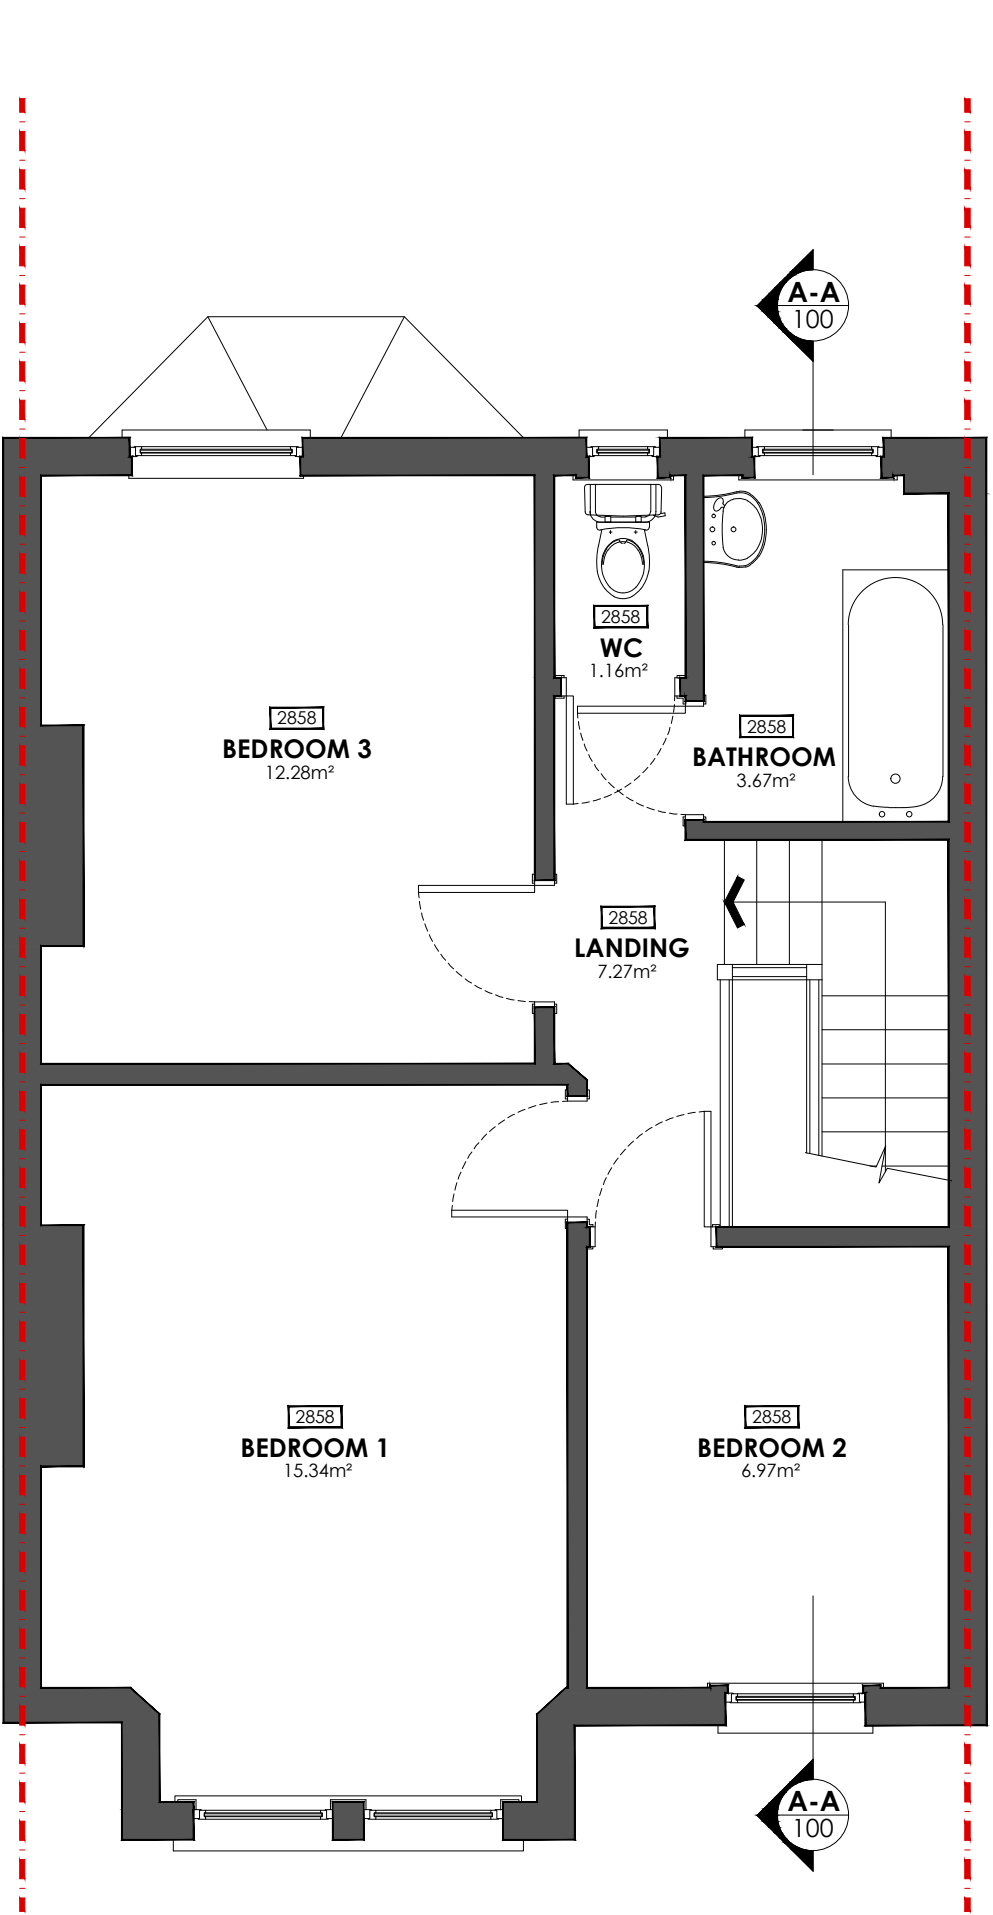


EXISTING FIRST FLOOR PLAN
Scale 1:50

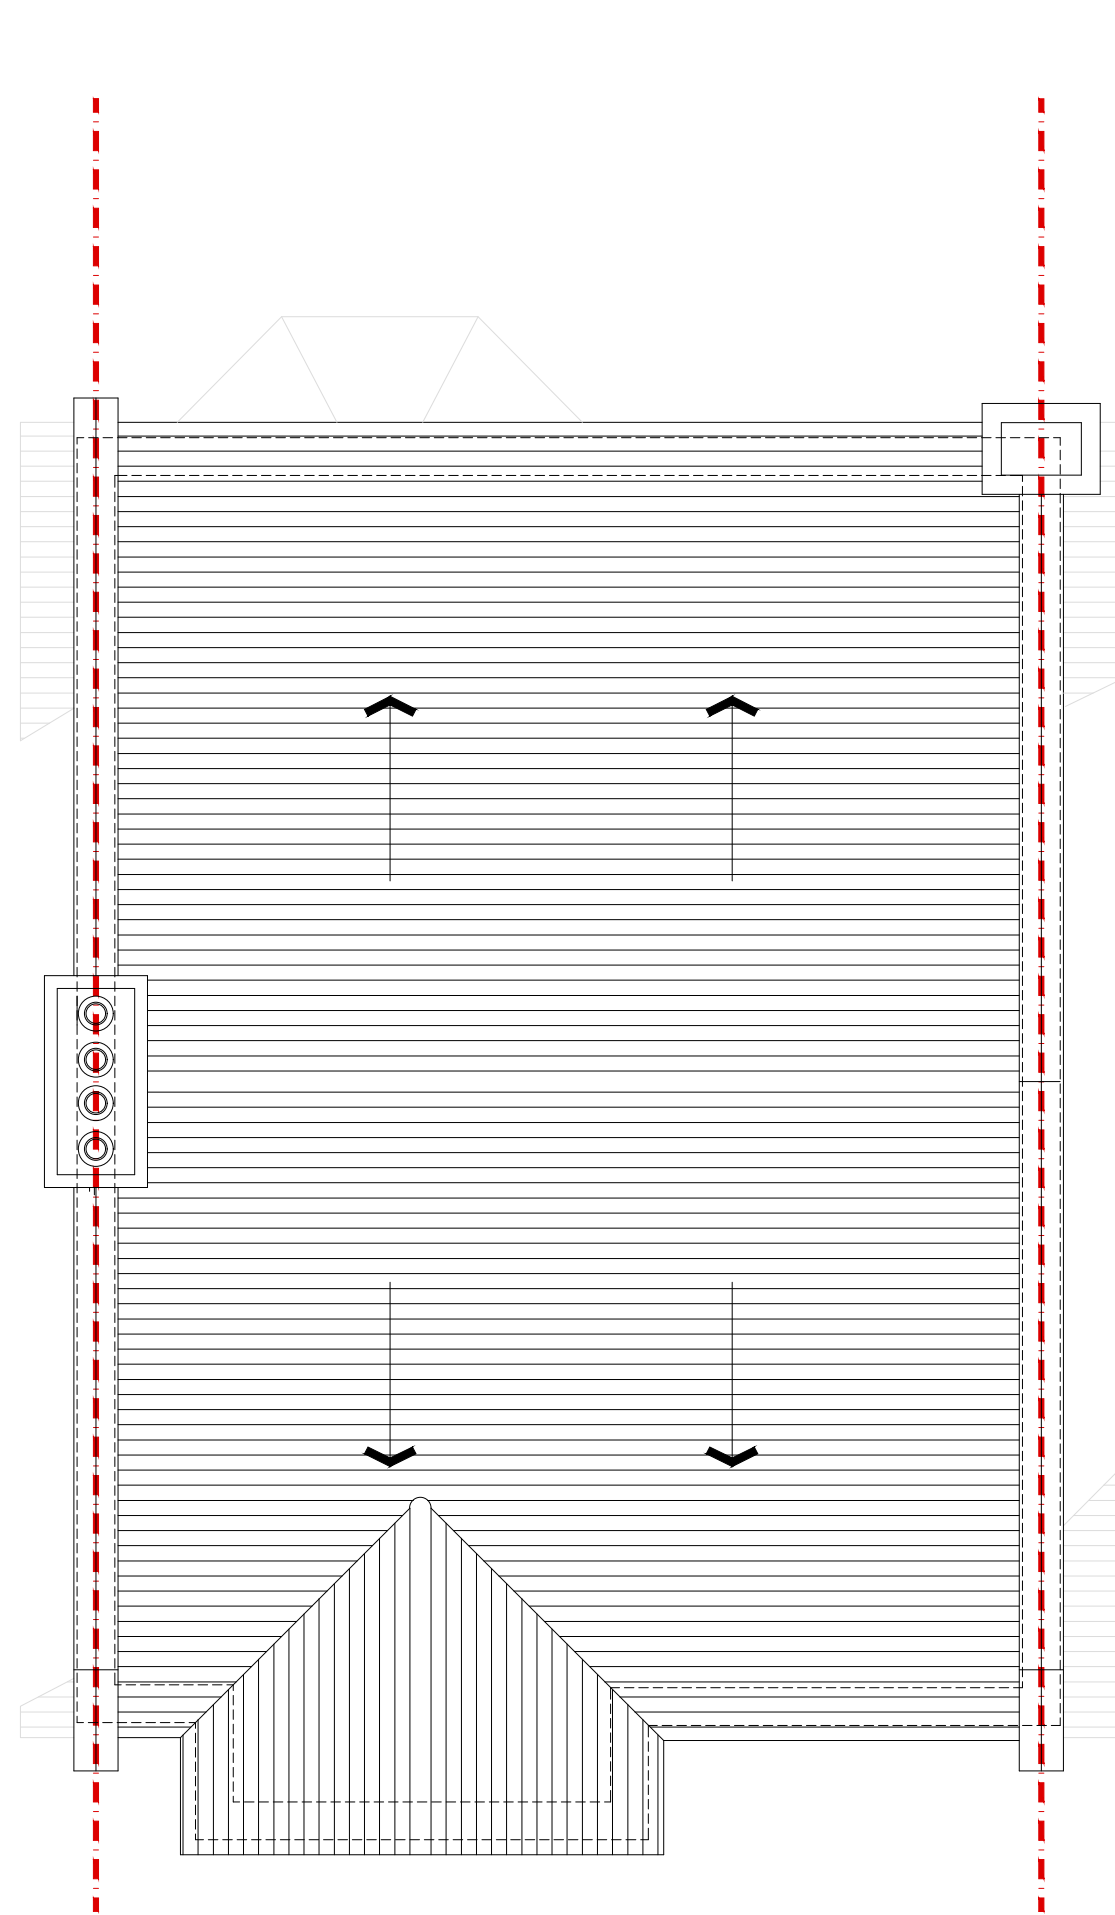

EXISTING ROOF PLAN
Scale 1:50

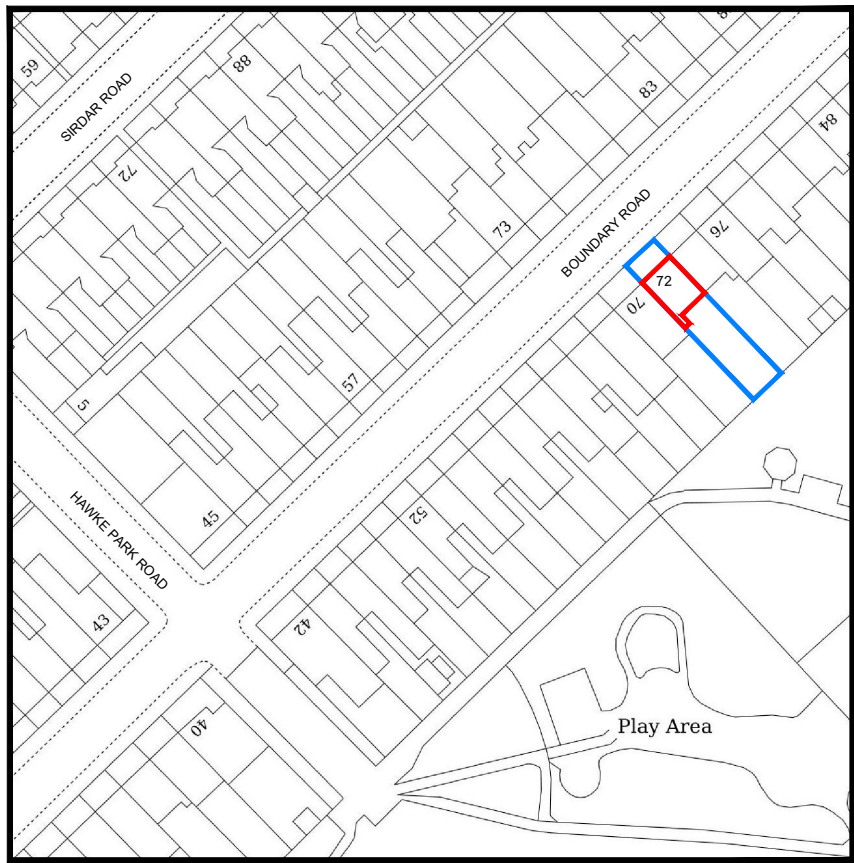

EXISTING LOCATION PLAN
Scale 1:1250

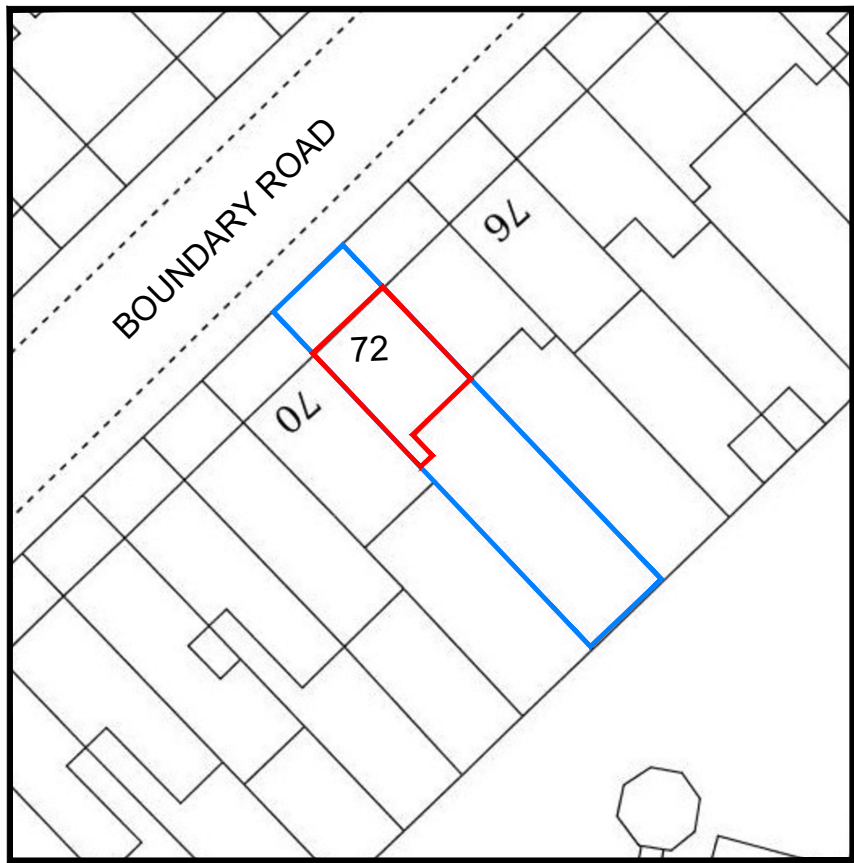


EXISTING SITE PLAN
Scale 1:500



EXISTING FRONT ELEVATION
Scale 1:50



EXISTING REAR ELEVATION
Scale 1:50

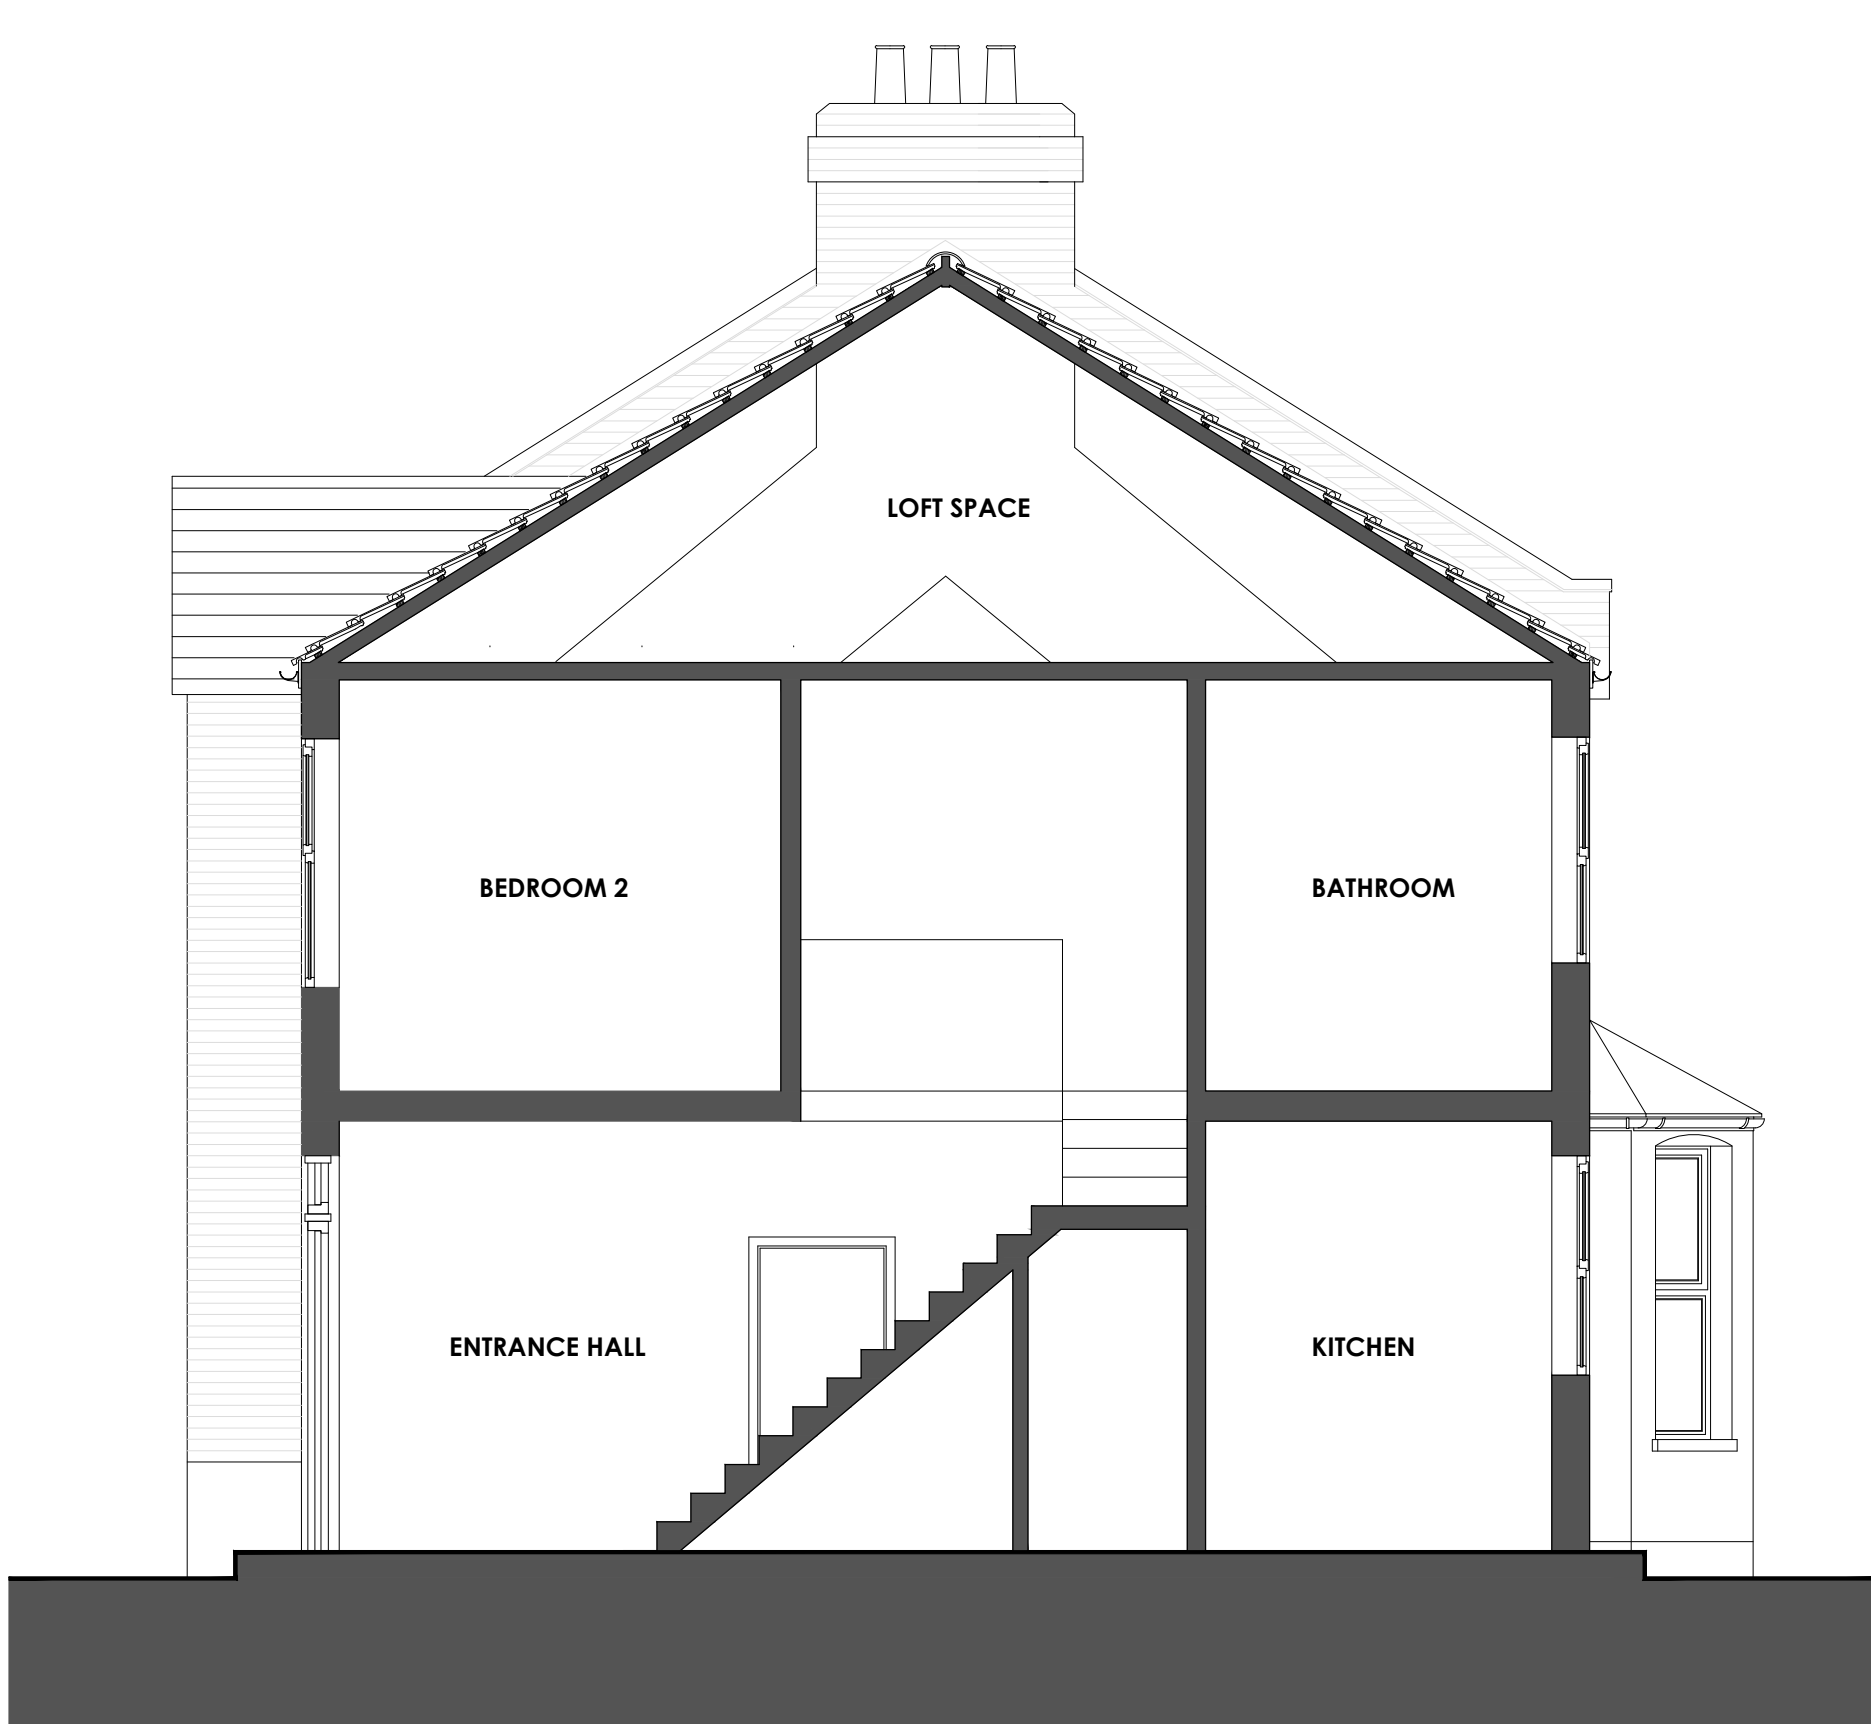

EXISTING SECTION A-A
Scale 1:50

PL2 29.03.23 PLANNING REQUEST SITE PLAN COLOUR AMENDMENT		
PL1 18.02.23 CERTIFICATE OF LAWFULNESS PLANNING ISSUE		
REV	DATE	DESCRIPTION
CLIENT		
Mr Philip Duncan Crawley		
PROJECT		
72 Boundary Road London, N22 6AD		
Re: Loft Dormer Conversion		
DRAWING TITLE		
Existing Drawings		
Existing Plans, External Elevations and Section A-A		
DATE	18.02.2023	DWG. No.
SCALE	Varies @ A1	112-100_PL2
Fuller		
D E S I G N		