




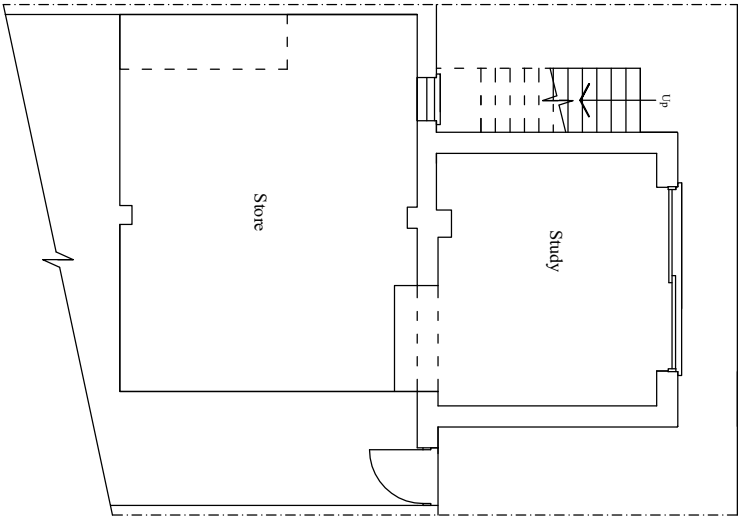


basement

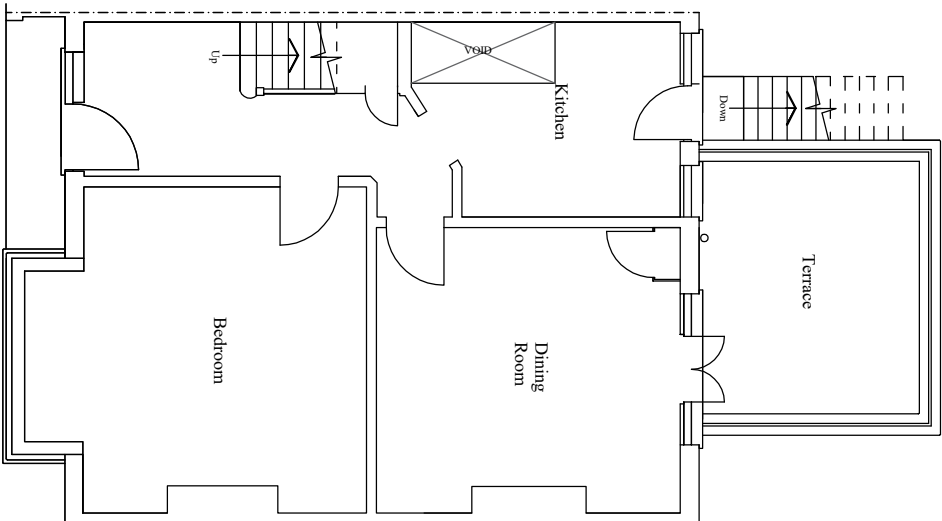

ground floor plan

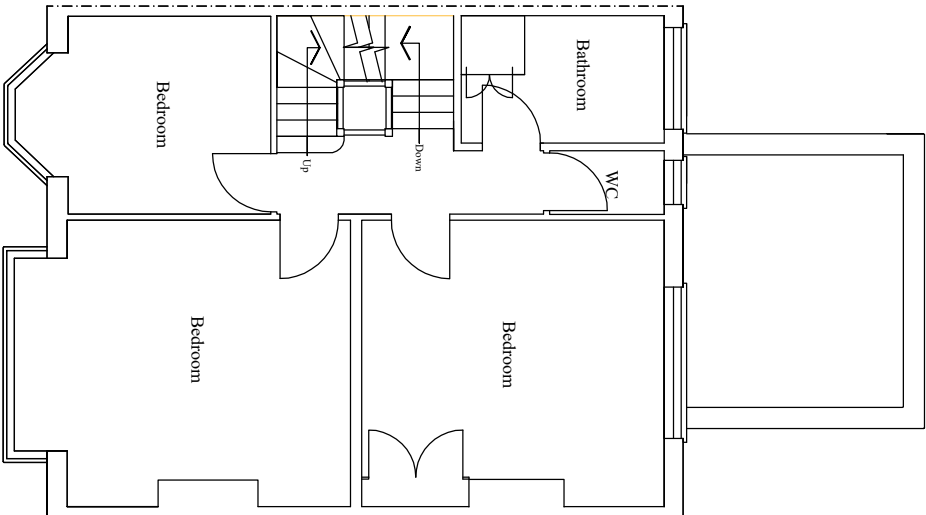

first floor plan

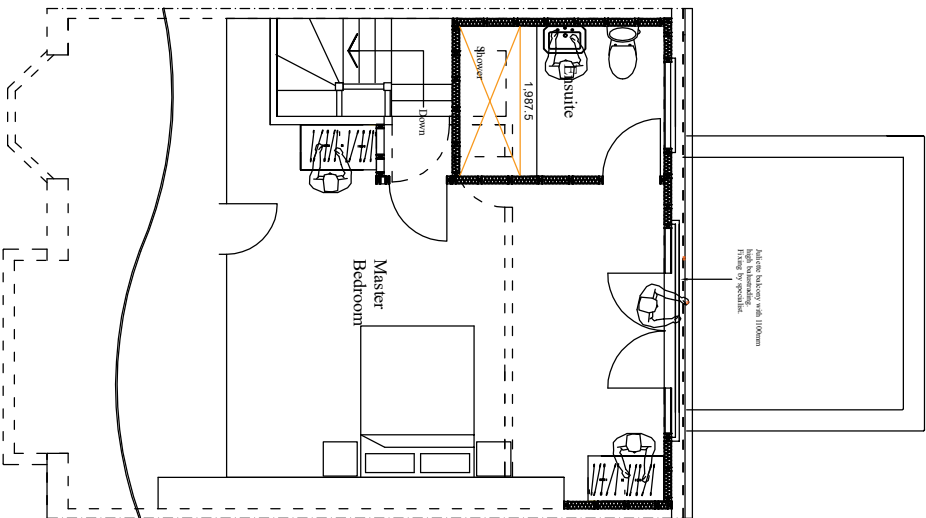

second floor plan

Scale 1:100 @ A3 & 1:50 @ A1



project		136 Victoria Road, London N22	
title		PROPOSED ROOF DORMER EXTENSION TO EXISTING SECOND FLOOR.	
date		February 2023	scale
			1:100 @ A3 & 1:50 @ A1
STEVEN GRAY DESIGNS LTD			
ARCHITECTURAL & SURVEYING SERVICES			
36 Ladbroke Crescent, Bayswater, London W2			
Tel: 020 3371 0623 Email: steven@gray-designs.co.uk			
Web: www.gray-designs.co.uk			
drawing number		3062/3	
		COPYRIGHT	