


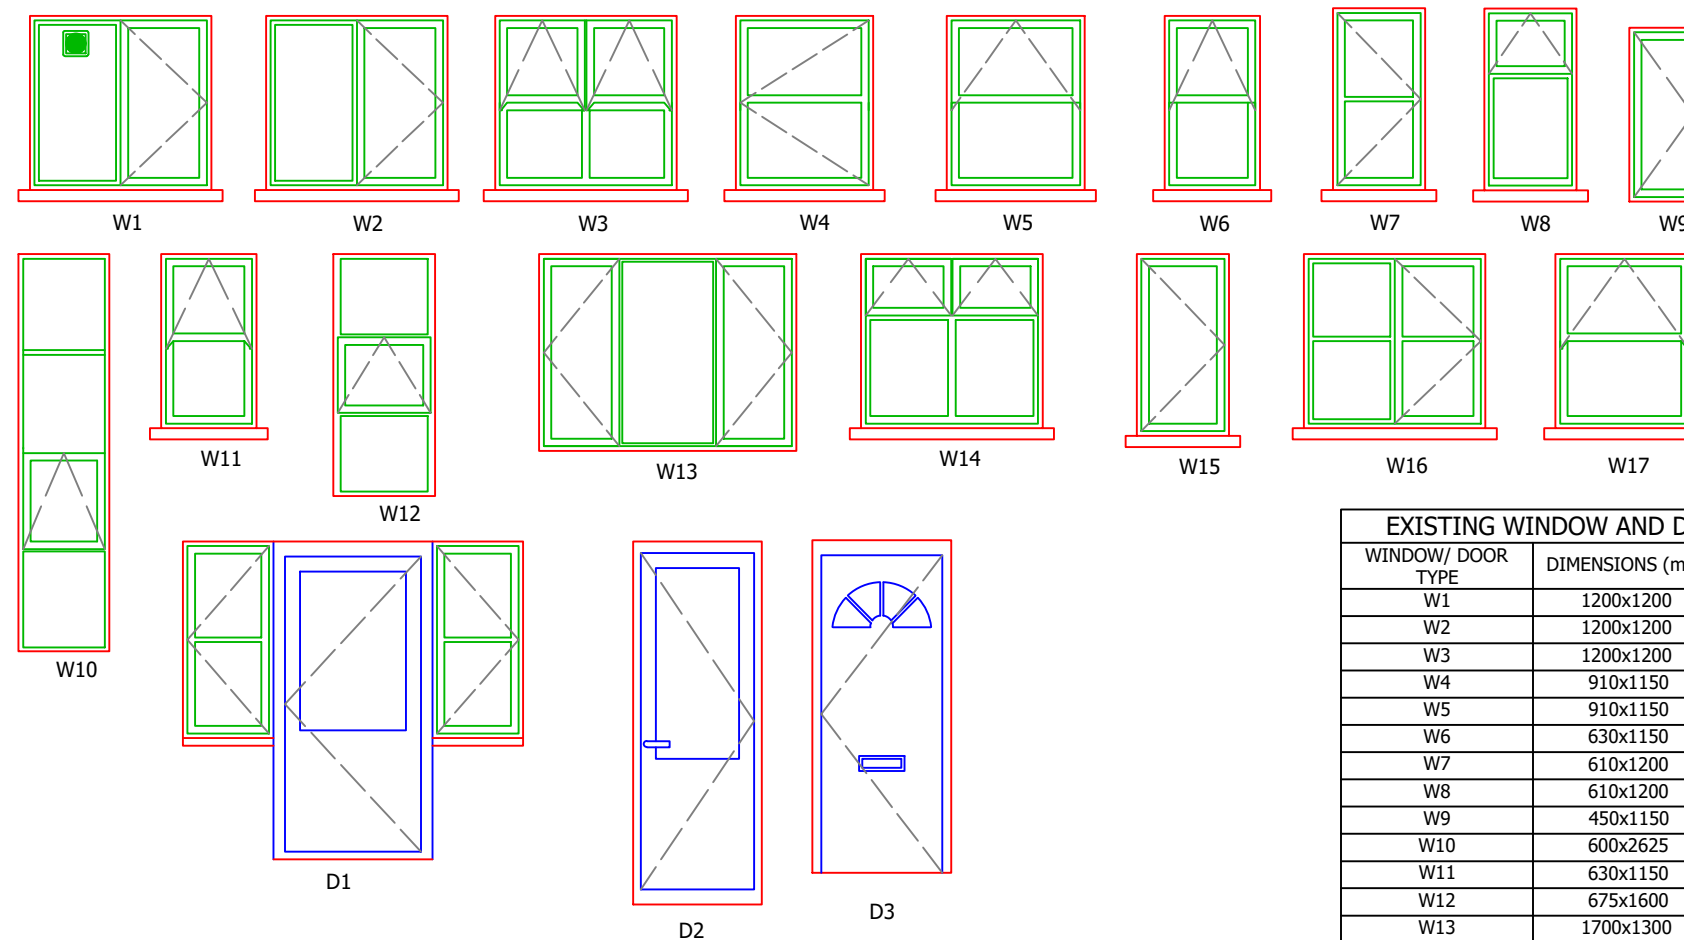

EXISTING WINDOW AND DOOR SCHEDULE		
WINDOW/ DOOR TYPE	DIMENSIONS (mm)	QUANTITY
W1	1200x1200	1
W2	1200x1200	7
W3	1200x1200	1
W4	910x1150	2
W5	910x1150	7
W6	630x1150	3
W7	610x1200	2
W8	610x1200	1
W9	450x1150	1
W10	600x2625	1
W11	630x1150	11
W12	675x1600	6
W13	1700x1300	8
W14	1200x1150	1
W15	610x1200	2
W16	1200x1200	2
W17	910x1150	12
D1	OW - 2250 Window - 600x1300 Door - 1050x2100	10
D2	850x2400	1
D3	920x2190	12
TOTAL		91



ASSOCIATED DRAWINGS

No.	TITLE

NOTES

1. NO DIMENSIONS ARE TO BE SCALED FROM THIS DRAWING.

SERIAL	DESCRIPTION	AUTH	DATE
--------	-------------	------	------

AMENDMENTS

CLIENT

Metropolitan Thames Valley

JOB LOCATION

1-15 Yeats Court
Tynemouth Road
London
N15 4UE

DRAWING TITLE

Existing Windows and Doors

DRAWING No

22-3180-PL-YC-013

[illegible]

SCALE
1:50 @ A3

DATE
28 March 2023

THOMAS & THOMAS

CHARTERED BUILDING SURVEYORS

2.1.02 THE LEATHER MARKET

11-13 WESTON STREET

LONDON, SE1 3ER

TEL: 020 7060 1899

EMAIL: enquiries@ttsurveyors.com

DRAWN BY:
GBC

CHECKED:	
GC	

SIG.
