



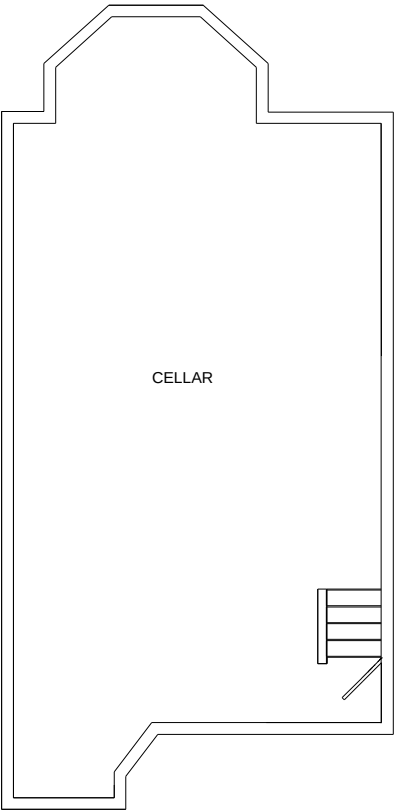


Lower Ground Floor Plan

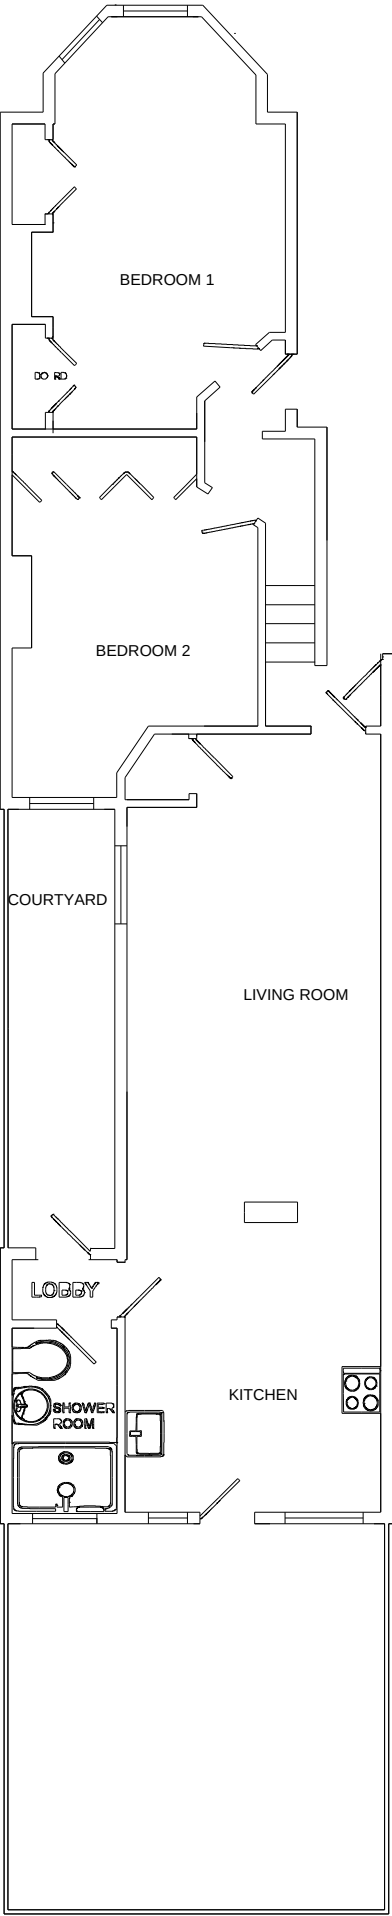

Ground Floor Plan

- 1- This drawing is not for construction
- 2- All Dimension are in millimeters
- 3- Dimensions are not to be scaled directly from
- 4- All dimensions are to be checked on site and the Architect is to be inform of any discrepancies before construction commences
- 5- All references to drawings refer to current
- 6- The Copyright of this drawing belongs to Echinus Design Studio Limited.

 

FULL PLANNING APPLICATION



ECHINUS
DESIGN STUDIO

27 Old Gloucester Street, WC1N 3AX

www.echinusdesignstudio.com

ClientMR ERKUT Evirgen

Project57 Hillfield Park, NW10 1LJ

Scale1/100@A3

Date08/2022

Drawn ByE.A

Drawing No.

A101

Drawing title

Existing Plans