


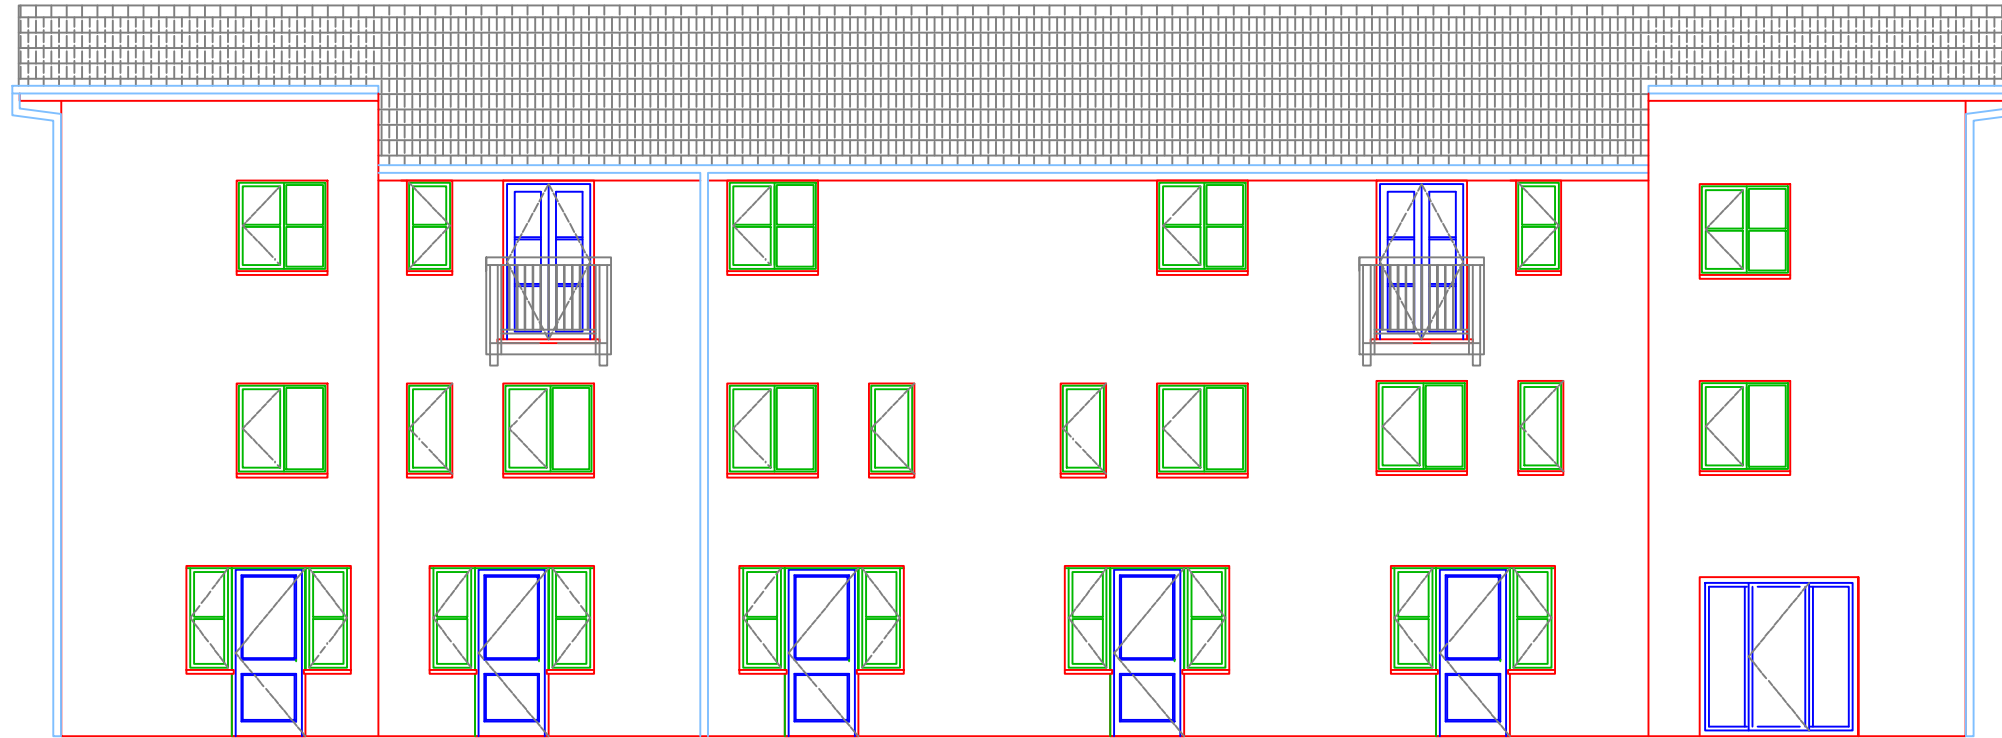

1 0 1 2 3 4 5  
SCALE 1:100 m

## ASSOCIATED DRAWINGS

| No. | TITLE |
|-----|-------|
|     |       |

## NOTES

1. NO DIMENSIONS ARE TO BE SCALED FROM THIS DRAWING.

| SERIAL | DESCRIPTION | AUTH | DATE |
|--------|-------------|------|------|
|--------|-------------|------|------|

## AMENDMENTS

### CLIENT

Metropolitan Thames Valley

### JOB LOCATION

79-88 Copperfield Drive  
London  
N15 4UF

### DRAWING TITLE

Rear Elevation

### DRAWING No

22-3180-PL-79-88CD-004

SCALE  
1:100 @ A3

DATE  
29 March 2023

## THOMAS & THOMAS

CHARTERED BUILDING SURVEYORS

2.1.02 THE LEATHER MARKET

11-13 WESTON STREET

LONDON, SE1 3ER

TEL: 020 7060 1899

EMAIL: enquiries@ttsurveyors.com

|                  |                |      |
|------------------|----------------|------|
| DRAWN BY:<br>GBC | CHECKED:<br>GC | SIG. |
|------------------|----------------|------|