


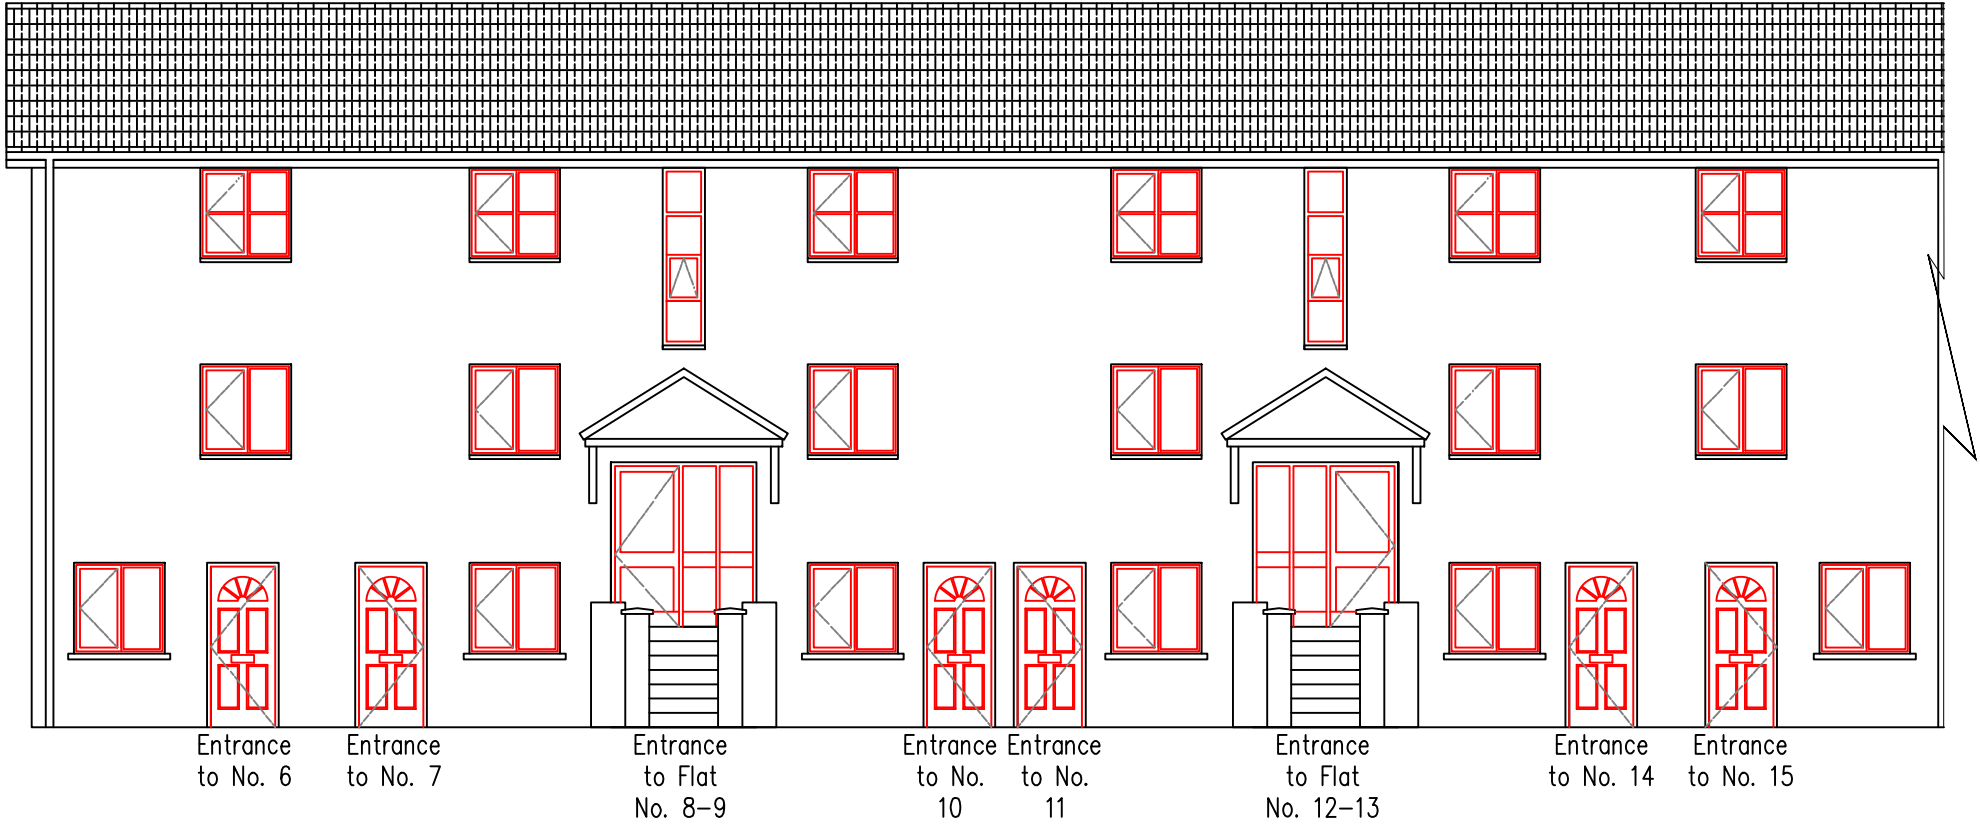

ASSOCIATED DRAWINGS

No.	TITLE

NOTES

1. NO DIMENSIONS ARE TO BE SCALED FROM THIS DRAWING.

SERIAL	DESCRIPTION	AUTH	DATE
--------	-------------	------	------

AMENDMENTS

CLIENT
Metropolitan Thames Valley

JOB LOCATION
6-15 Copperfield Drive
London
N15 4UF

DRAWING TITLE
Proposed Front Elevation

DRAWING No
22-3180-PL-6-15CD-006

SCALE 1:100 @ A3	DATE 29 March 2023
---------------------	-----------------------

THOMAS & THOMAS

CHARTERED BUILDING SURVEYORS
2.1.02 THE LEATHER MARKET
11-13 WESTON STREET
LONDON, SE1 3ER
TEL: 020 7060 1899
EMAIL: enquiries@ttsurveyors.com

DRAWN BY: GBC	CHECKED: GC	SIG.
------------------	----------------	------