




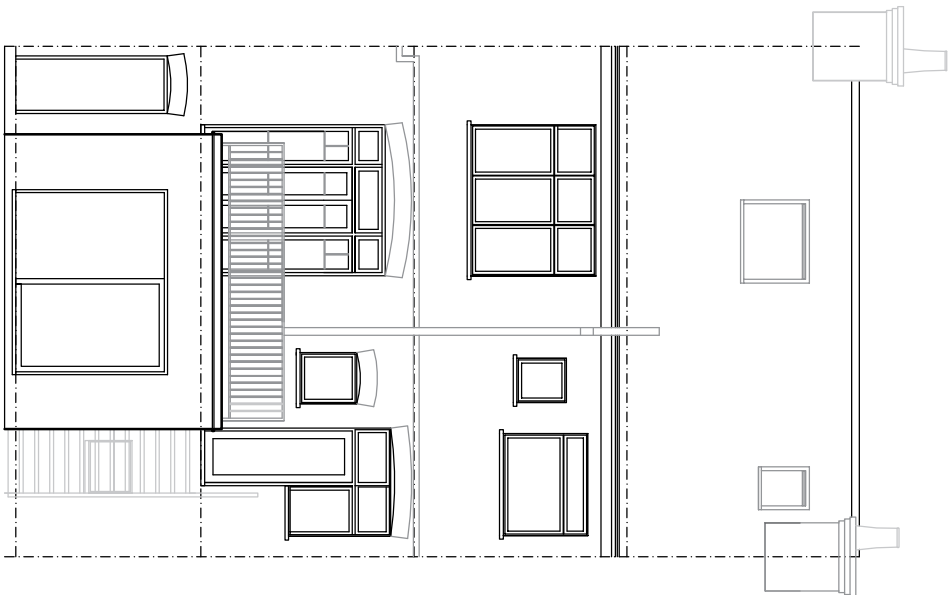

rear elevation

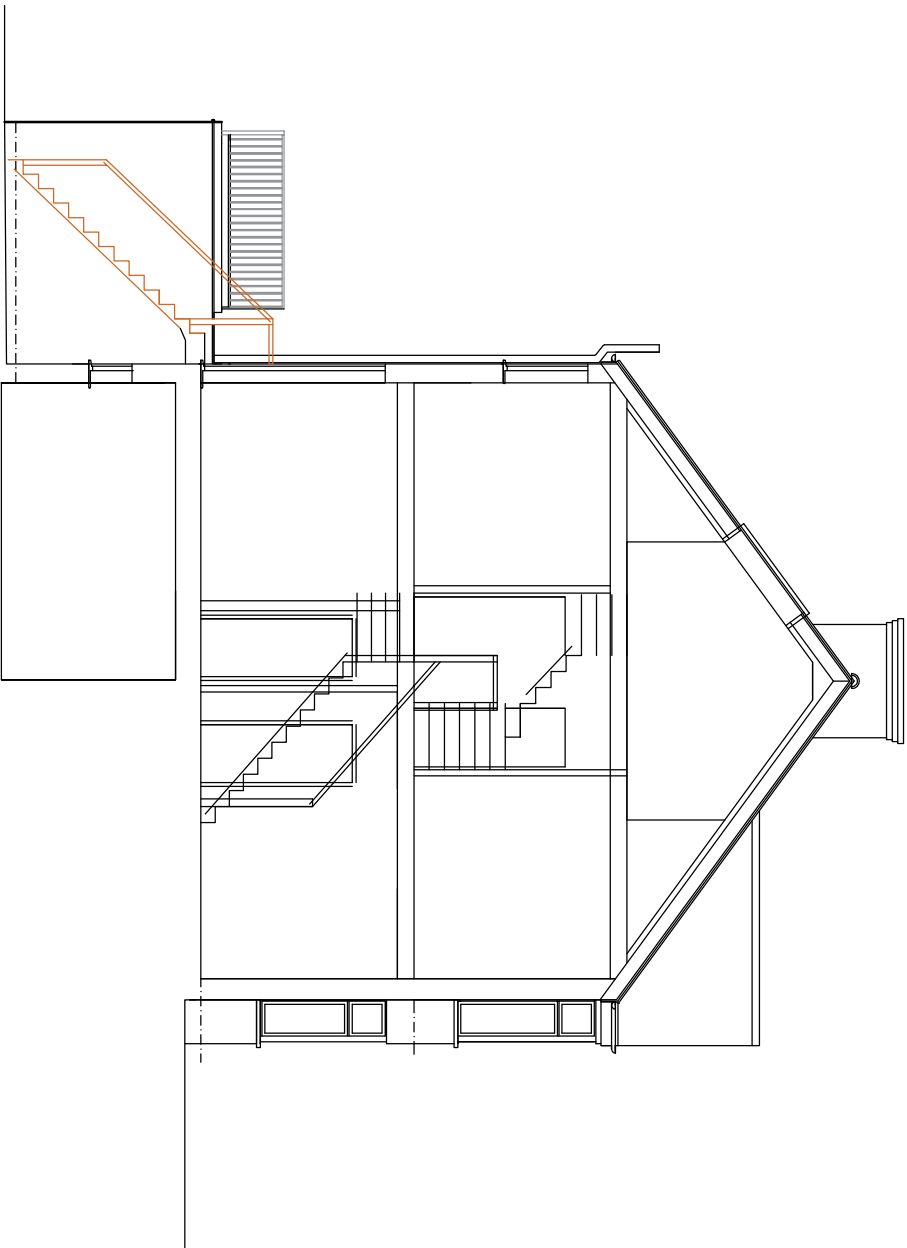

part side elevation

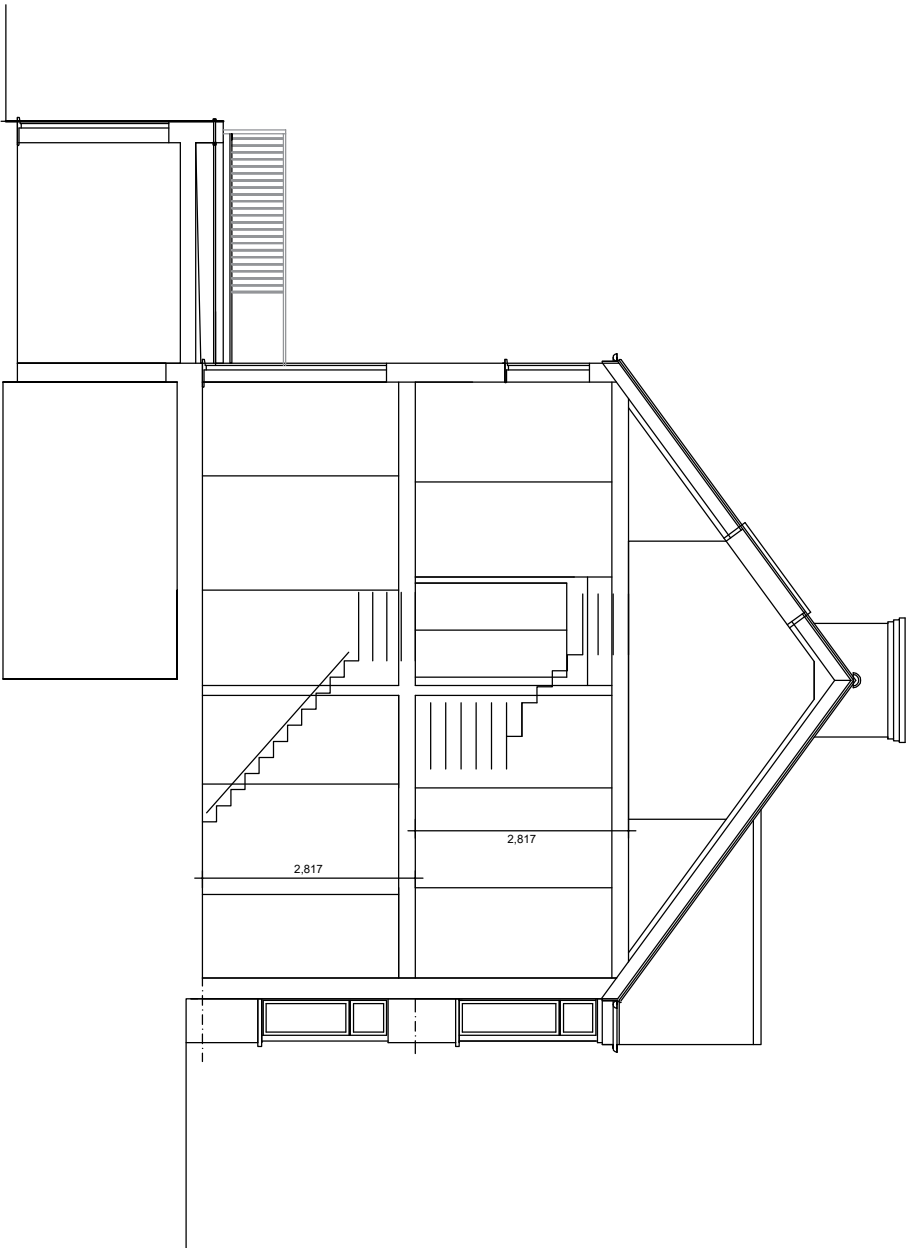

section A-A

Scale 1:100 @ A3 & 1:50 @ A1



project
136 Victoria Road, London N22

title
Surveyed as Existing

date February 2023	scale 1:100 @ A3 & 1:50 @ A1
-----------------------	---------------------------------

STEVEN GRAY DESIGNS LTD
ARCHITECTURAL & SURVEYING SERVICES
36 Ladbroke Crescent, Bayside, ECU
Tel: 020 3371 0628 Email: steve@gray-designs.co.uk
Web: www.gray-designs.co.uk

drawing number

3062/2

©COPYRIGHT