



Remove Tree

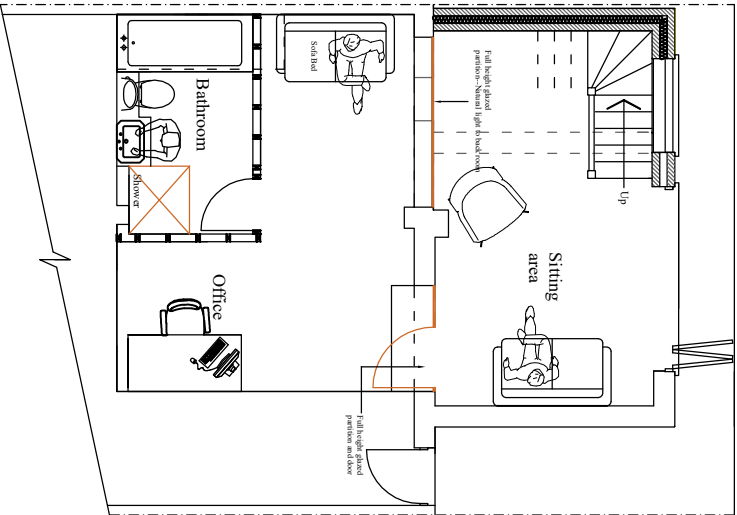


basement


SEE PHOTOS ON 10.02.2023
For amendments

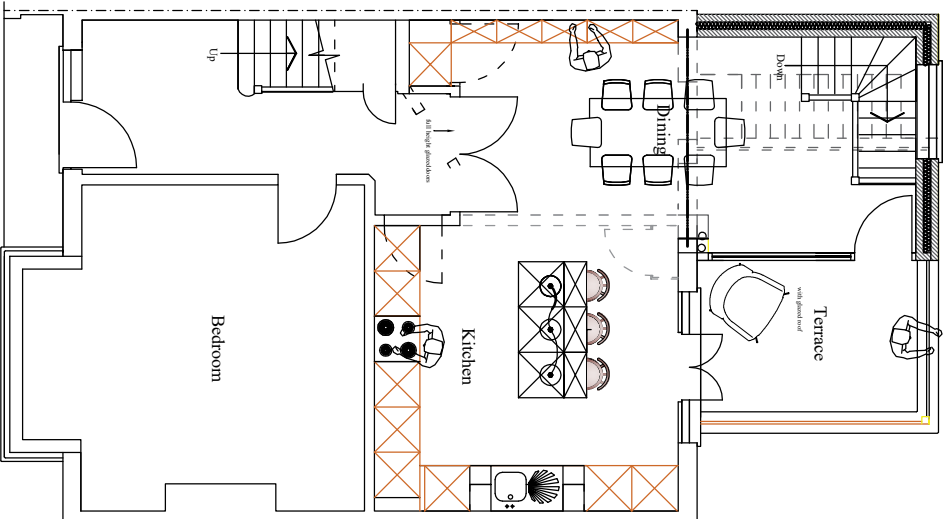

ground floor plan

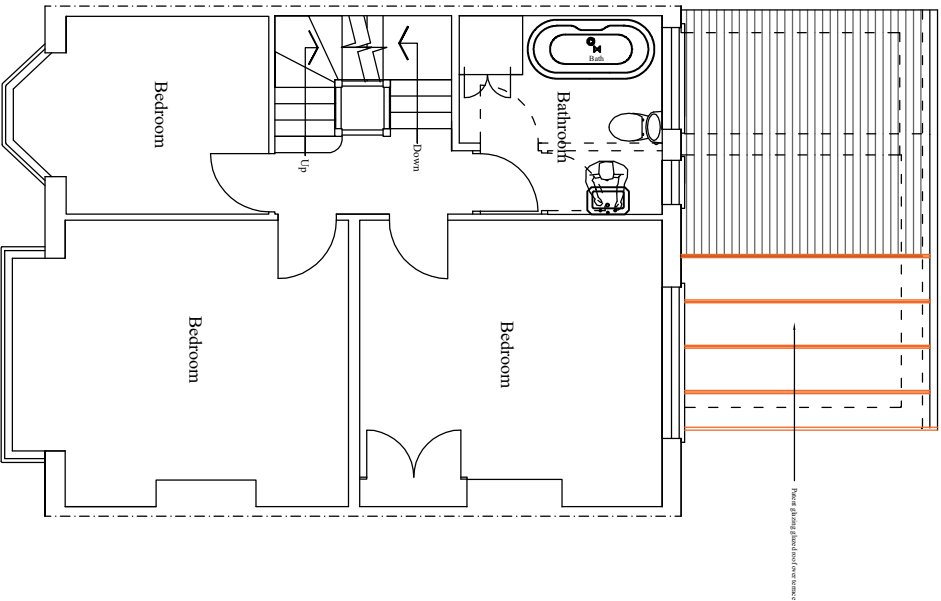

first floor plan

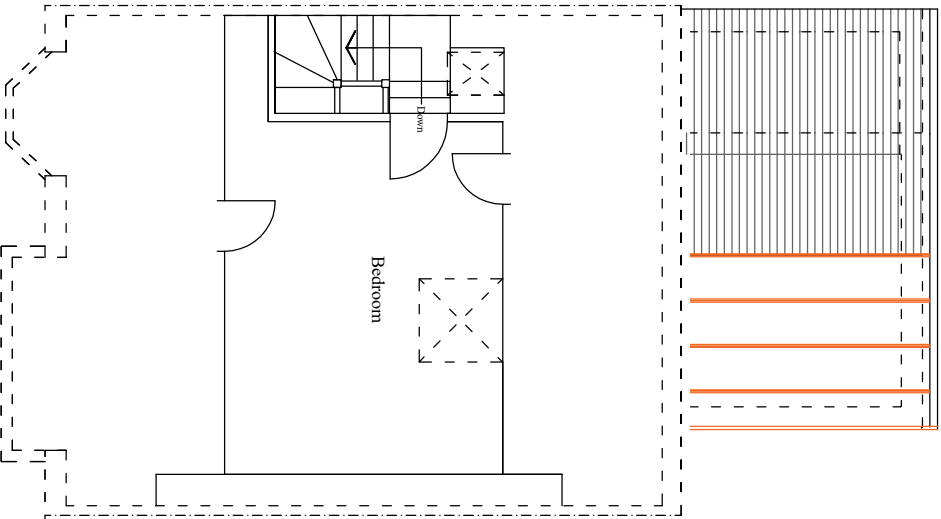

second floor plan

Scale 1:100 @ A3 & 1:50 @ A1



project
136 Victoria Road, London N22

title
PROPOSED REAR SIDE INFILL, GROUND FLOOR AND BASEMENT EXTENSION

date
February 2023

scale
1:100 @ A3 & 1:50 @ A1

STEVEN GRAY DESIGNS LTD
ARCHITECTURAL & SURVEYING SERVICES

36 Ladbroke Crescent, Bayside, E14 6UJ
Tel: 020 3371 0623 Email: steven@gray-designs.co.uk
Web: www.gray-designs.co.uk

drawing number

3062/5

©COPYRIGHT