



EXISTING WINDOWS AND DOORS

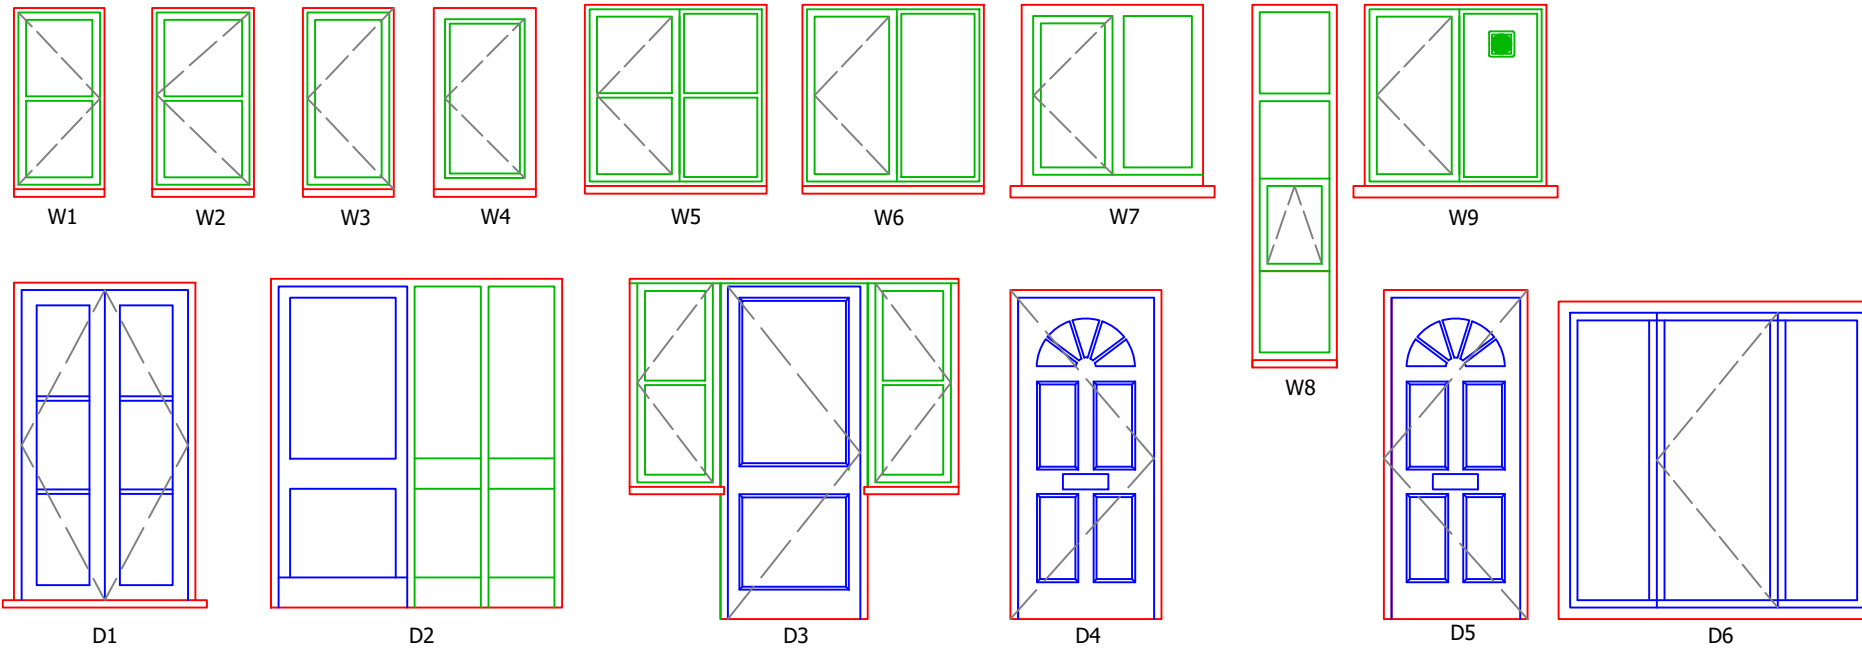

PROPOSED WINDOWS AND DOORS

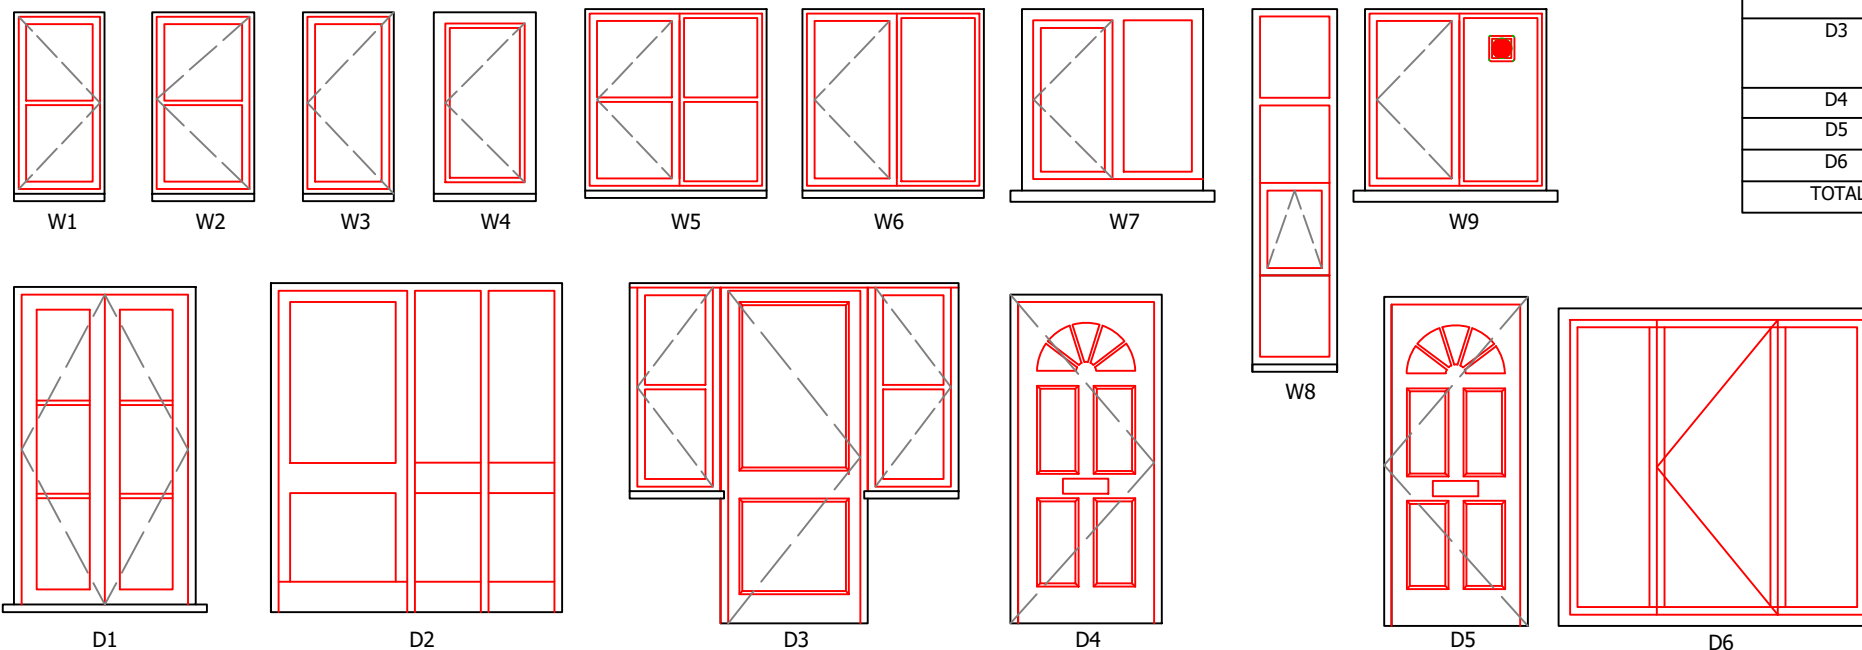

WINDOW AND DOOR SCHEDULE		
WINDOW/DOOR TYPE	DIMENSIONS	QUANTITY
W1	600x1200	4
W2	675x1200	2
W3	600x1200	6
W4	675x1200	2
W5	1200x1200	8
W6	1200x1200	12
W7	1200x1200	3
W8	560x2350	2
W9	1200x1200	3
D1	1200x1200	4
D2	OW - 2175 Door-975x2190 Window- 1025x2190	2
D3	OW - 2175 Door - 975x2250 Window - 600x1375	4
D4	1000x2175	5
D5	950x2175	2
D6	2100x2100	1
TOTAL		60

0.5 0 0.5 1 1.5 2 2.5
SCALE 1:50 m

ASSOCIATED DRAWINGS

No.	TITLE

NOTES

1. NO DIMENSIONS ARE TO BE SCALED FROM THIS DRAWING.

SERIAL	DESCRIPTION	AUTH	DATE
--------	-------------	------	------

AMENDMENTS

CLIENT	Metropolitan Thames Valley
JOB LOCATION	79-88 Copperfield Drive London N15 4UF
DRAWING TITLE	Window and Door Schedule
DRAWING No	22-3180-PL-79-88CD-009

SCALE 1:50 @ A3	DATE 29 March 2023
--------------------	-----------------------

THOMAS & THOMAS

CHARTERED BUILDING SURVEYORS

2.1.02 THE LEATHER MARKET

11-13 WESTON STREET

LONDON, SE1 3ER

TEL: 020 7060 1899

EMAIL: enquiries@ttsurveyors.com

DRAWN BY: GBC	CHECKED: GC	SIG.
------------------	----------------	------