


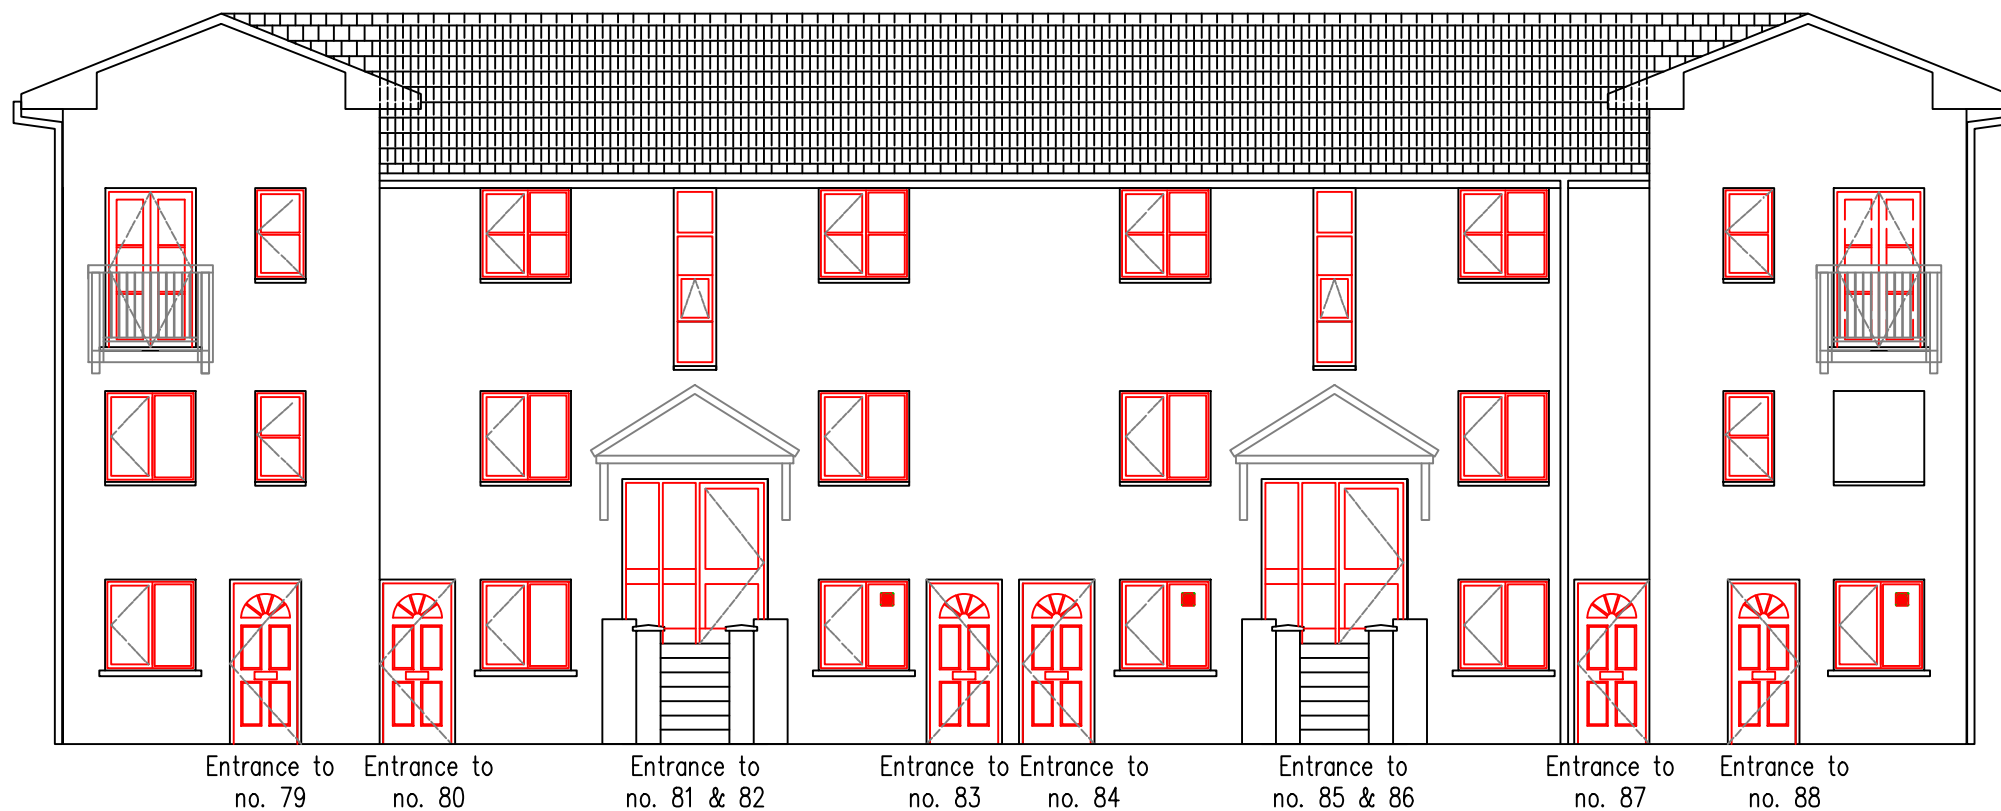

1 0 1 2 3 4 5
SCALE 1:100 m

ASSOCIATED DRAWINGS

No.	TITLE

NOTES

1. NO DIMENSIONS ARE TO BE SCALED FROM THIS DRAWING.

SERIAL	DESCRIPTION	AUTH	DATE
--------	-------------	------	------

AMENDMENTS

CLIENT

Metropolitan Thames Valley

JOB LOCATION

79-88 Copperfield Drive
London
N15 4UF

DRAWING TITLE

Proposed Front Elevation

DRAWING No

22-3180-PL-79-88CD-006

SCALE
1:100 @ A3

DATE
29 March 2023

THOMAS & THOMAS

CHARTERED BUILDING SURVEYORS

2.1.02 THE LEATHER MARKET

11-13 WESTON STREET

LONDON, SE1 3ER

TEL: 020 7060 1899

EMAIL: enquiries@ttsurveyors.com

DRAWN BY: GBC	CHECKED: GC	SIG.
------------------	----------------	------