



EXISTING WINDOWS AND DOORS

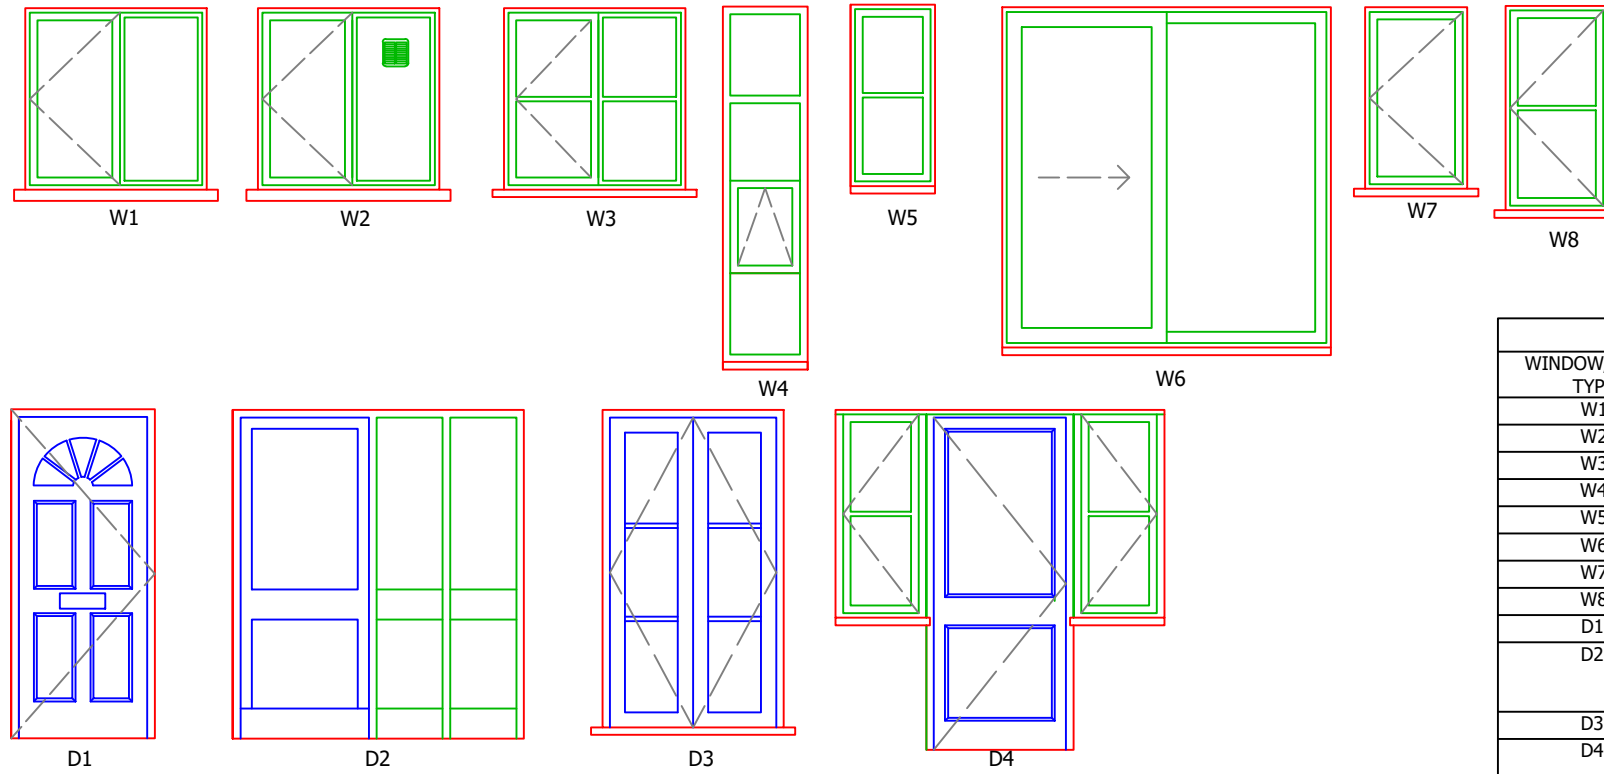

WINDOW AND DOOR SCHEDULE		
WINDOW/DOOR TYPE	DIMENSIONS	QUANTITY
W1	1200x1200	8
W2	1200x1200	1
W3	1200x1200	4
W4	560x2350	1
W5	560x1200	2
W6	2175x2250	2
W7	675x1200	2
W8	675x1350	2
D1	950x2175	3
D2	OW - 1927 Windows - 975x2175 Door- 952x2175	1
D3	1200x2100	2
D4	OW - 2175 Door-975x2250 Windows- 600x1350	1

PROPOSED WINDOWS AND DOORS

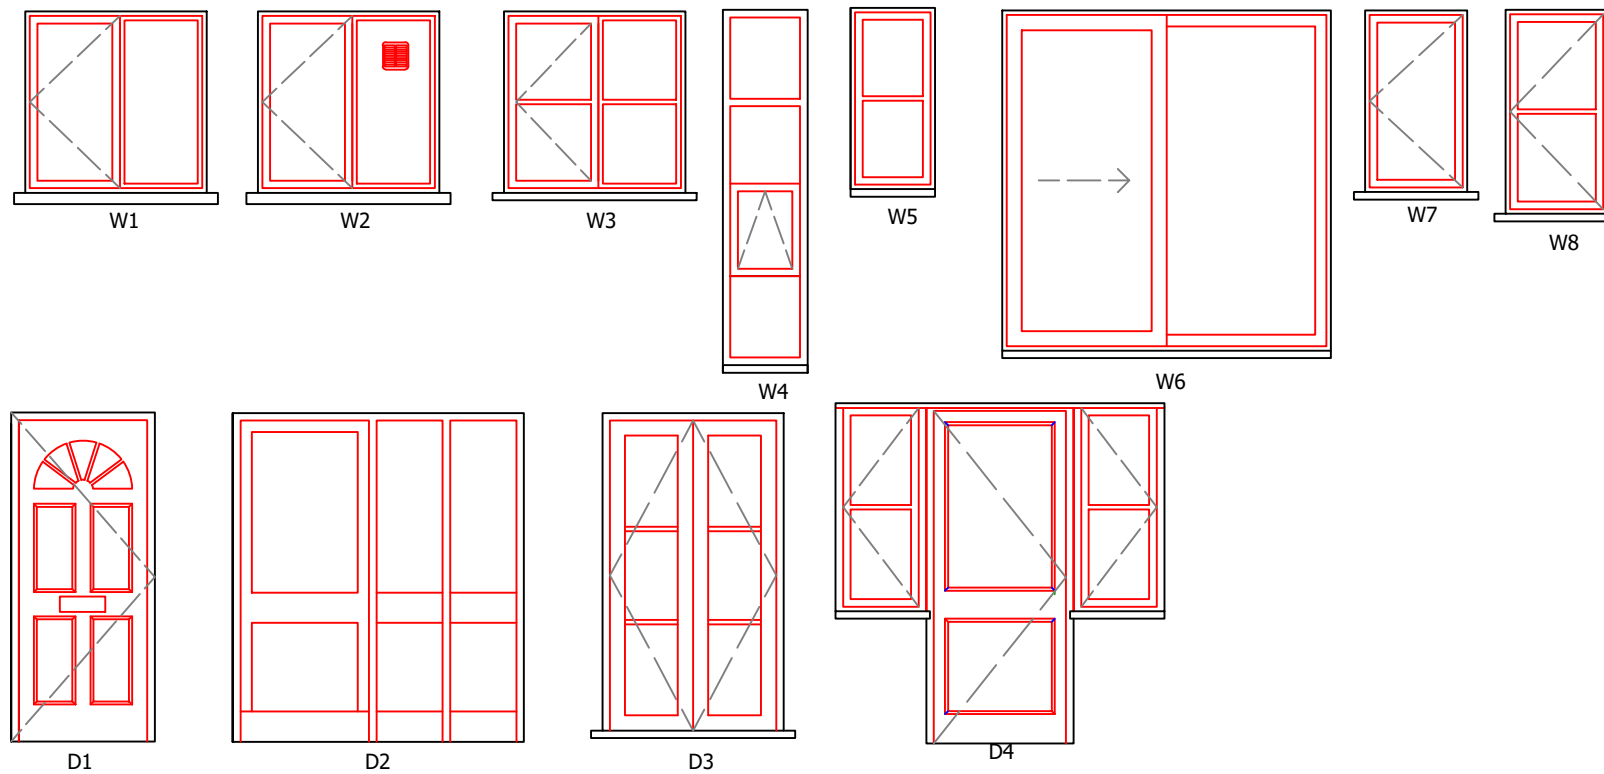

0.5 0 0.5 1 1.5 2 2.5
SCALE 1:50 m

ASSOCIATED DRAWINGS

No.	TITLE

NOTES

1. NO DIMENSIONS ARE TO BE SCALED FROM THIS DRAWING.

SERIAL	DESCRIPTION	AUTH	DATE
--------	-------------	------	------

AMENDMENTS

CLIENT
Metropolitan Thames Valley

JOB LOCATION
1-5 Copperfield Drive
London
N15 4UF

DRAWING TITLE
Window and Door Schedule

DRAWING No
22-3180-EL-1-5CD-009

SCALE
1:50 @ A3

DATE
29 March 2023

THOMAS & THOMAS

CHARTERED BUILDING SURVEYORS

2.1.02 THE LEATHER MARKET

11-13 WESTON STREET

LONDON, SE1 3ER

TEL: 020 7060 1899

EMAIL: enquiries@ttsurveyors.com

DRAWN BY: GBC	CHECKED: GC	SIG.
------------------	----------------	------