



EXISTING WINDOWS AND DOORS

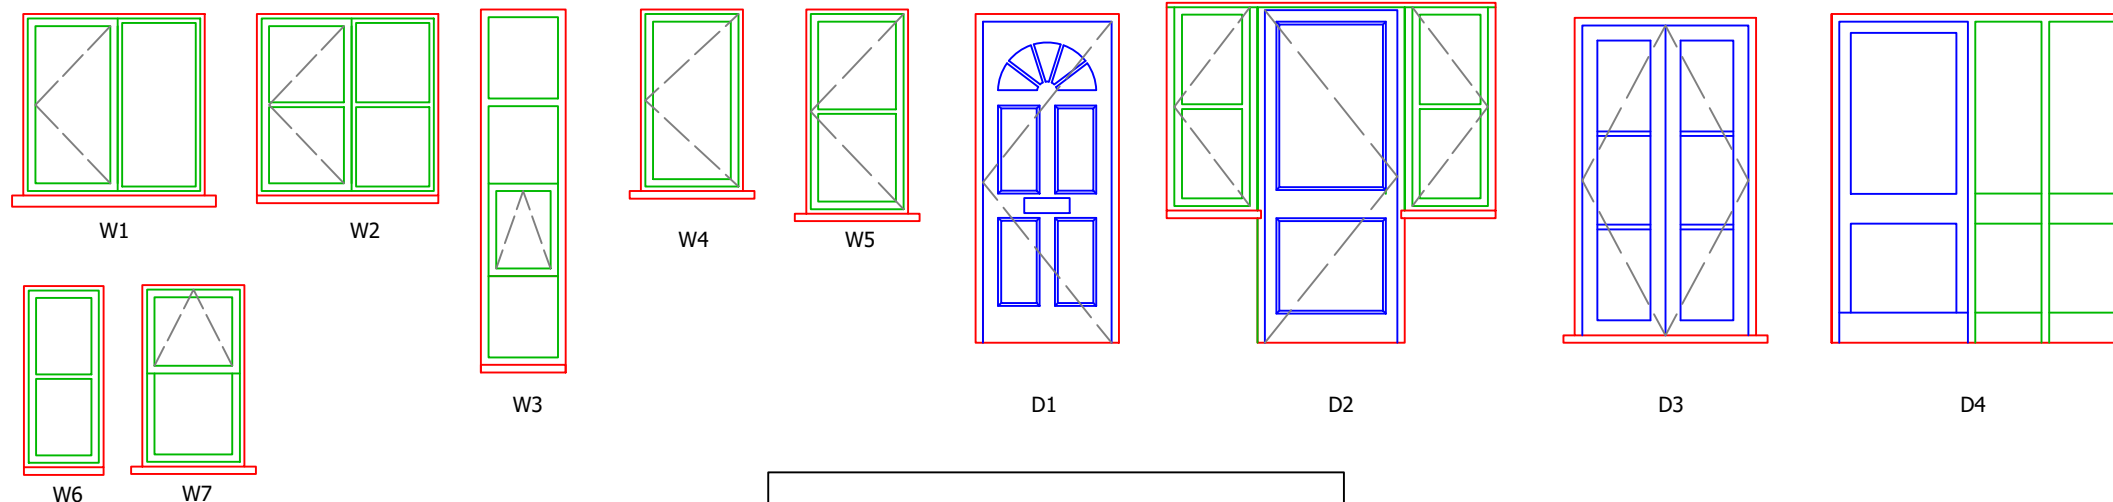

WINDOW/DOOR TYPE	DIMENSIONS	QUANTITY
W1	1200x1200	18
W2	1200x1200	8
W3	560x2350	2
W4	675x1200	3
W5	675x1350	4
W6	525x1200	2
W7	675x1200	1
D1	950x2175	6
D2	OW - 2175 Door-975x2250 Windows- 600x1350	6
D3	1200x2100	4
D4	OW - 1927 Windows - 975x2175 Door- 952x2175	2

PROPOSED WINDOWS AND DOORS

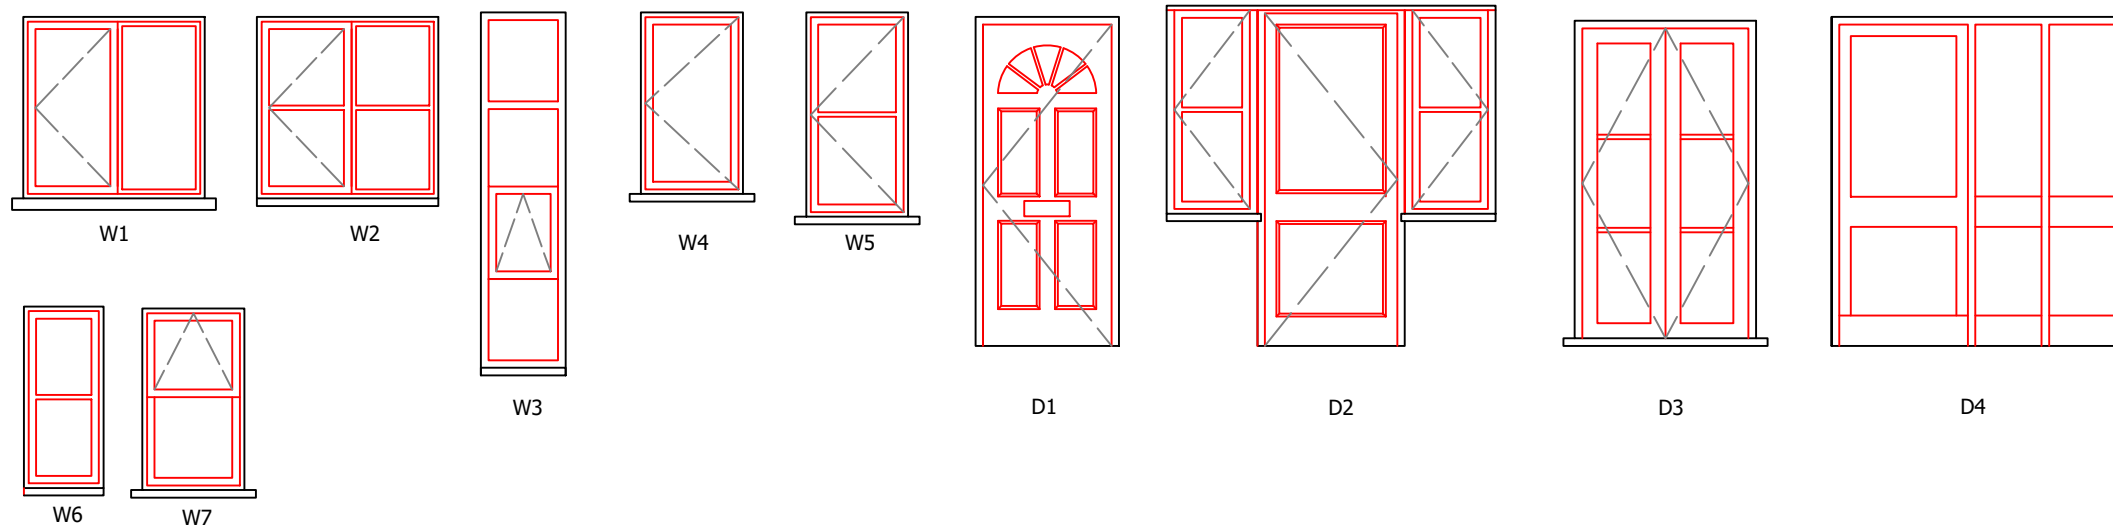

ASSOCIATED DRAWINGS

No.	TITLE

NOTES

1. NO DIMENSIONS ARE TO BE SCALED FROM THIS DRAWING.

SERIAL	DESCRIPTION	AUTH	DATE
--------	-------------	------	------

AMENDMENTS

CLIENT
Metropolitan Thames Valley

JOB LOCATION
**6-15 Copperfield Drive
London
N15 4UF**

DRAWING TITLE
Window and Door Schedule

DRAWING No
22-3180-PL-6-15CD-009

SCALE
1:50 @ A3

DATE
29 March 2023

THOMAS & THOMAS

CHARTERED BUILDING SURVEYORS

2.1.02 THE LEATHER MARKET

11-13 WESTON STREET

LONDON, SE1 3ER

TEL: 020 7060 1899

EMAIL: enquiries@ttsurveyors.com

DRAWN BY:
GBC

CHECKED:
GC

SIG.

0.5 0 0.5 1 1.5 2 2.5
SCALE 1:50 m