




FRONT ELEVATION

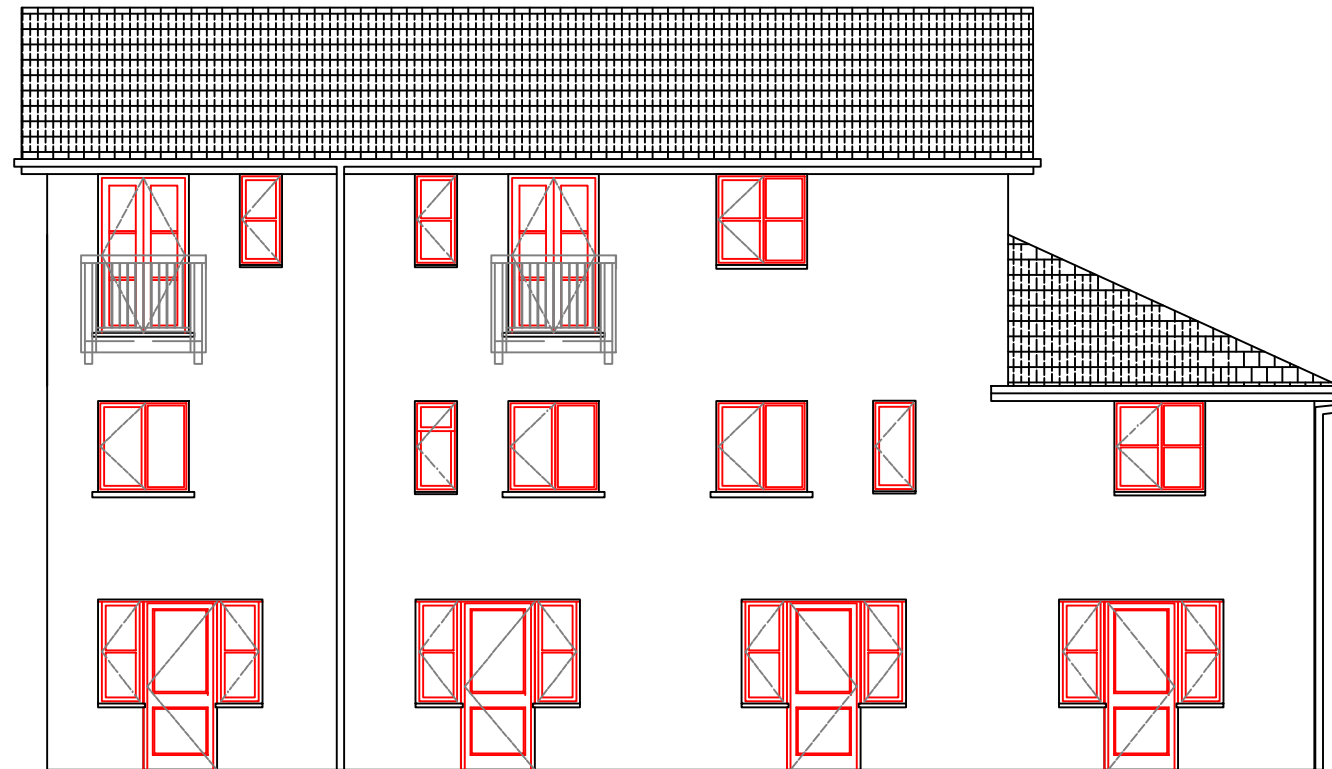

REAR ELEVATION

1 0 1 2 3 4 5
SCALE 1:100 m

ASSOCIATED DRAWINGS

No.	TITLE

NOTES

1. NO DIMENSIONS ARE TO BE SCALED FROM THIS DRAWING.

SERIAL	DESCRIPTION	AUTH	DATE
--------	-------------	------	------

AMENDMENTS

CLIENT	Metropolitan Thames Valley
JOB LOCATION	27-32 Duffield Drive London N15 4UH
DRAWING TITLE	Proposed Front and Rear Elevation
DRAWING No	22-3180-PL-27-32DD-005

SCALE	DATE
1:100 @ A3	29 March 2023

THOMAS & THOMAS

CHARTERED BUILDING SURVEYORS

2.1.02 THE LEATHER MARKET

11-13 WESTON STREET

LONDON, SE1 3ER

TEL: 020 7060 1899

EMAIL: enquiries@ttsurveyors.com

DRAWN BY: GBC	CHECKED: GC	SIG.
------------------	----------------	------