



EXISTING WINDOWS AND DOORS

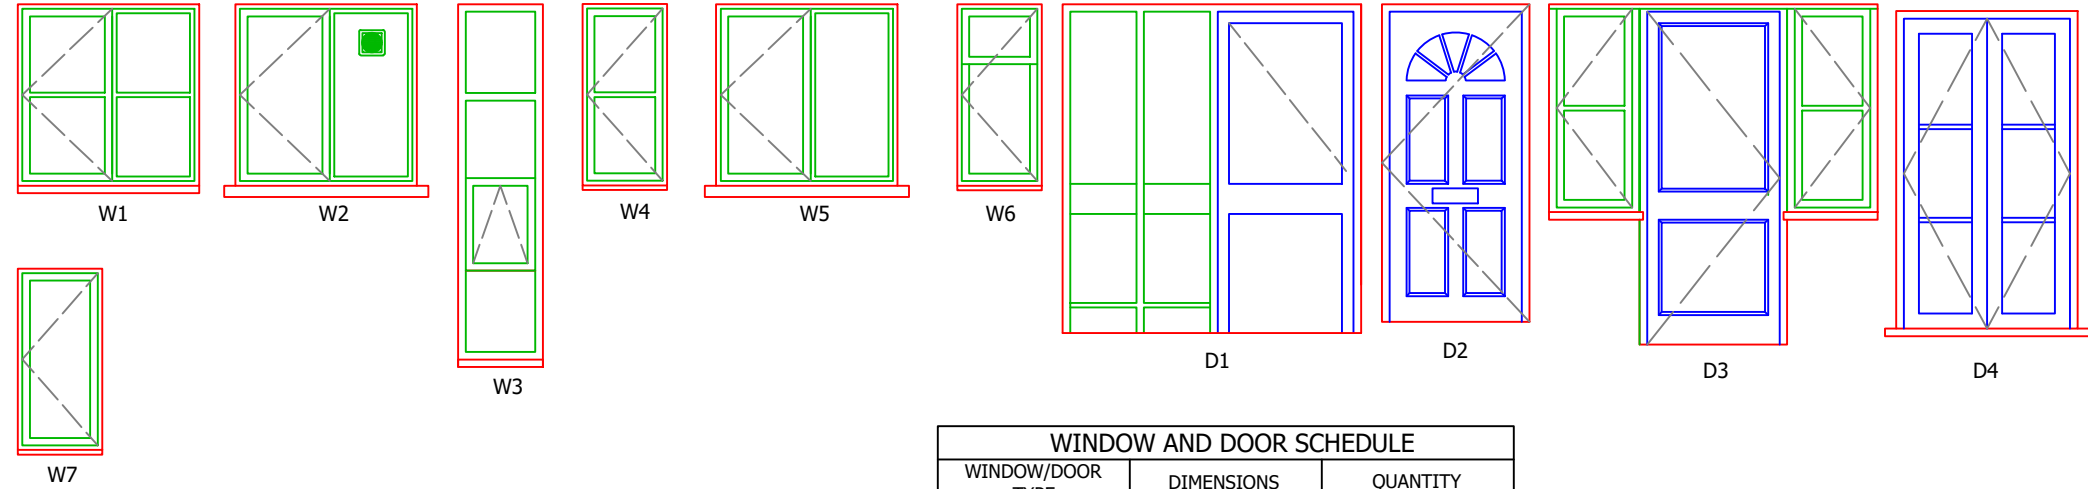

WINDOW AND DOOR SCHEDULE		
WINDOW/DOOR TYPE	DIMENSIONS	QUANTITY
W1	1200x1200	6
W2	1200x1200	4
W3	560x2350	1
W4	560x1200	5
W5	1200x1200	6
W6	560x1200	1
W7	560x1200	1
D1	975X2100	1
D2	900X1200	4
D3	OW - 2175 Door - 975x2100 Window - 600x1375	4
D4	1200x2100	2
TOTAL		35

PROPOSED WINDOWS AND DOORS

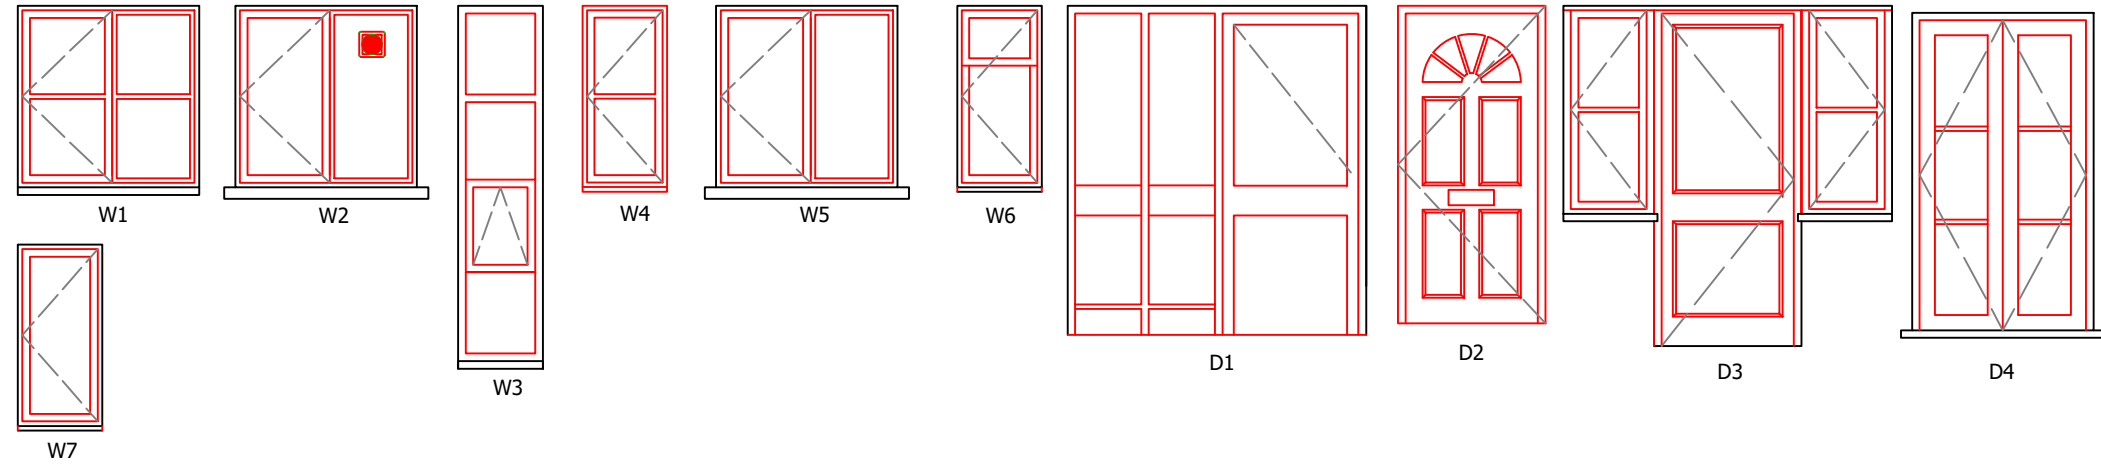

ASSOCIATED DRAWINGS

No.	TITLE

NOTES

1. NO DIMENSIONS ARE TO BE SCALED FROM THIS DRAWING.

SERIAL	DESCRIPTION	AUTH	DATE
--------	-------------	------	------

AMENDMENTS

CLIENT

Metropolitan Thames Valley

JOB LOCATION

27-32 Duffield Drive
London
N15 4UH

DRAWING TITLE

Proposed Windows

DRAWING No

22-3180-PL-27-32DD-007

SCALE

1:50 @ A3

DATE

29 March 2023

THOMAS & THOMAS

CHARTERED BUILDING SURVEYORS

2.1.02 THE LEATHER MARKET

11-13 WESTON STREET

LONDON, SE1 3ER

TEL: 020 7060 1899

EMAIL: enquiries@ttsurveyors.com

DRAWN BY:

GBC

CHECKED:

GC

SIG.

0.5 0 0.5 1 1.5 2 2.5
SCALE 1:50 m