


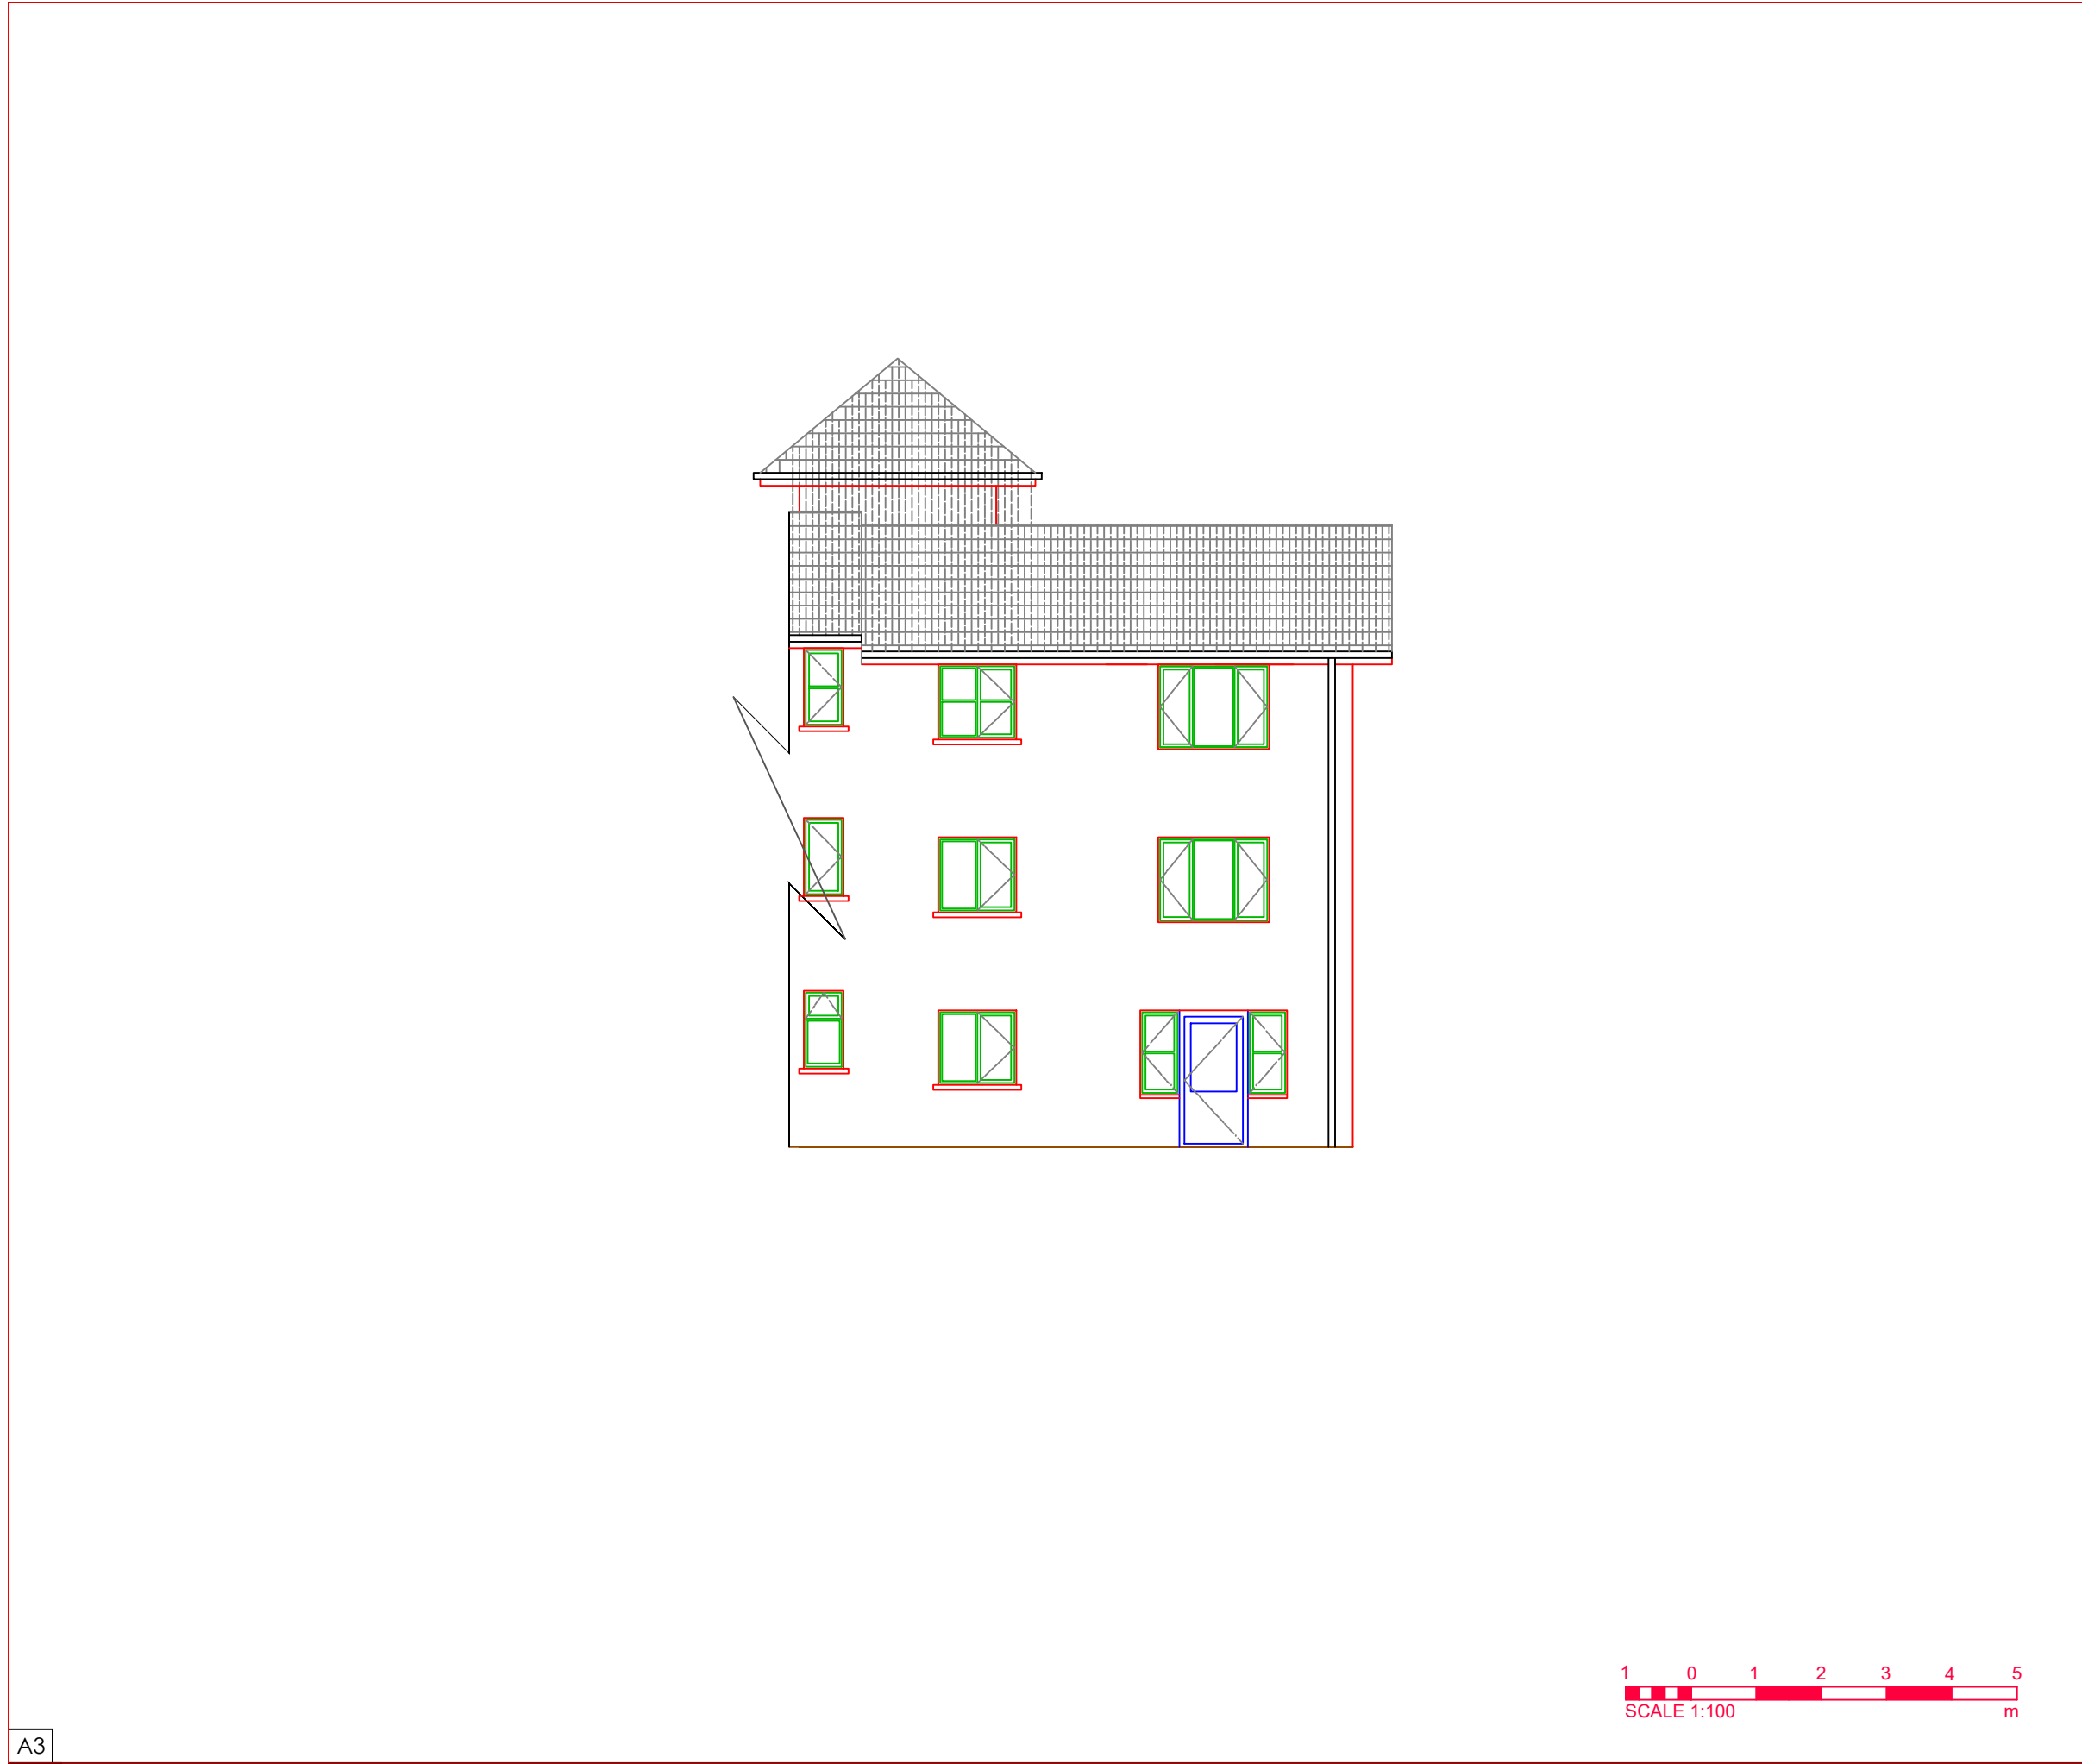

ASSOCIATED DRAWINGS			
No.	TITLE		

NOTES			
1. NO DIMENSIONS ARE TO BE SCALED FROM THIS DRAWING.			

SERIAL	DESCRIPTION	AUTH	DATE
AMENDMENTS			

CLIENT

Metropolitan Thames Valley

JOB LOCATION

1-15 Yeats Court
Tynemouth Road
London
N15 4UE

DRAWING TITLE

Rear Elevation 2

DRAWING No

22-3180-PL-YC-006

--	--	--	--	--	--	--	--	--	--	--	--	--	--	--	--	--	--	--	--

SCALE	DATE
1:100 @ A3	28 March 2023

THOMAS & THOMAS

CHARTERED BUILDING SURVEYORS

2.1.02 THE LEATHER MARKET

11-13 WESTON STREET

LONDON, SE1 3ER

TEL: 020 7060 1899

EMAIL: enquiries@ttsurveyors.com

DRAWN BY: GBC	CHECKED: GC	SIG.
------------------	----------------	------