




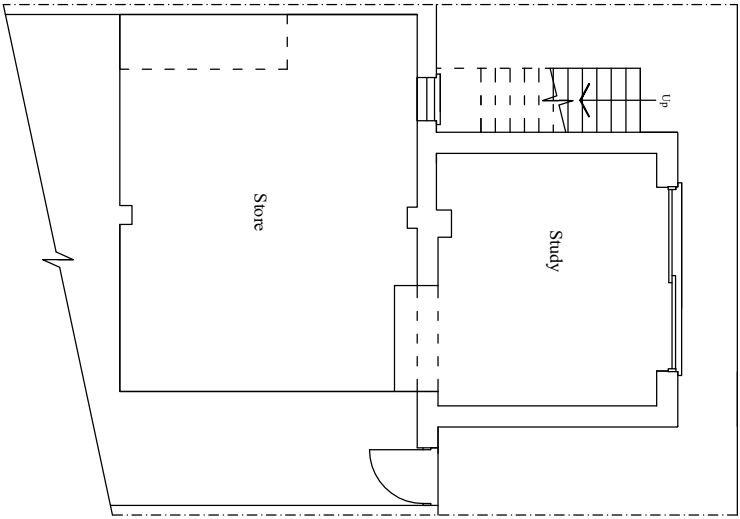


basement

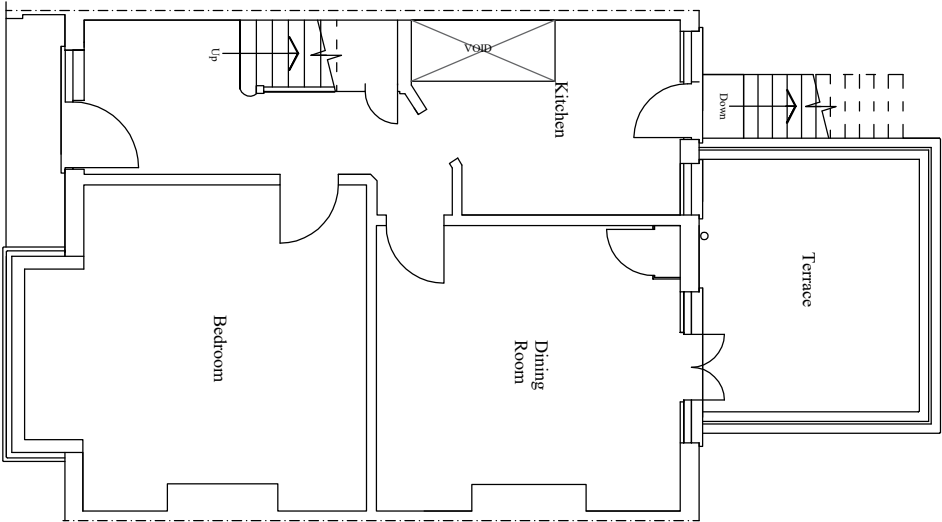

ground floor plan

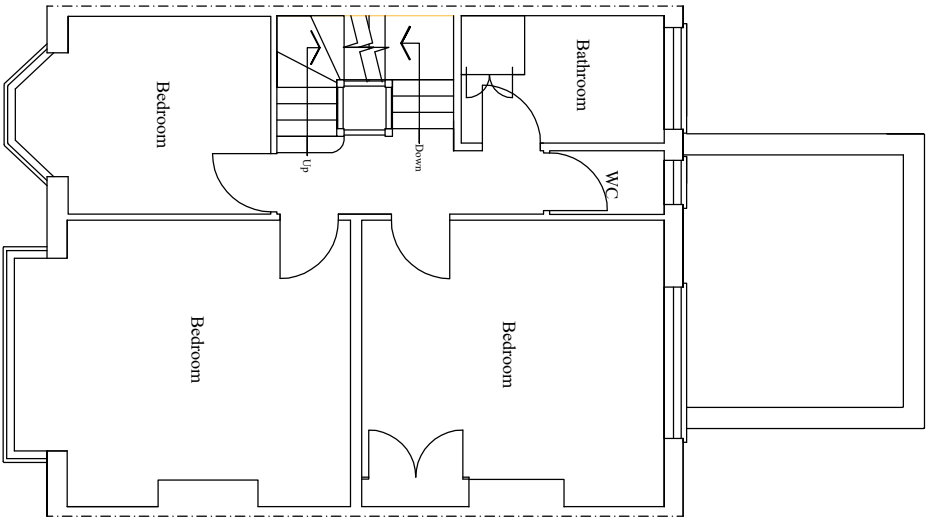

first floor plan

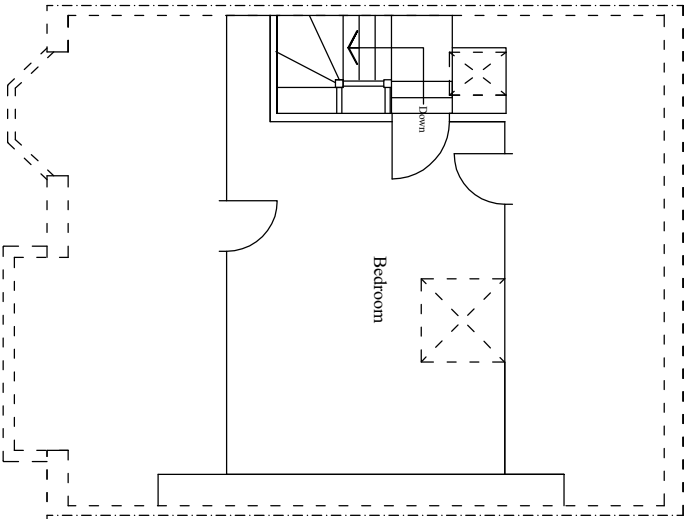

second floor plan

Scale 1:100@ A3 & 1:50@A1

project	
136 Victoria Road, London N22	
title	
Surveyed as Existing	
date	scale
February 2023	1:100 @ A3 & 1:50 @A1
STEVEN GRAY DESIGNS LTD	
ARCHITECTURAL & SURVEYING SERVICES	
36 Ladbroke Crescent, Bayswater, London W2 3DU	
Tel: 020 3371 0623 Email: steven@gray-designs.co.uk	
Web: www.gray-designs.co.uk	
drawing number	
3062/1	
COPYRIGHT	