



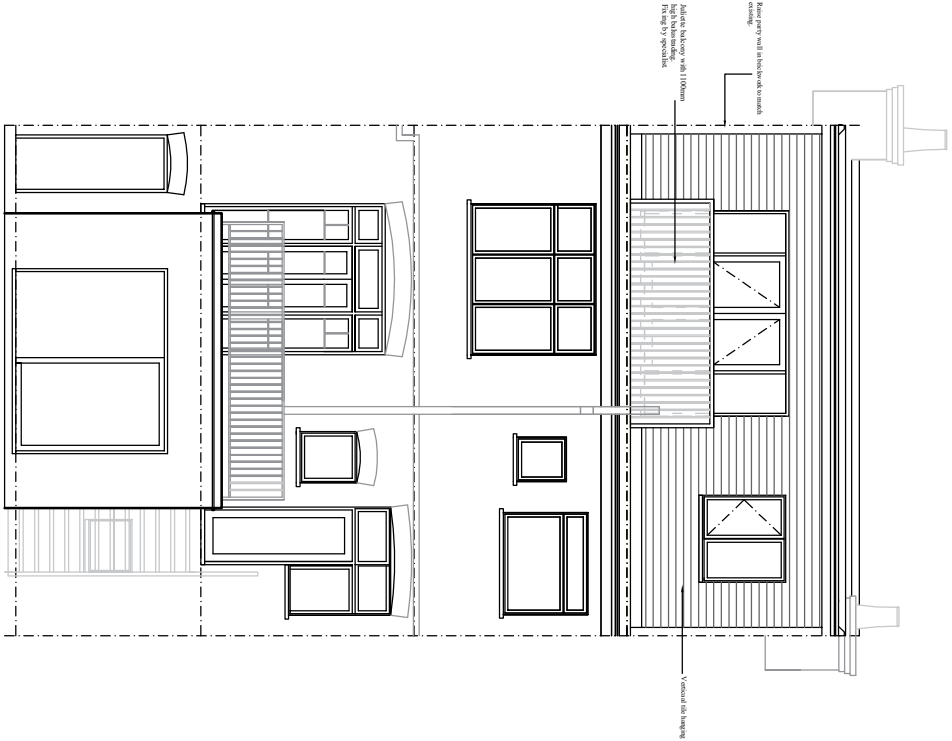


volume = 38m<sup>3</sup>

rear elevation

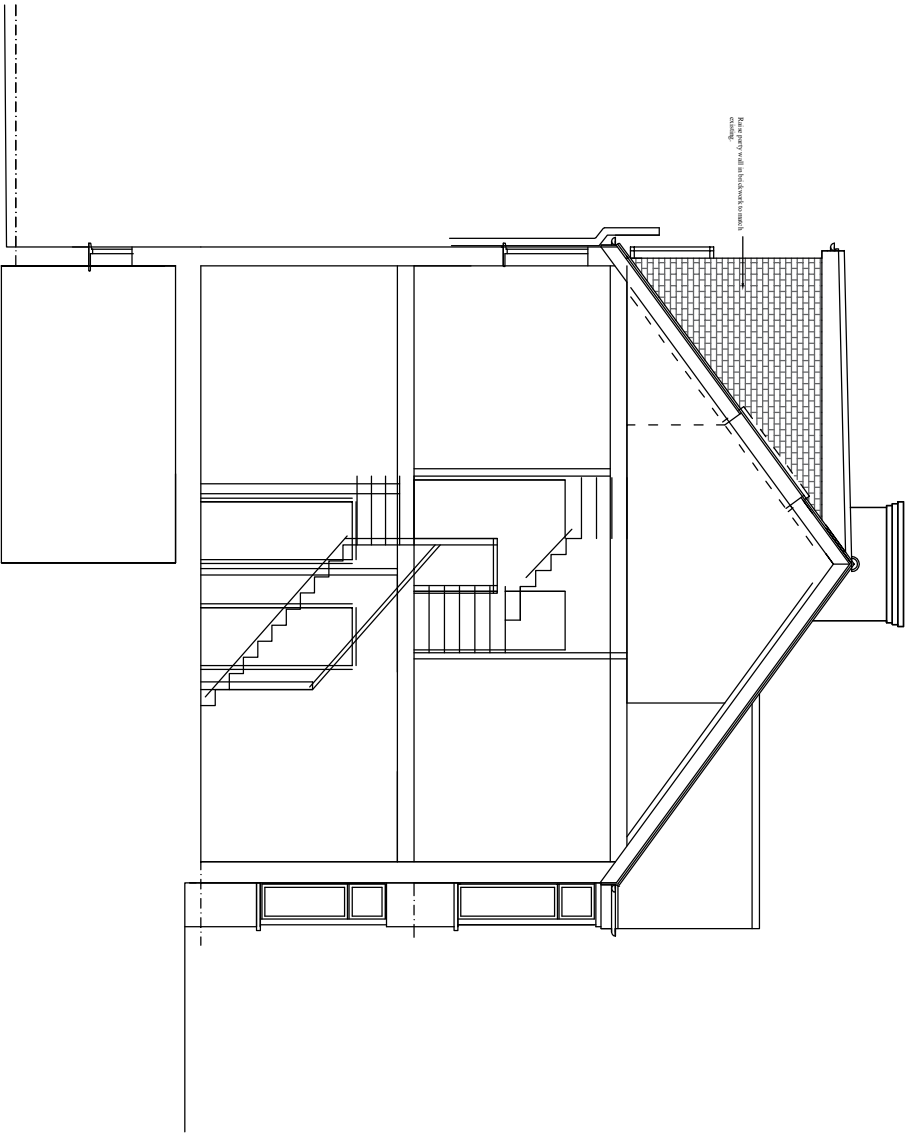

part side elevation

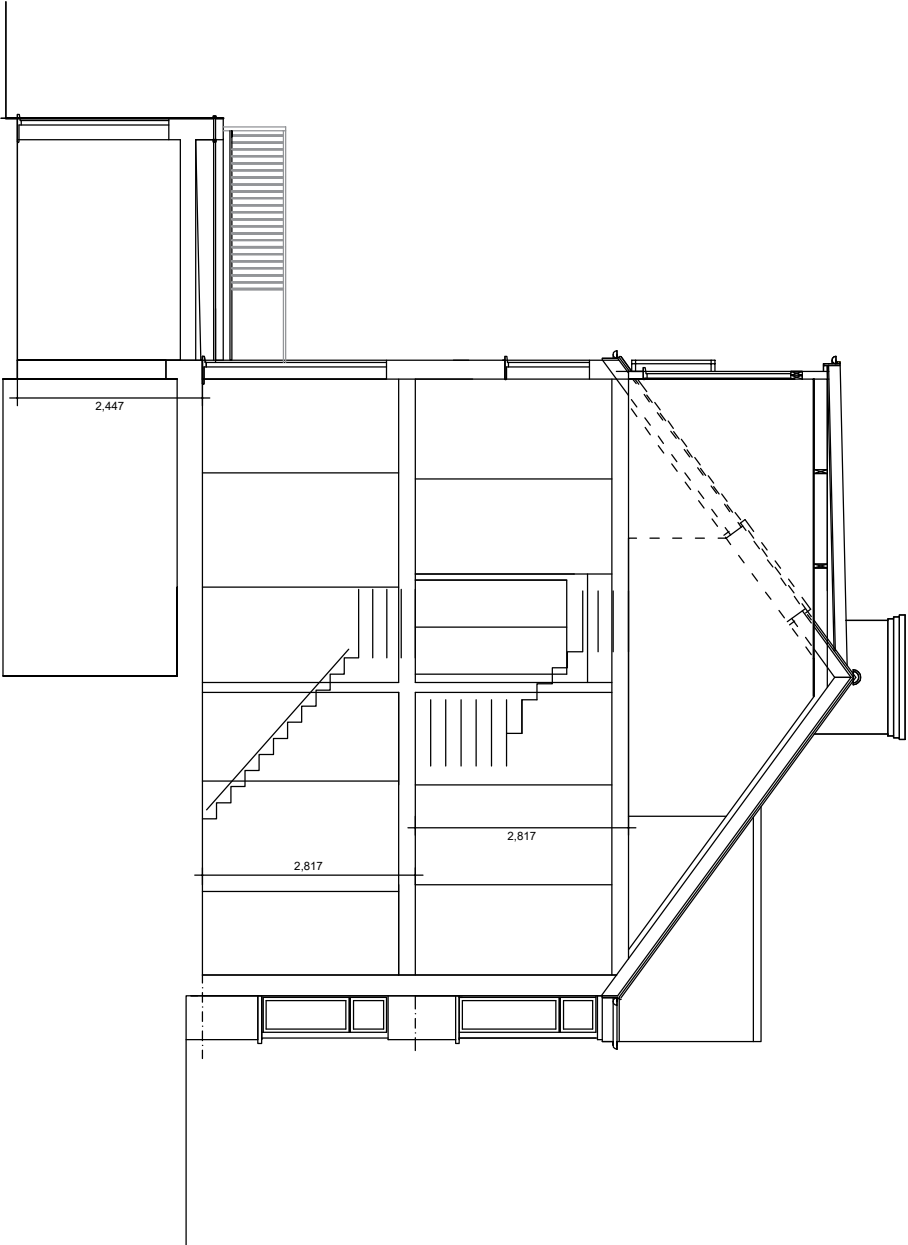

section A-A

Scale 1:100 @ A3 & 1:50 @ A1



|                                                            |                        |
|------------------------------------------------------------|------------------------|
| project                                                    |                        |
| 136 Victoria Road, London N22                              |                        |
| title                                                      |                        |
| PROPOSED ROOF DORMER EXTENSION<br>TO EXISTING SECOND FLOOR |                        |
| date                                                       | scale                  |
| February 2023                                              | 1:100 @ A3 & 1:50 @ A1 |
| STEVEN GRAY DESIGNS LTD                                    |                        |
| ARCHITECTURAL & SURVEYING SERVICES                         |                        |
| 36 Ladbroke Crescent, Bayswater, London W2                 |                        |
| Tel: 020 3371 0628 Email: steven@gray-designs.co.uk        |                        |
| Web: www.gray-designs.co.uk                                |                        |
| drawing number                                             |                        |
| 3062/4                                                     |                        |
| COPYRIGHT                                                  |                        |