



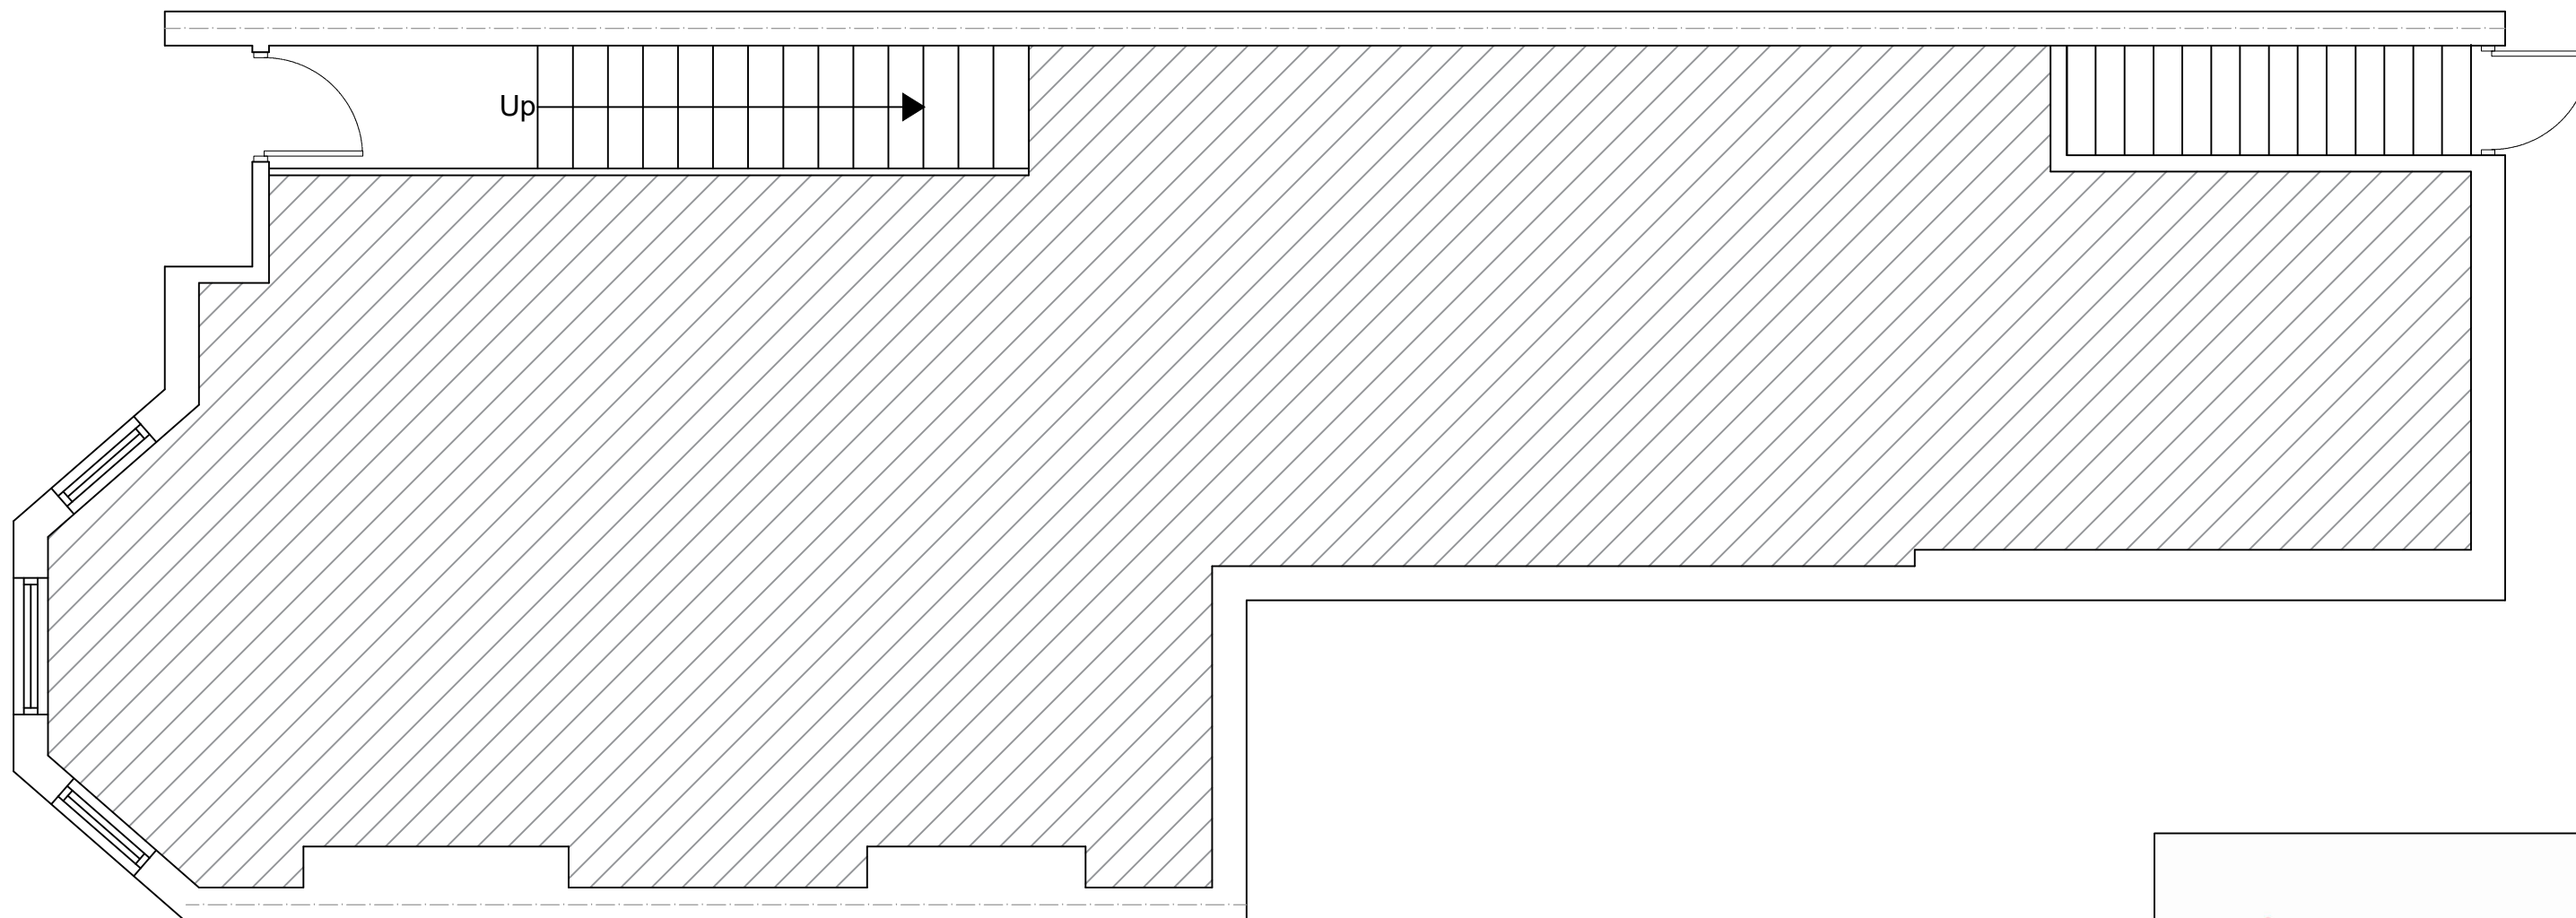

**EXISTING GROUND FLOOR PLAN**  
**SCALE 1:50**

 

[www.FastPlansUK.co.uk](http://www.FastPlansUK.co.uk)

Project: Loft Conversion with  
Dormer to Rear.


Address: 140 ALBERT ROAD N22 7AG

Scale: 1:50 @ A3 Dwg. no: A01


Drawn by: O.B.S. Date Drawn: 17-MAR-2023

For Drawings Tel: 020 3542 1777

E-mail: [plans@FastPlansUK.co.uk](mailto:plans@FastPlansUK.co.uk)

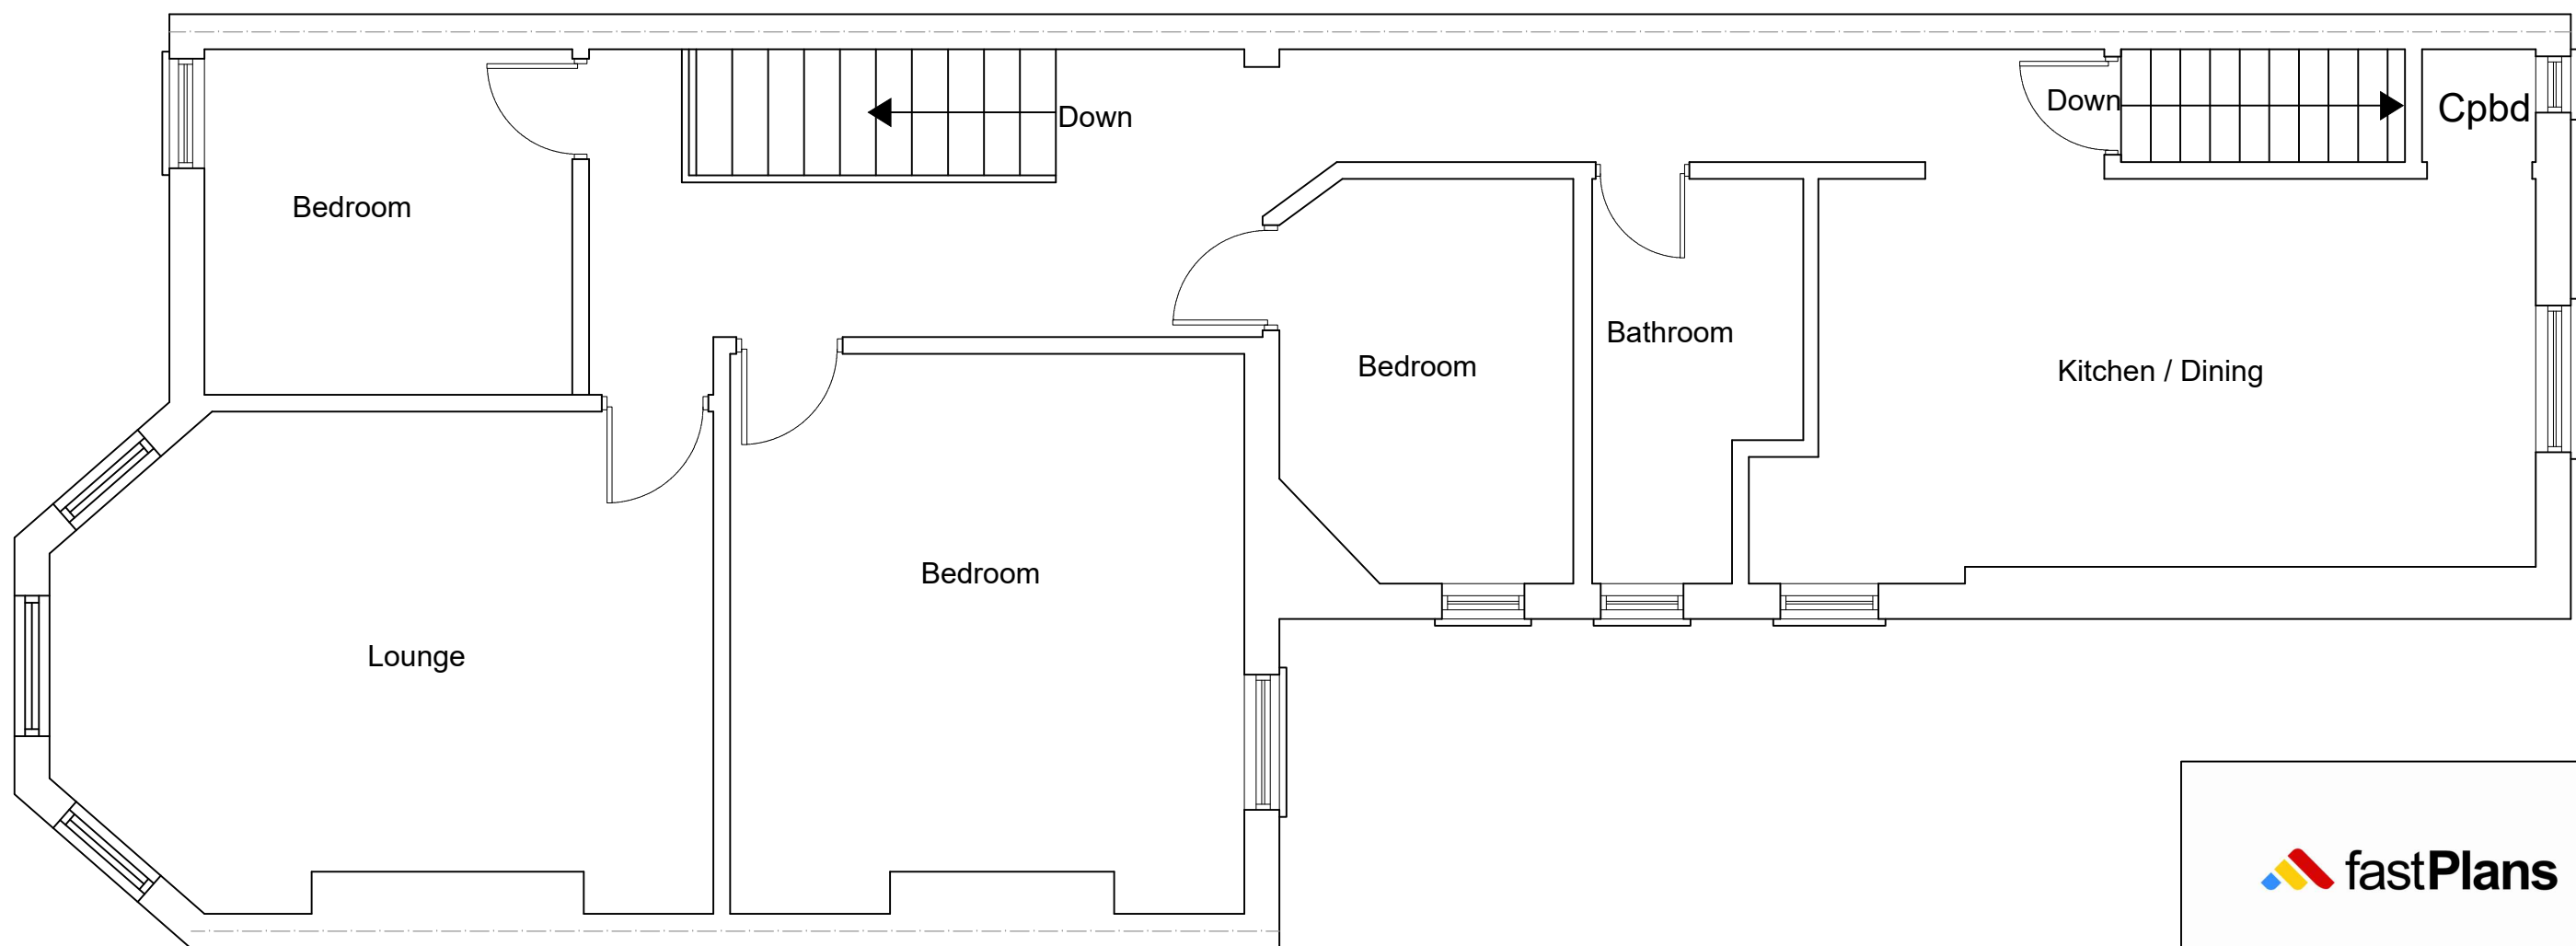

**EXISTING FIRST FLOOR PLAN**  
**SCALE 1:50**

 

[www.FastPlansUK.co.uk](http://www.FastPlansUK.co.uk)

Project: Loft Conversion with  
Dormer to Rear.


Address: 140 ALBERT ROAD N22 7AG

Scale: 1:50 @ A3 Dwg. no: A02


Drawn by: O.B.S Date Drawn: 17-MAR-2023

For Drawings Tel: 020 3542 1777

E-mail: [plans@FastPlansUK.co.uk](mailto:plans@FastPlansUK.co.uk)

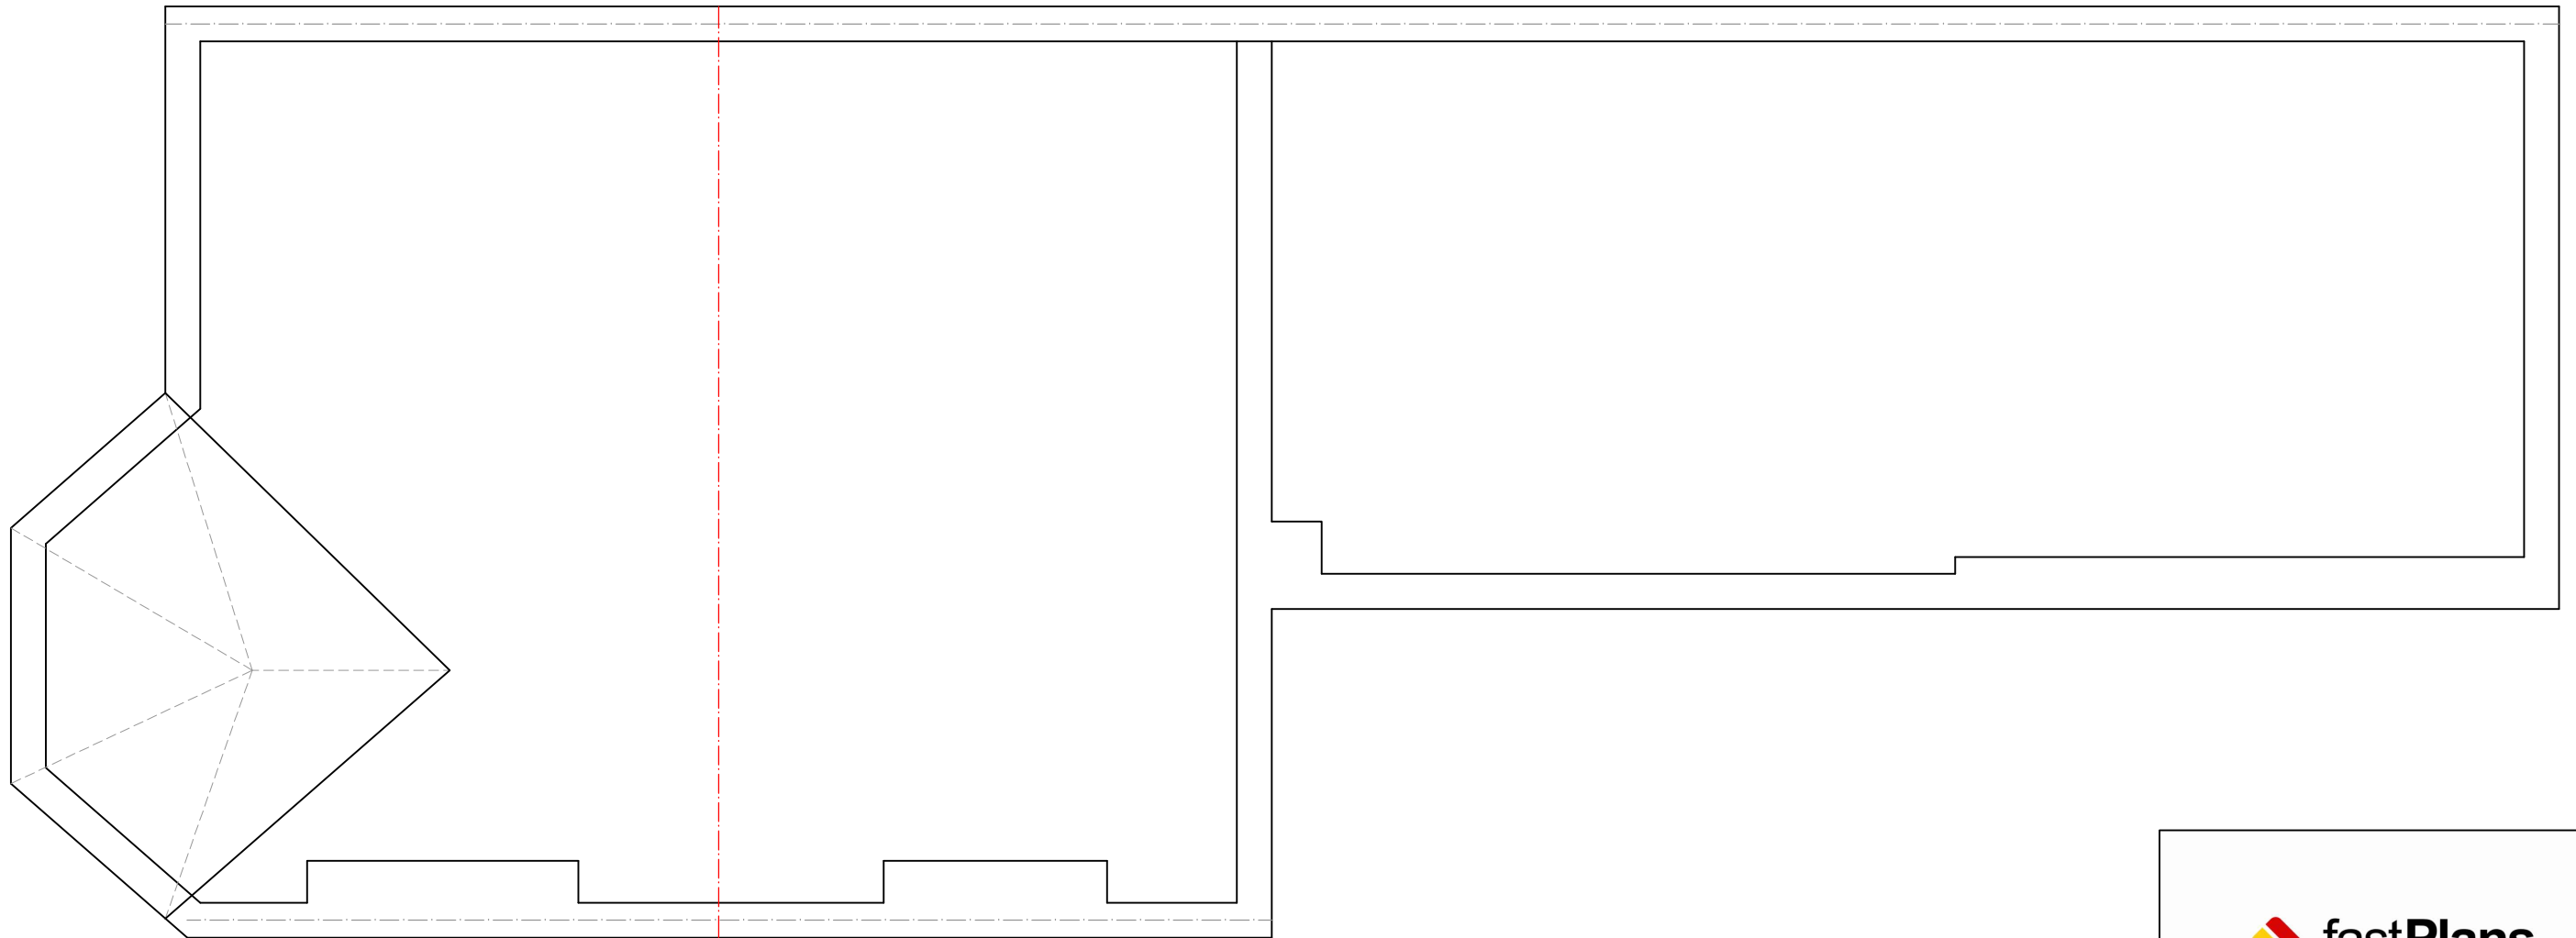

**EXISTING LOFT PLAN**  
**SCALE 1:50**

 

[www.FastPlansUK.co.uk](http://www.FastPlansUK.co.uk)

Project: Loft Conversion with  
Dormer to Rear.


Address:  
140 ALBERT ROAD N22 7AG

Scale: 1:50 @ A3 Dwg. no: A03


Drawn by: O.B.S. Date Drawn: 17-MAR-2023

For Drawings Tel: 020 3542 1777

E-mail: [plans@FastPlansUK.co.uk](mailto:plans@FastPlansUK.co.uk)

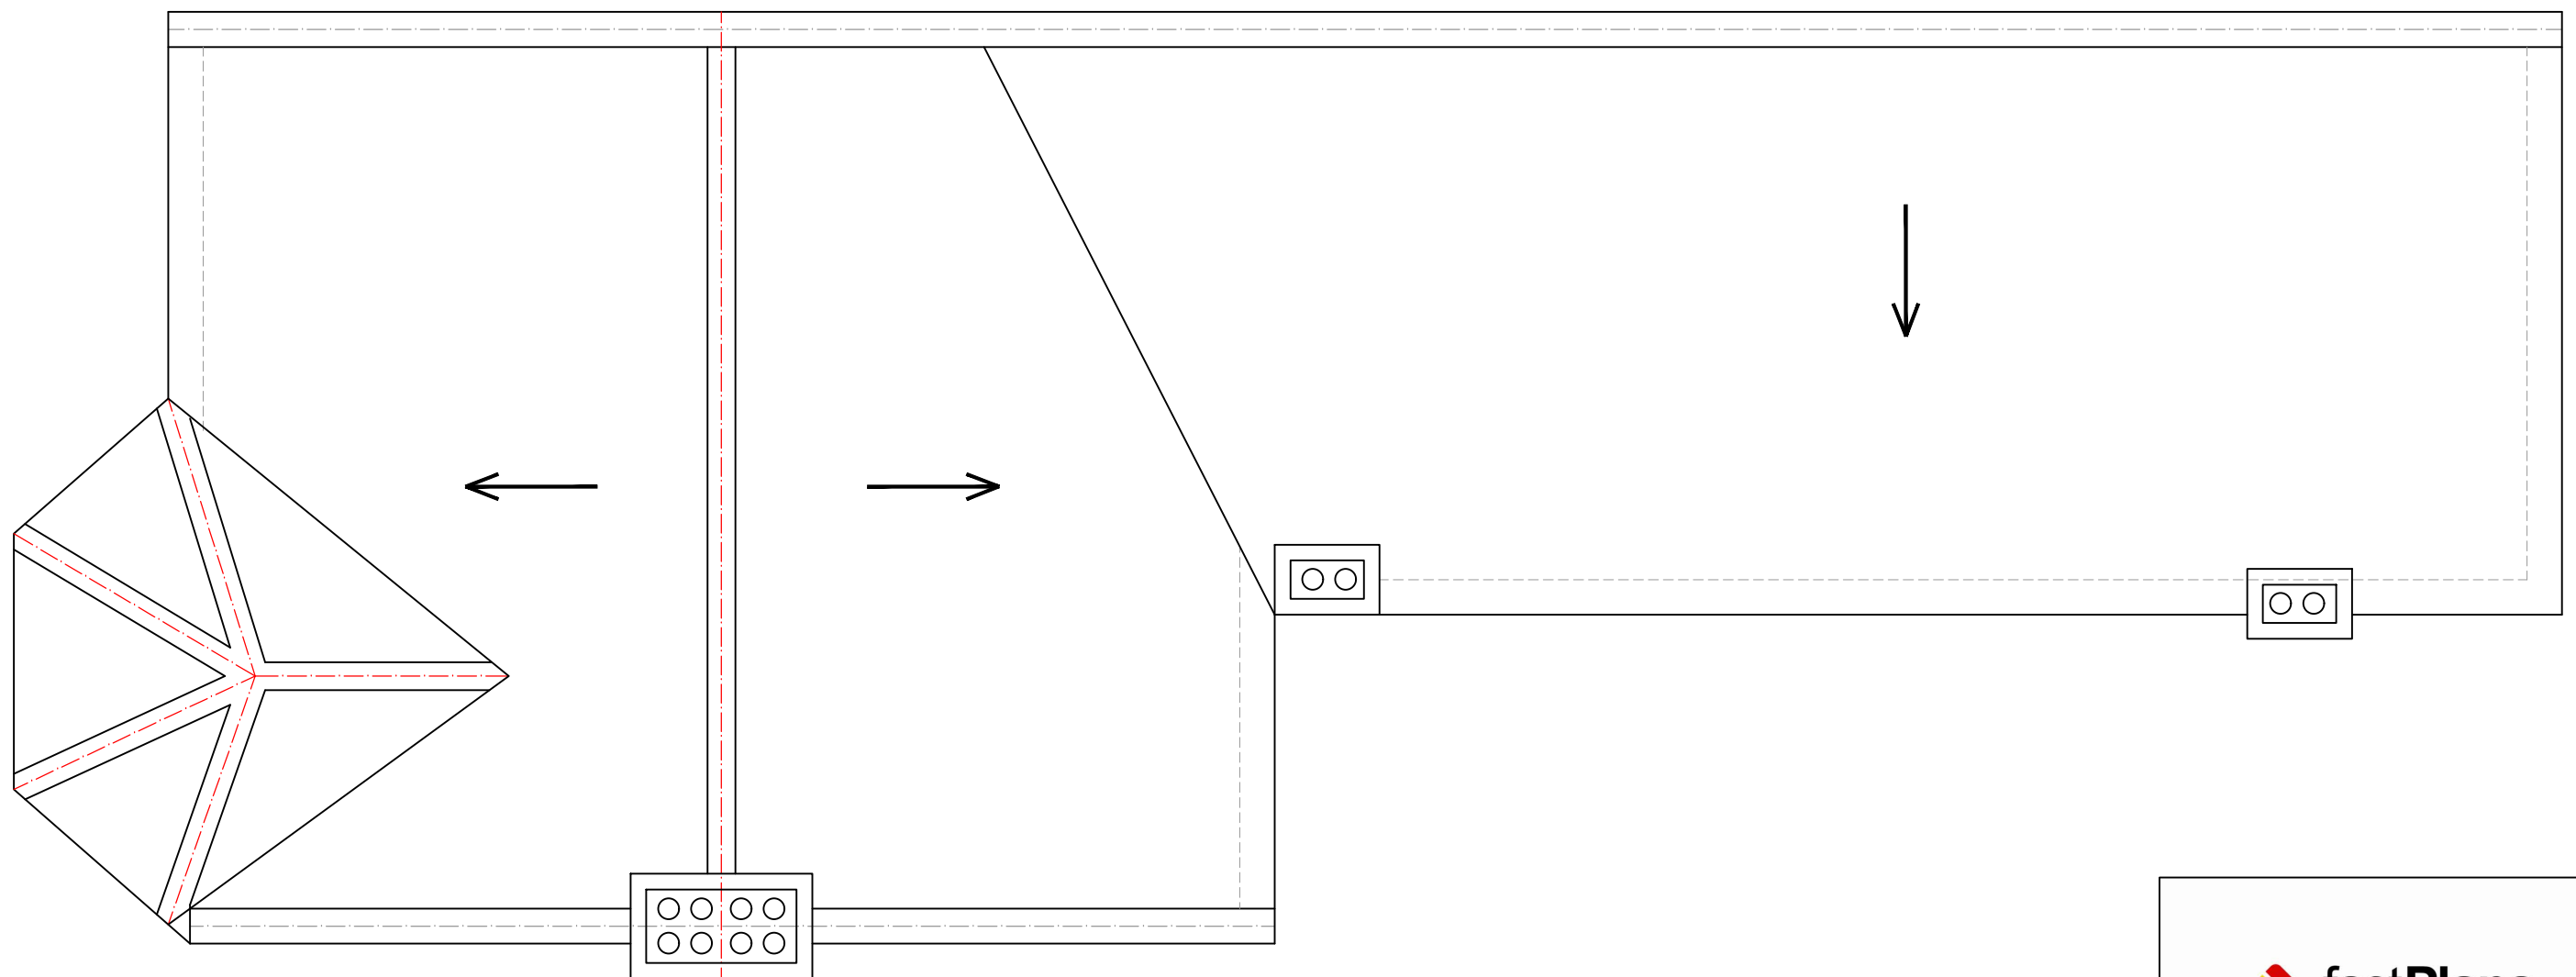

**EXISTING ROOF PLAN**  
**SCALE 1:50**

 

[www.FastPlansUK.co.uk](http://www.FastPlansUK.co.uk)

Project: Loft Conversion with  
Dormer to Rear.


Address: 140 ALBERT ROAD N22 7AG

Scale: 1:50 @ A3 Dwg. no: A04


Drawn by: O.B.S Date Drawn: 17-MAR-2023

For Drawings Tel: 020 3542 1777

E-mail: [plans@FastPlansUK.co.uk](mailto:plans@FastPlansUK.co.uk)

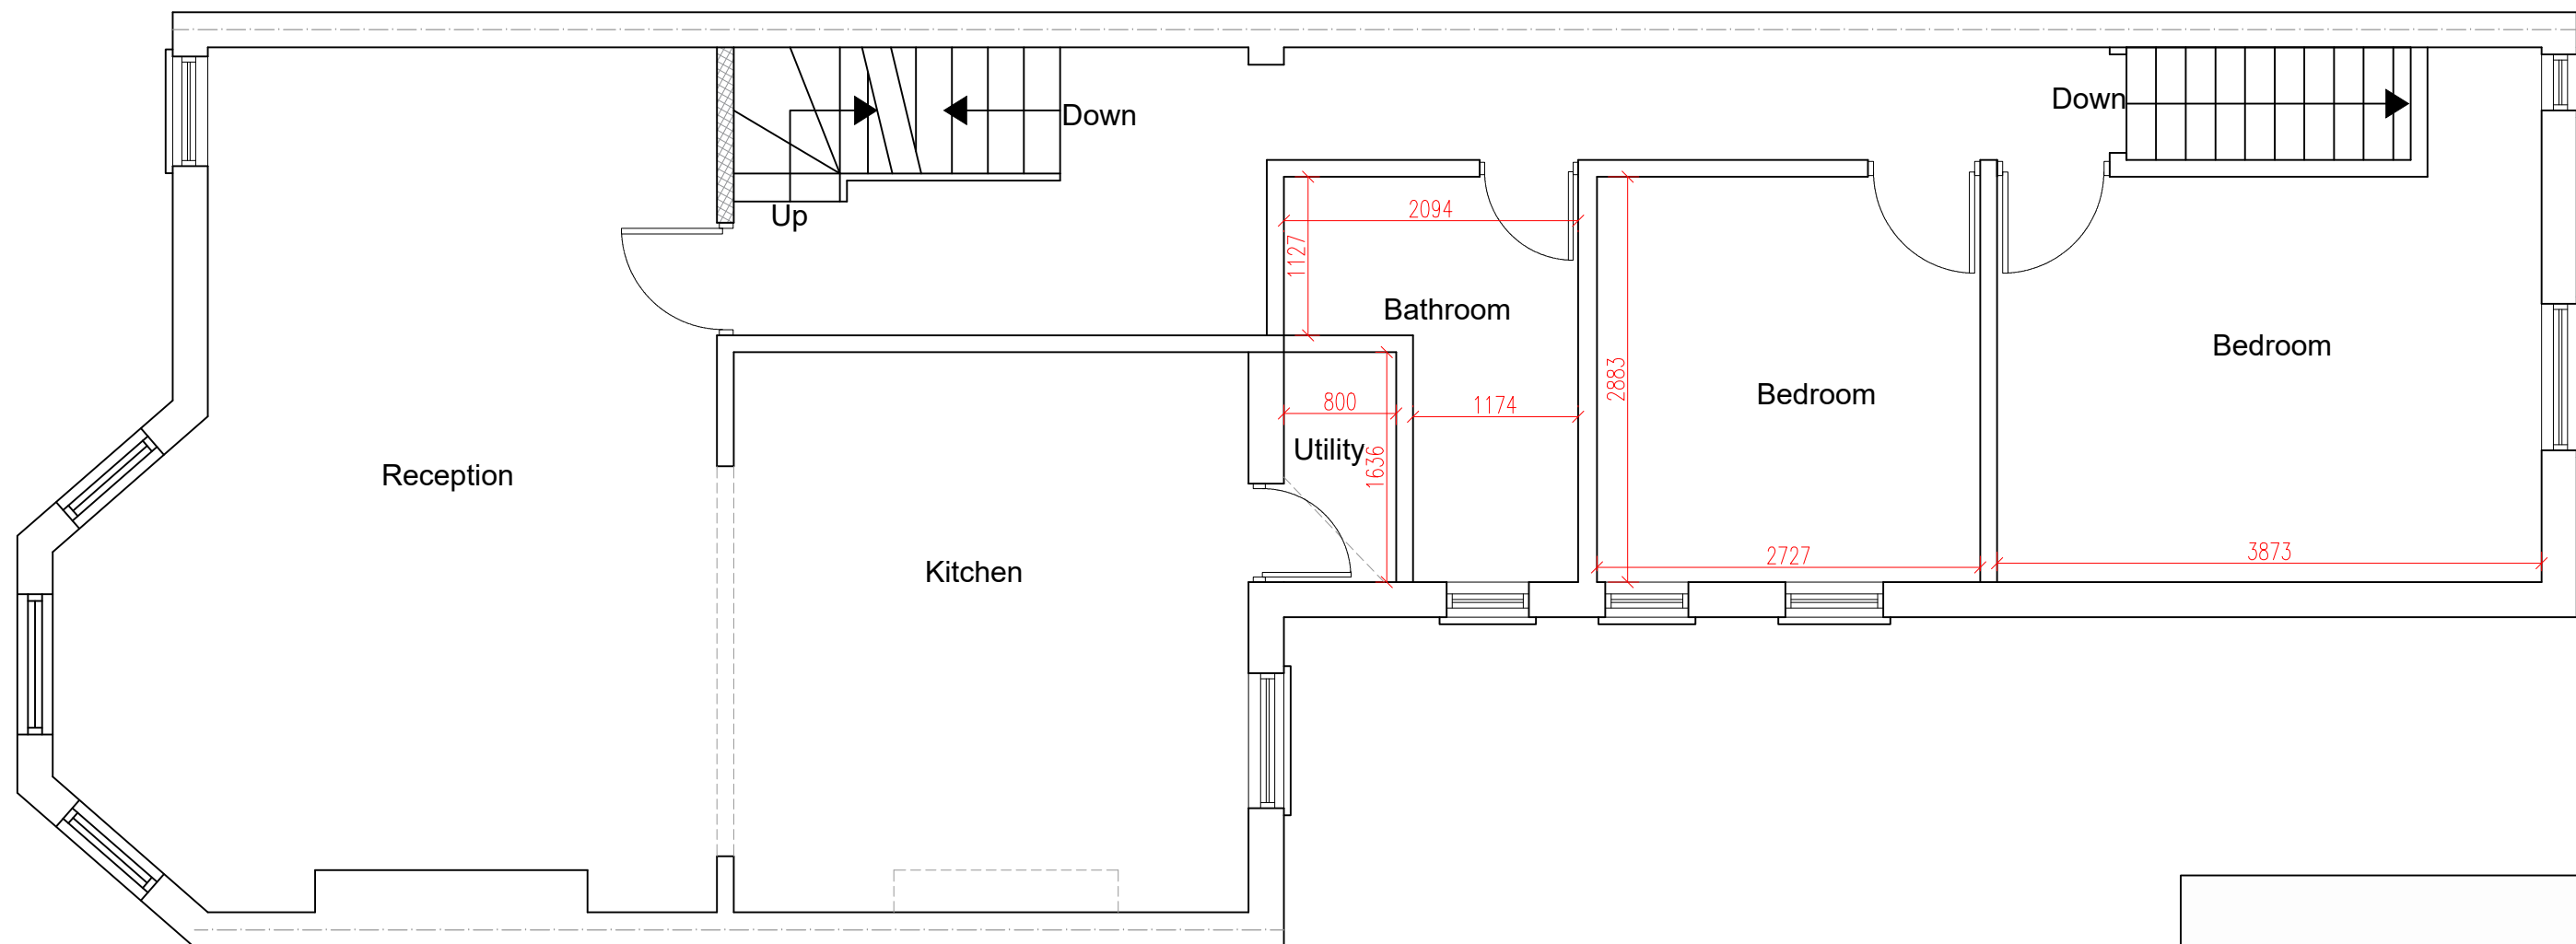

**PROPOSED FIRST FLOOR PLAN**  
**SCALE 1:50**

 

[www.FastPlansUK.co.uk](http://www.FastPlansUK.co.uk)

Project: Loft Conversion with  
Dormer to Rear.


Address: 140 ALBERT ROAD N22 7AG

Scale: 1:50 @ A3 Dwg. no: A05


Drawn by: O.B.S Date Drawn: 17-MAR-2023

For Drawings Tel: 020 3542 1777

E-mail: [plans@FastPlansUK.co.uk](mailto:plans@FastPlansUK.co.uk)

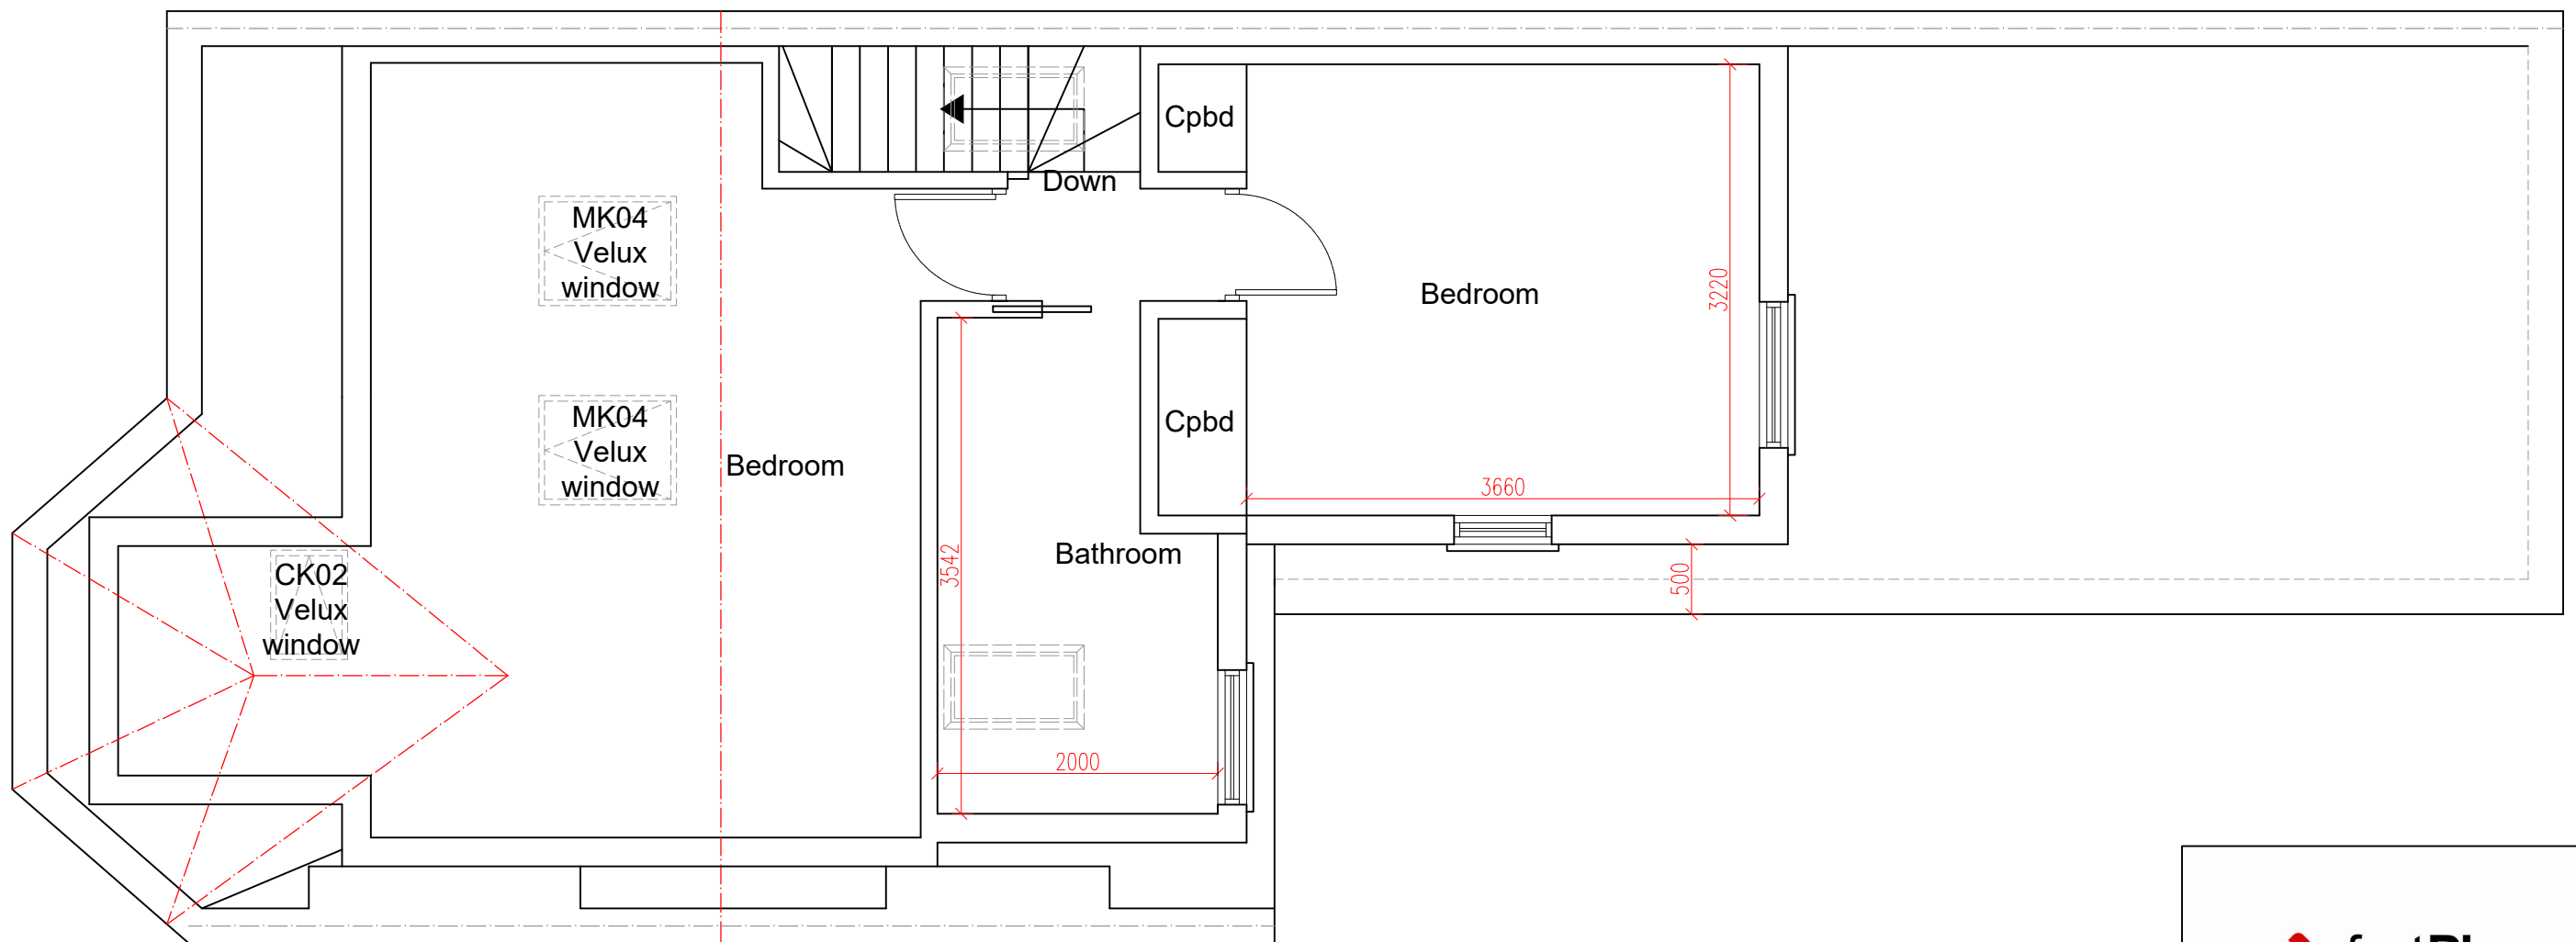

**PROPOSED LOFT PLAN**  
**SCALE 1:50**

 

[www.FastPlansUK.co.uk](http://www.FastPlansUK.co.uk)

Project: Loft Conversion with  
Dormer to Rear.

Address: 140 ALBERT ROAD N22 7AG

Scale: 1:50 @ A3 Dwg. no: A06

Drawn by: O.B.S Date Drawn: 17-MAR-2023

For Drawings Tel: 020 3542 1777

E-mail: [plans@FastPlansUK.co.uk](mailto:plans@FastPlansUK.co.uk)



[www.FastPlansUK.co.uk](http://www.FastPlansUK.co.uk)

|          |                                         |
|----------|-----------------------------------------|
| Project: | Loft Conversion with<br>Dormer to Rear. |
|----------|-----------------------------------------|

Address:

140 ALBERT ROAD N22 7AG


|                     |                            |
|---------------------|----------------------------|
| Scale:<br>1:50 @ A3 | Dwg. no:<br>A07            |
| Drawn by:<br>O.B.S  | Date Drawn:<br>17-MAR-2023 |

For Drawings Tel: 020 3542 1777

E-mail: [plans@FastPlansUK.co.uk](mailto:plans@FastPlansUK.co.uk)



EXISTING ELEVATION SIDE A  
SCALE 1:100

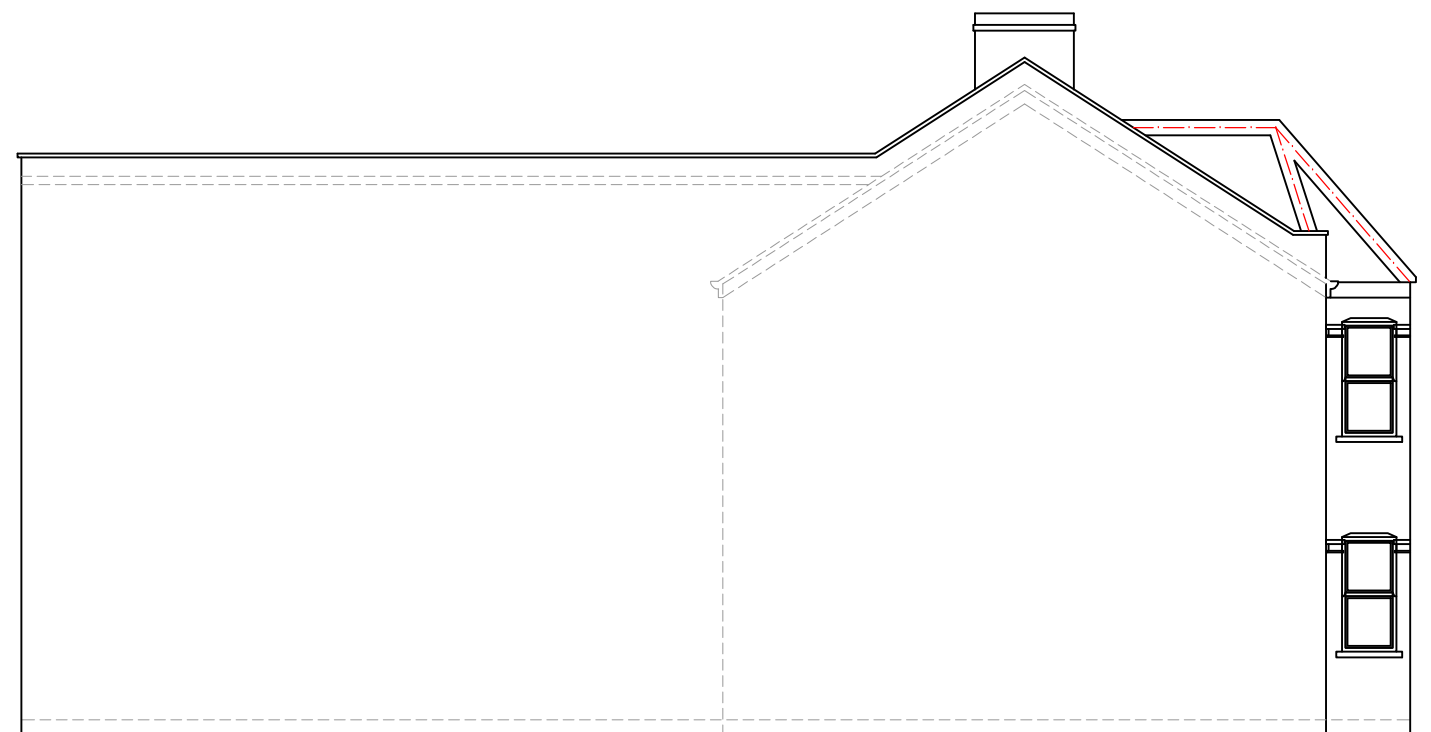


EXISTING ELEVATION SIDE B  
SCALE 1:100



EXISTING FRONT ELEVATION  
SCALE 1:100

EXISTING REAR ELEVATION  
SCALE 1:100

 

[www.FastPlansUK.co.uk](http://www.FastPlansUK.co.uk)

Project: Loft Conversion with  
Dormer to Rear.


Address: 140 ALBERT ROAD N22 7AG

Scale: 1:100 @ A3 Dwg. no: A08

Drawn by: O.B.S Date Drawn: 17-MAR-2023

For Drawings Tel: 020 3542 1777

E-mail: [plans@FastPlansUK.co.uk](mailto:plans@FastPlansUK.co.uk)

 

PROPOSED ELEVATION SIDE B  
SCALE 1:100



[www.FastPlansUK.co.uk](http://www.FastPlansUK.co.uk)

|          |                                         |
|----------|-----------------------------------------|
| Project: | Loft Conversion with<br>Dormer to Rear. |
|----------|-----------------------------------------|


Address:


140 ALBERT ROAD N22 7AG

|                      |                            |
|----------------------|----------------------------|
| Scale:<br>1:100 @ A3 | Dwg. no:<br>A09            |
| Drawn by:<br>O.B.S   | Date Drawn:<br>17-MAR-2023 |


For Drawings Tel: 020 3542 1777

E-mail: [plans@FastPlansUK.co.uk](mailto:plans@FastPlansUK.co.uk)

 

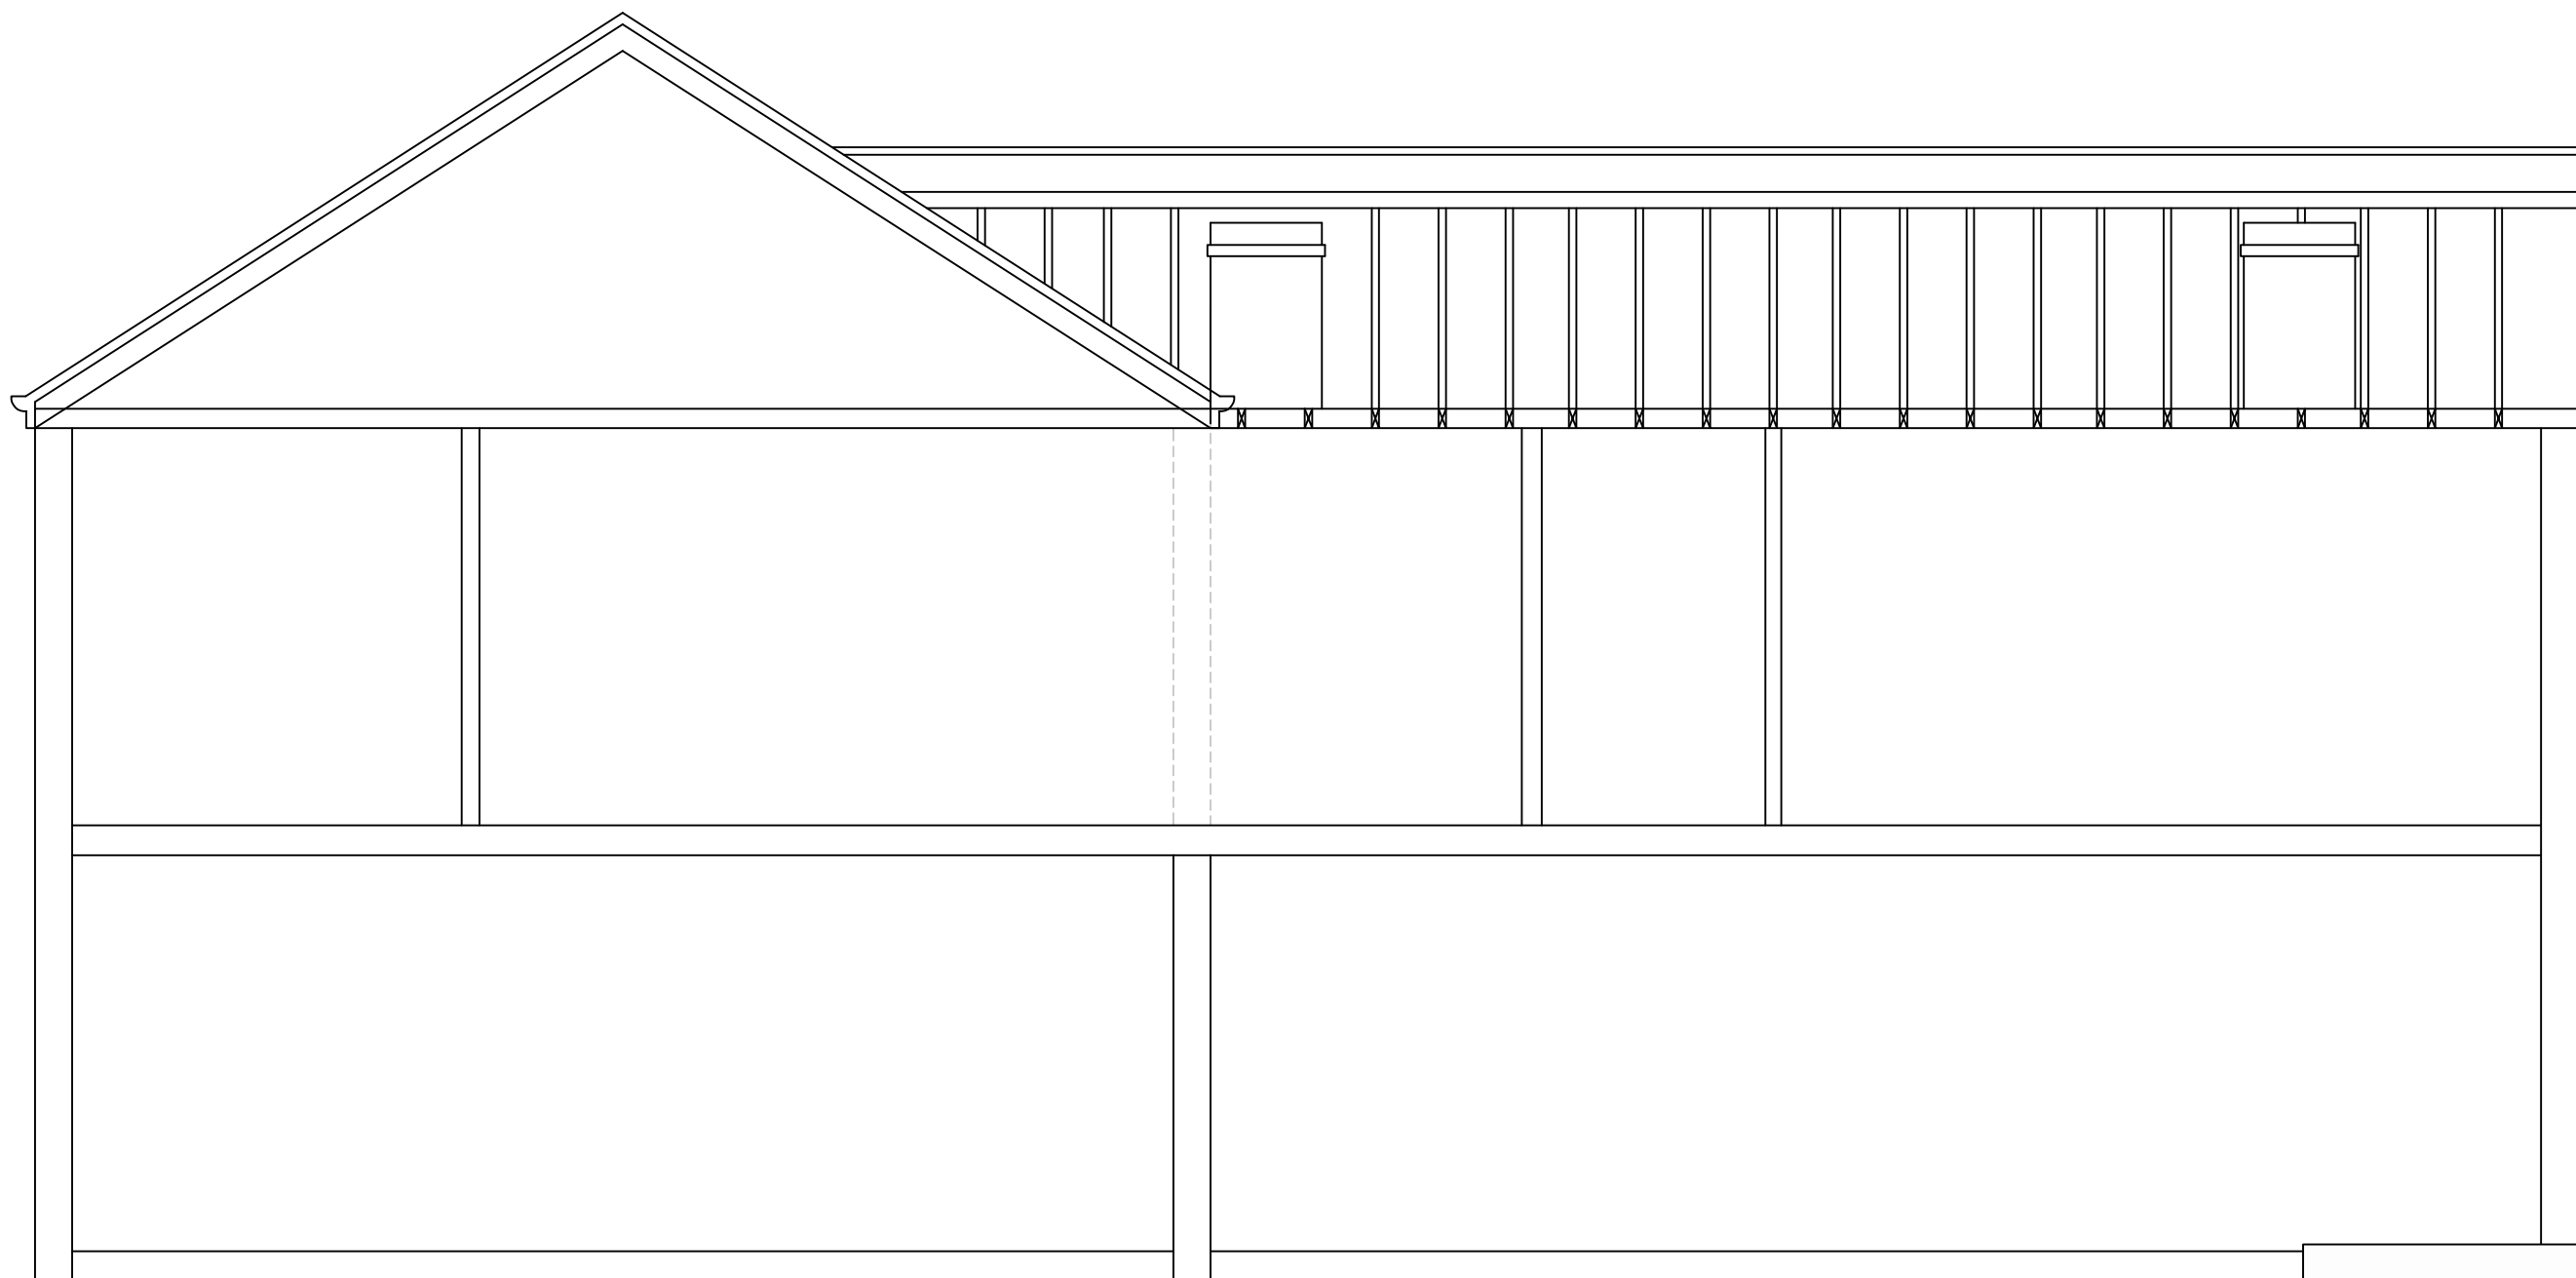

EXISTING SECTION AA  
SCALE 1:50

 

[www.FastPlansUK.co.uk](http://www.FastPlansUK.co.uk)


Project: Loft Conversion with  
Dormer to Rear.

Address:  
140 ALBERT ROAD N22 7AG


|                     |                            |
|---------------------|----------------------------|
| Scale:<br>1:50 @ A3 | Dwg. no:<br>A10            |
| Drawn by:<br>O.B.S  | Date Drawn:<br>17-MAR-2023 |

For Drawings Tel: 020 3542 1777

E-mail: [plans@FastPlansUK.co.uk](mailto:plans@FastPlansUK.co.uk)

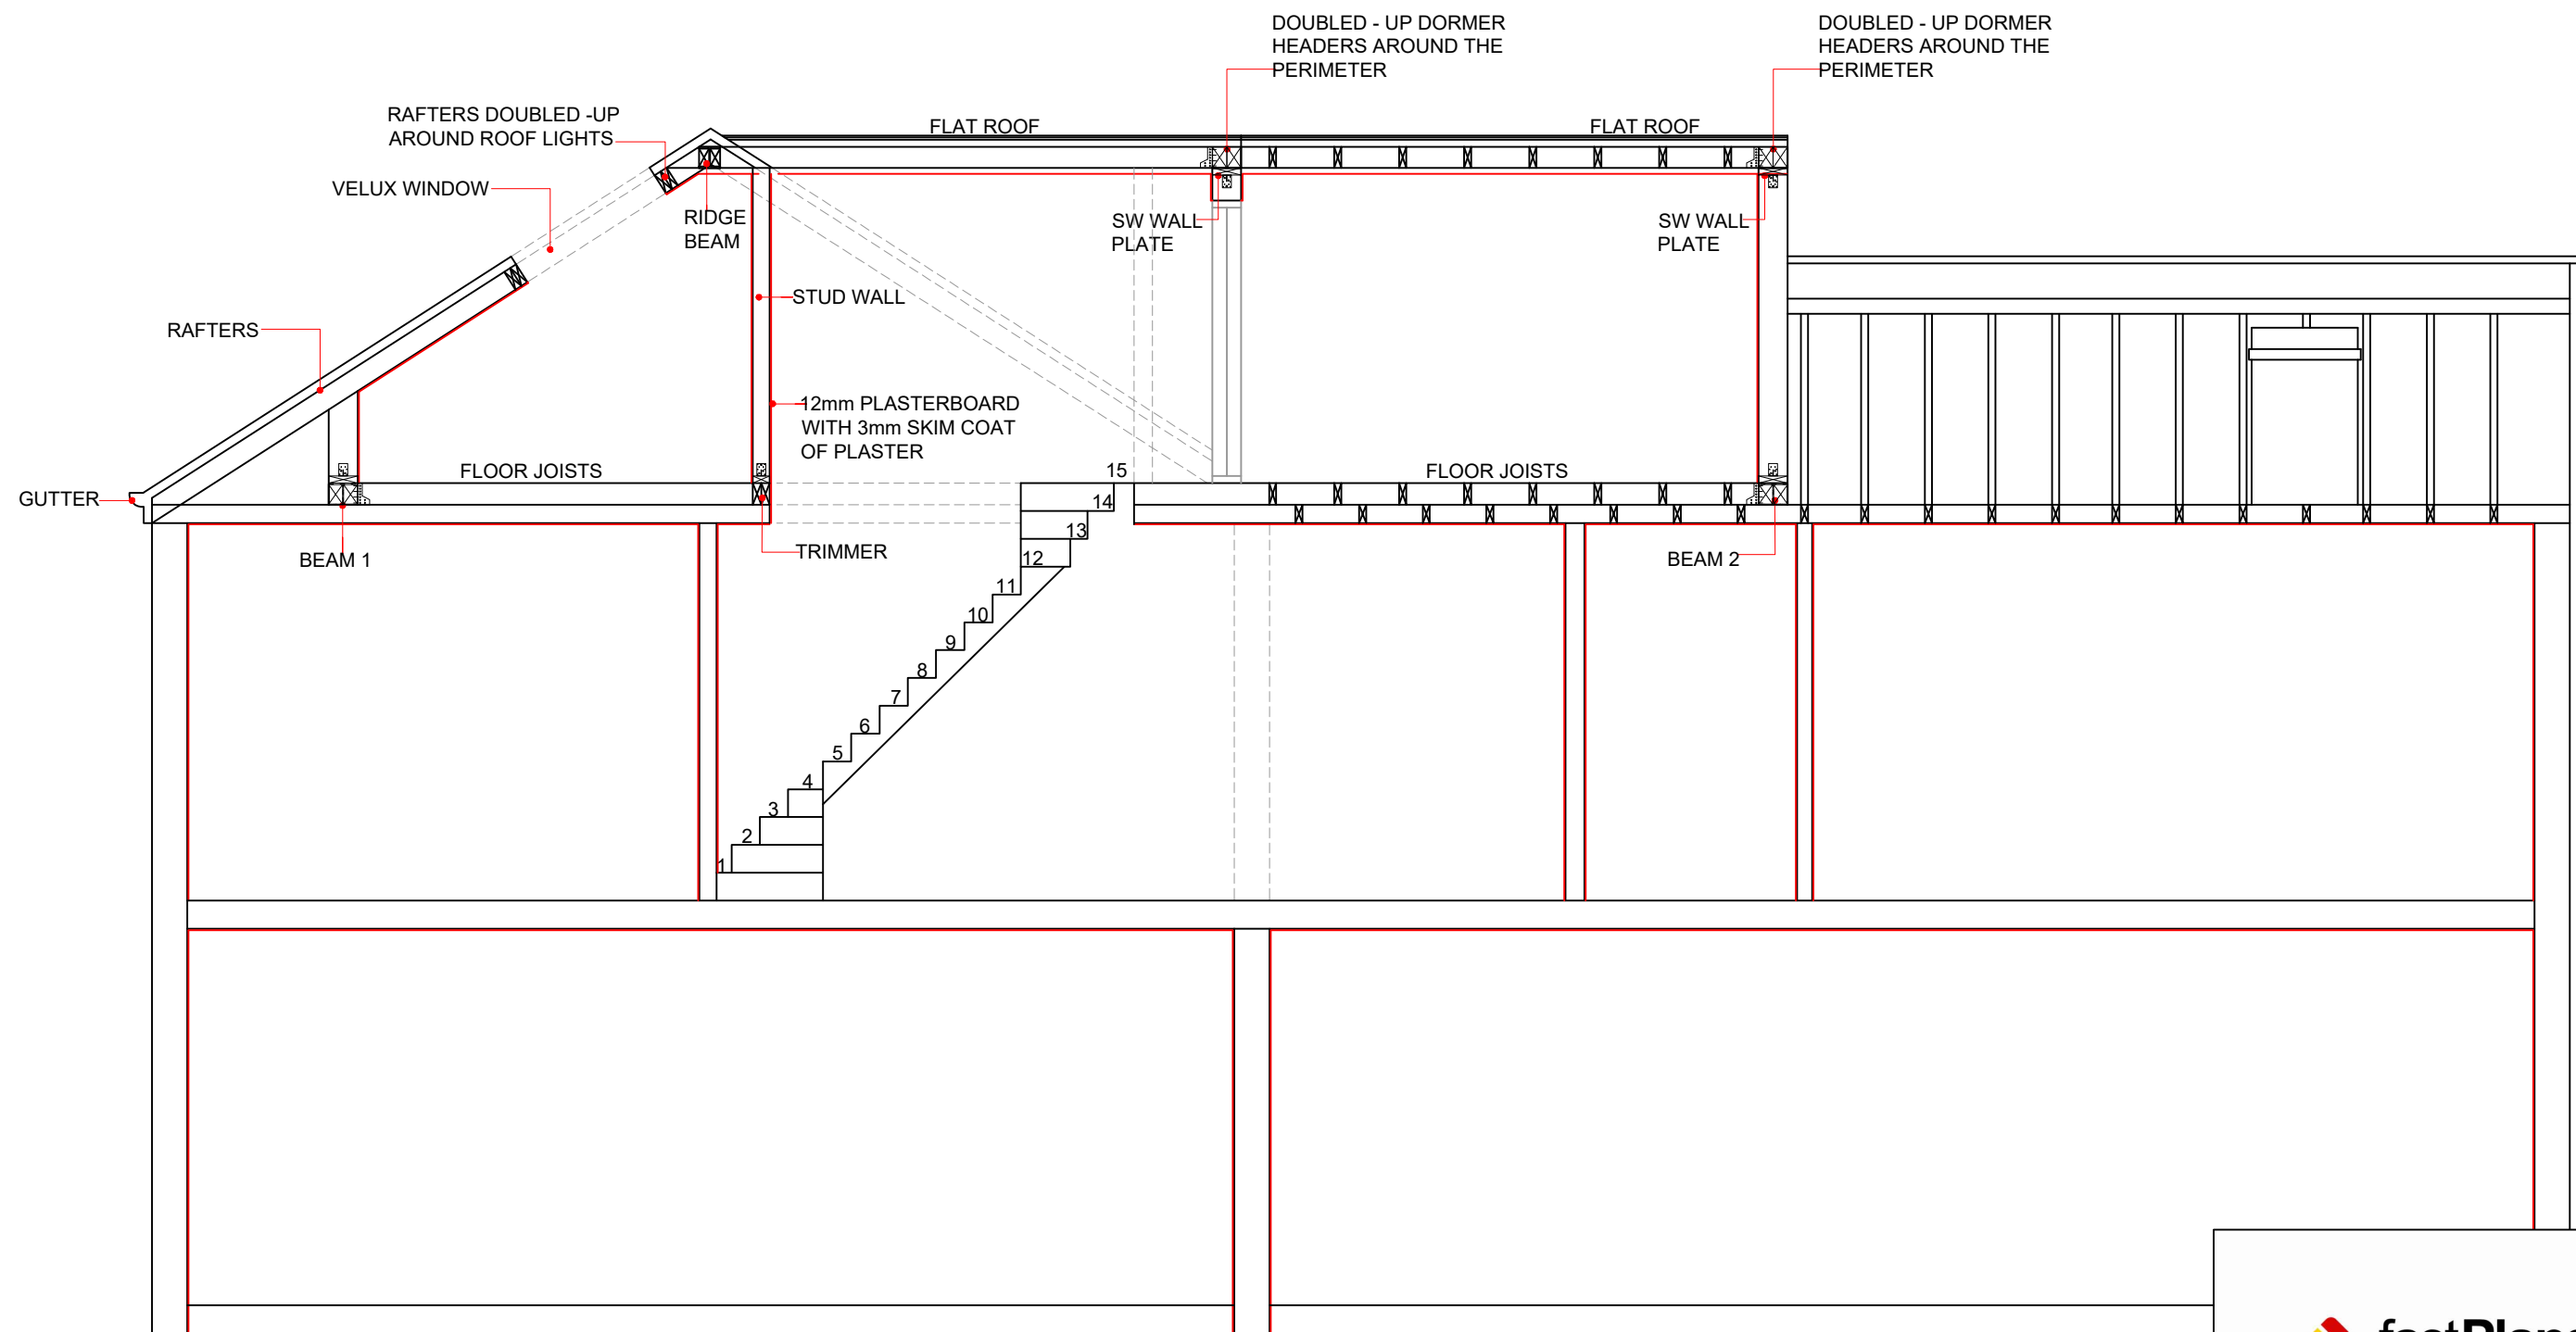

PROPOSED SECTION AA  
SCALE 1:50

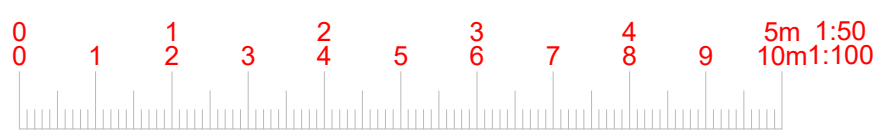

[www.FastPlansUK.co.uk](http://www.FastPlansUK.co.uk)

Project: Loft Conversion with  
Dormer to Rear.


Address: 140 ALBERT ROAD N22 7AG

Scale: 1:50 @ A3 Dwg. no: A11

Drawn by: O.B.S Date Drawn: 17-MAR-2023

For Drawings Tel: 020 3542 1777

E-mail: [plans@FastPlansUK.co.uk](mailto:plans@FastPlansUK.co.uk)

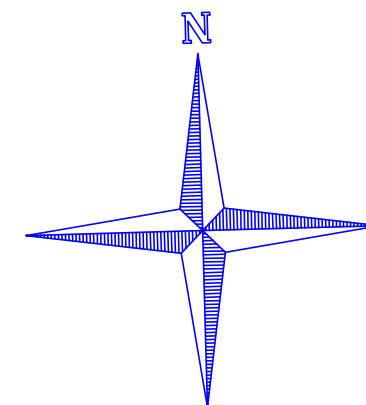

[www.FastPlansUK.co.uk](http://www.FastPlansUK.co.uk)

Project: Loft Conversion with  
Dormer to Rear.

Address: 140 ALBERT ROAD N22 7AG

|                   |                         |
|-------------------|-------------------------|
| Scale: 1:500 @ A3 | Dwg. no: A12            |
| Drawn by: O.B.S   | Date Drawn: 17-MAR-2023 |

For Drawings Tel: 020 3542 1777

E-mail: [plans@FastPlansUK.co.uk](mailto:plans@FastPlansUK.co.uk)