


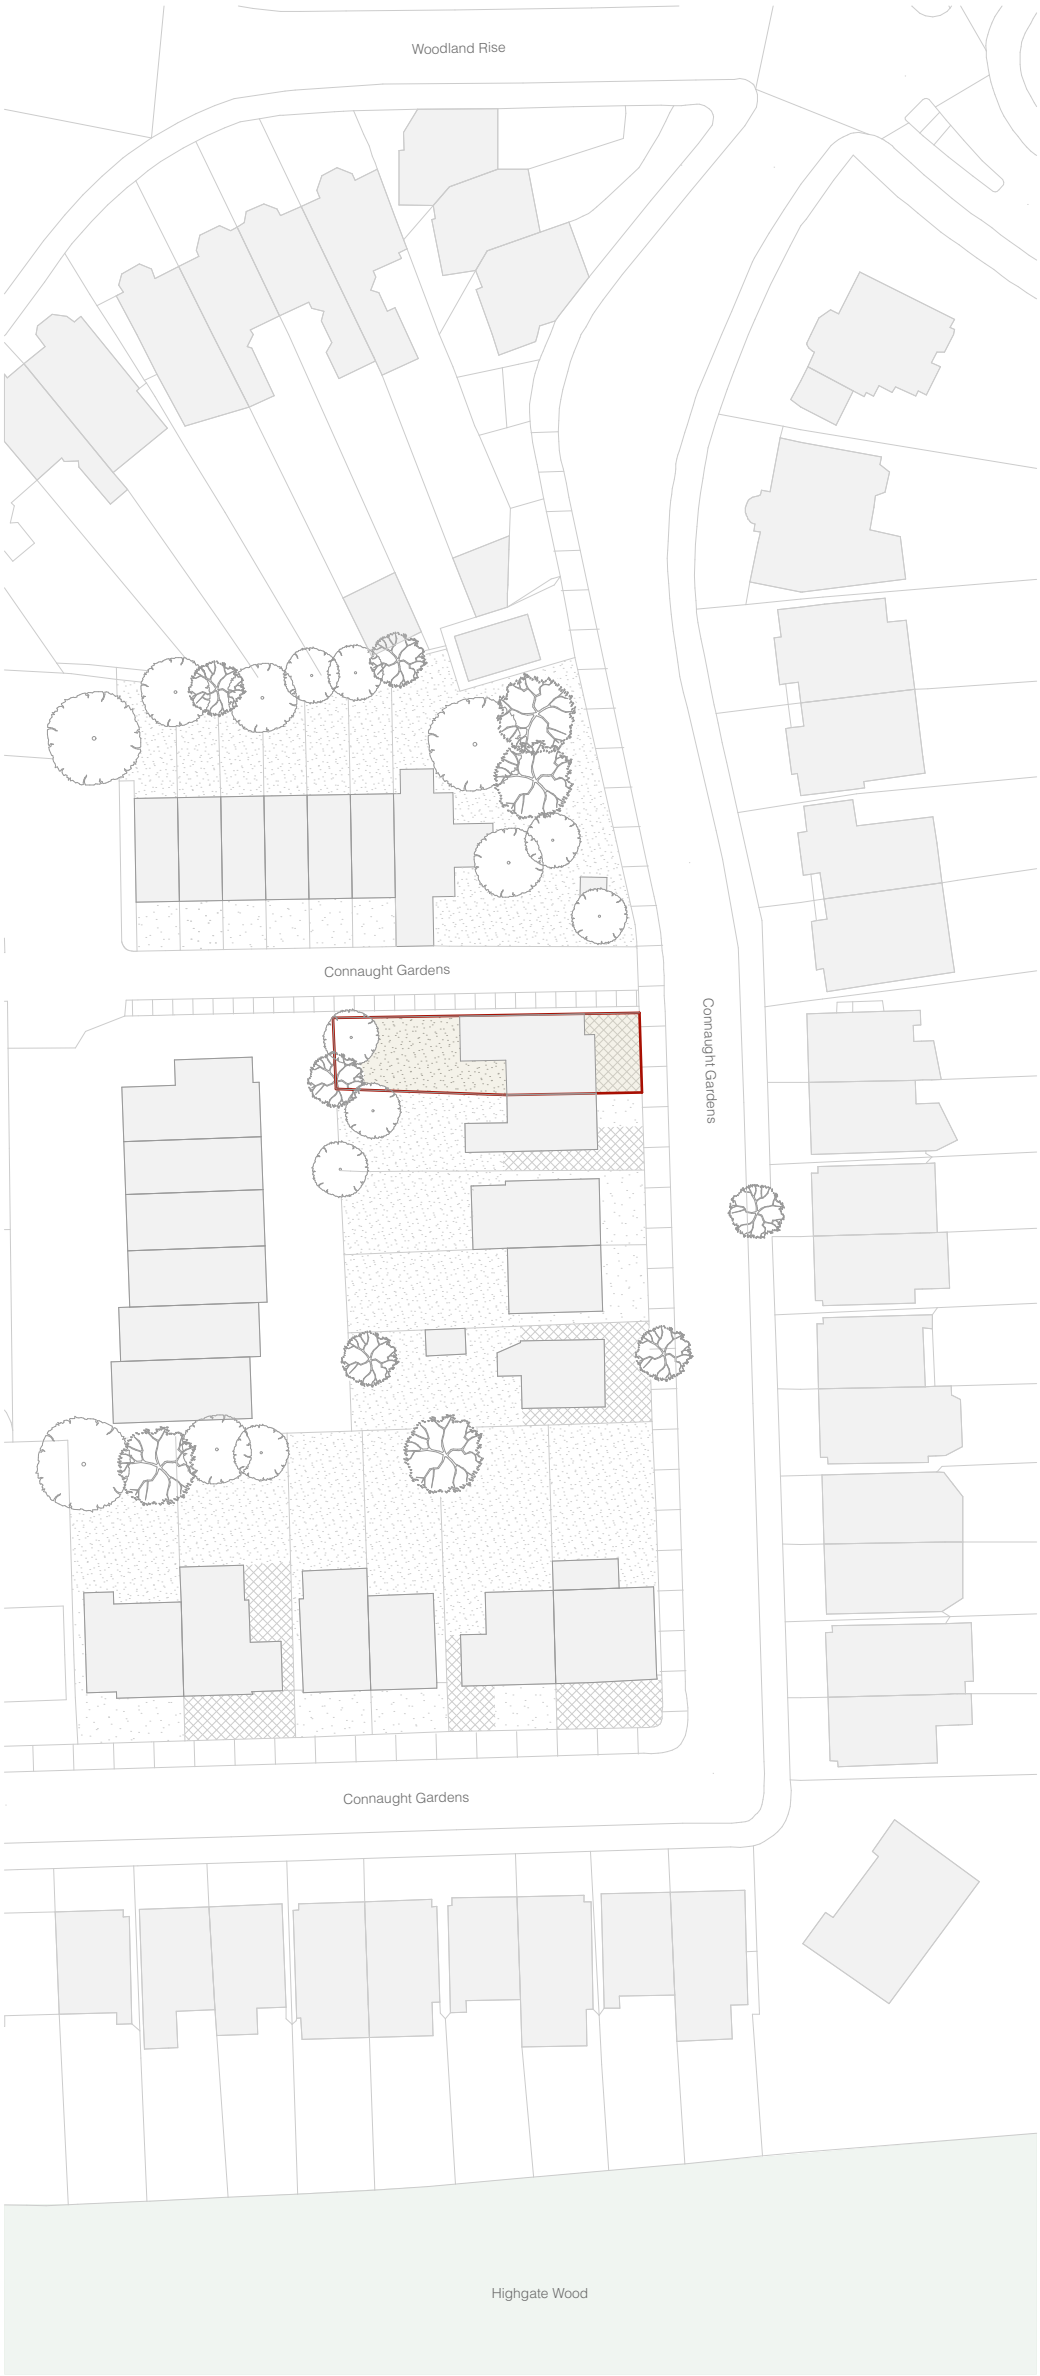

REF:	046/CONN		
PROJECT:	36 CONNAUGHT GARDENS, N10 3LB		
CLIENT:	EMMA & JAMES KEYSE		
REV.	DATE	DESCRIPTION	
DRAWING:	Proposed Block / Roof Plan		
STATUS:	Planning		
SCALE:	1:750@A3		
DATE:	28/03/2023		
DRAWING NO.:	EFA-046-A-06-001		
REVISION:	/		
1. Do not scale drawings for construction. 2. Neighbouring buildings are approximate. 3. All dimensions, levels and conditions shall be checked on site before proceeding with the work. 4. EIELlArchitects shall be notified of any discrepancies. 5. Spot levels are subject to variation. 6. All drawings to be read in conjunction with all consultant information and the specification. 7. Do not use for construction unless expressly permitted.			