




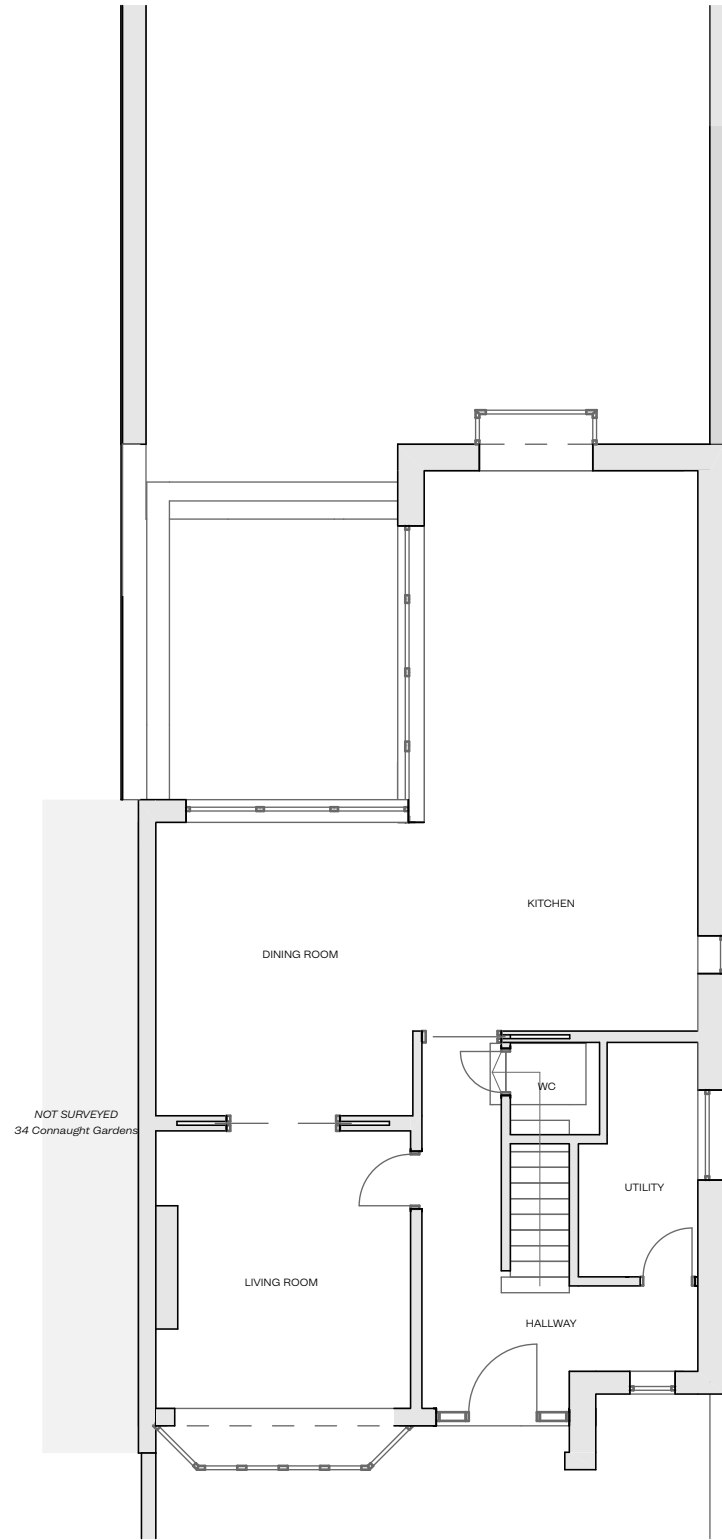

Ground Floor
1:100

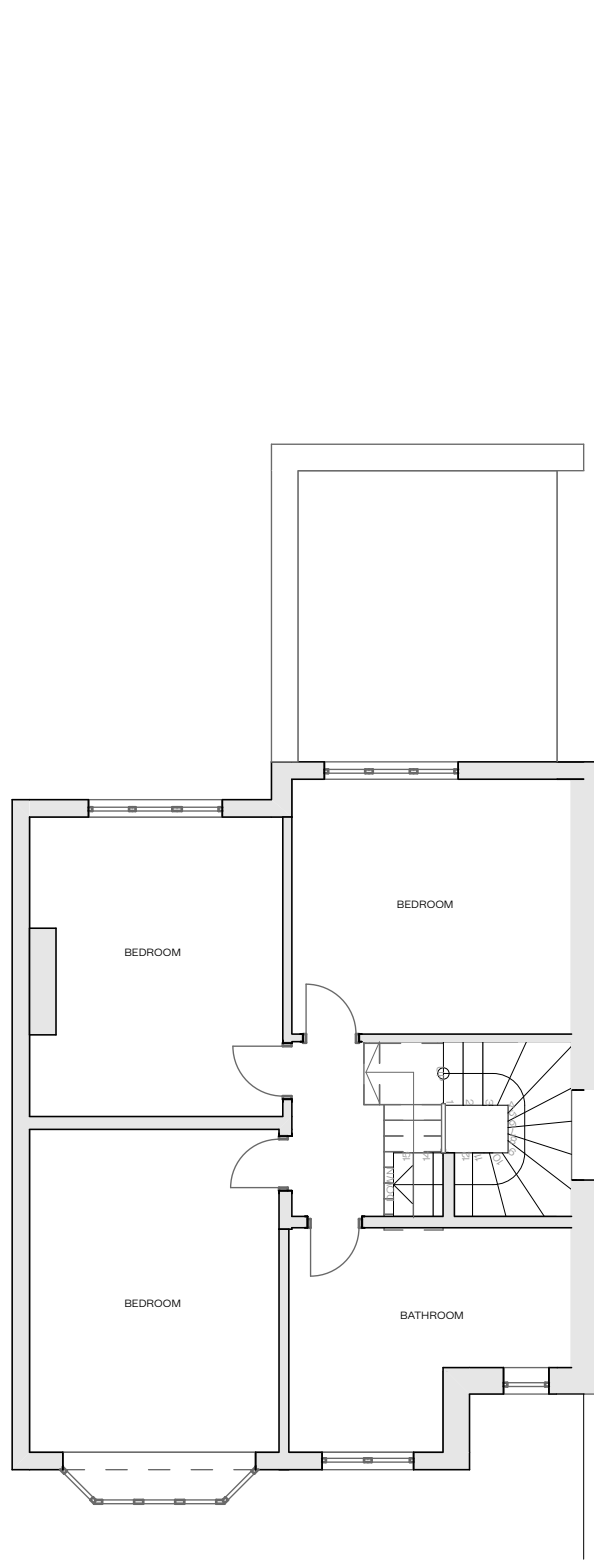

First Floor
1:100

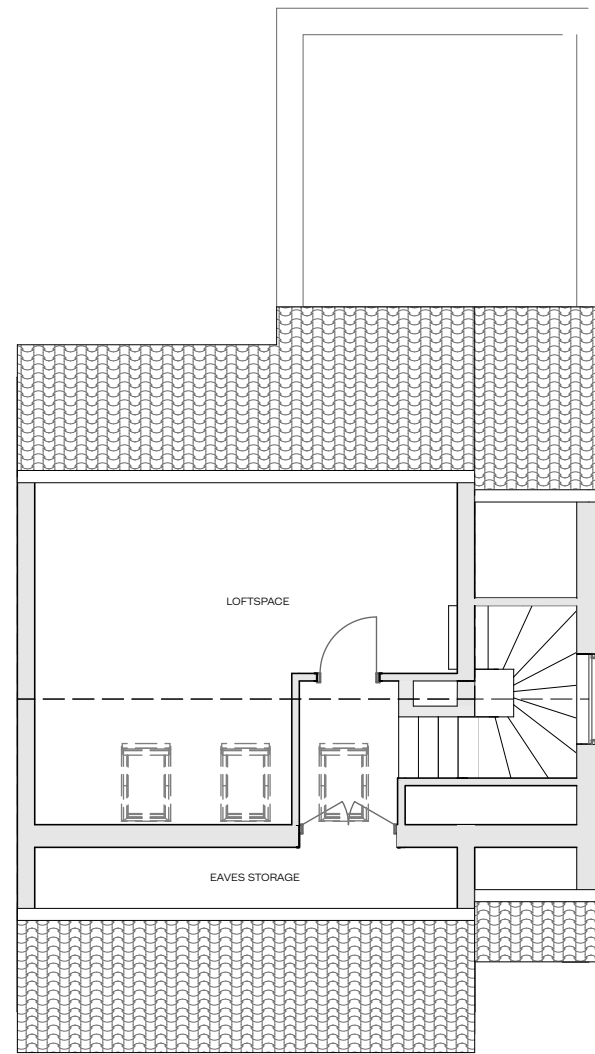

Roof / Loft
1:100

REF:	046/CONN	DRAWING:	Proposed Floor Plans	REV.	DATE	DESCRIPTION	1. Do not scale drawings for construction.
PROJECT:	36 Connaught Gardens London N10 3LB	STATUS:	Planning	P1	28.03.23	Section 96A Application	2. Neighbouring buildings are approximate.
		SCALE:	1:100@A3				3. All dimensions, levels and conditions shall be checked on site before proceeding with the work.
		DATE:	28/03/2023				4. ELL Architects shall be notified of any discrepancies.
CLIENT:	Emma & James Keyse	DRAWING NO.:	EFA-046-A-06-100				5. Spot levels are subject to variation.
		REVISION:	P1				6. All drawings to be read in conjunction with all consultant information and the specification.
							7. Do not use for construction unless expressly permitted.