

catfish

architecture + design
Catfish Studio Limited

19 Foxley Road London SW9 6ET
www.catfishstudio.ltd.uk


NOTES:

Drawing not to be scaled.
All dimensions to be checked on site.
Survey carried out on non-intrusive basis.
Areas concealed by built in furniture or otherwise inaccessible not surveyed.




Proposed Front Elevation

Scale 1:100

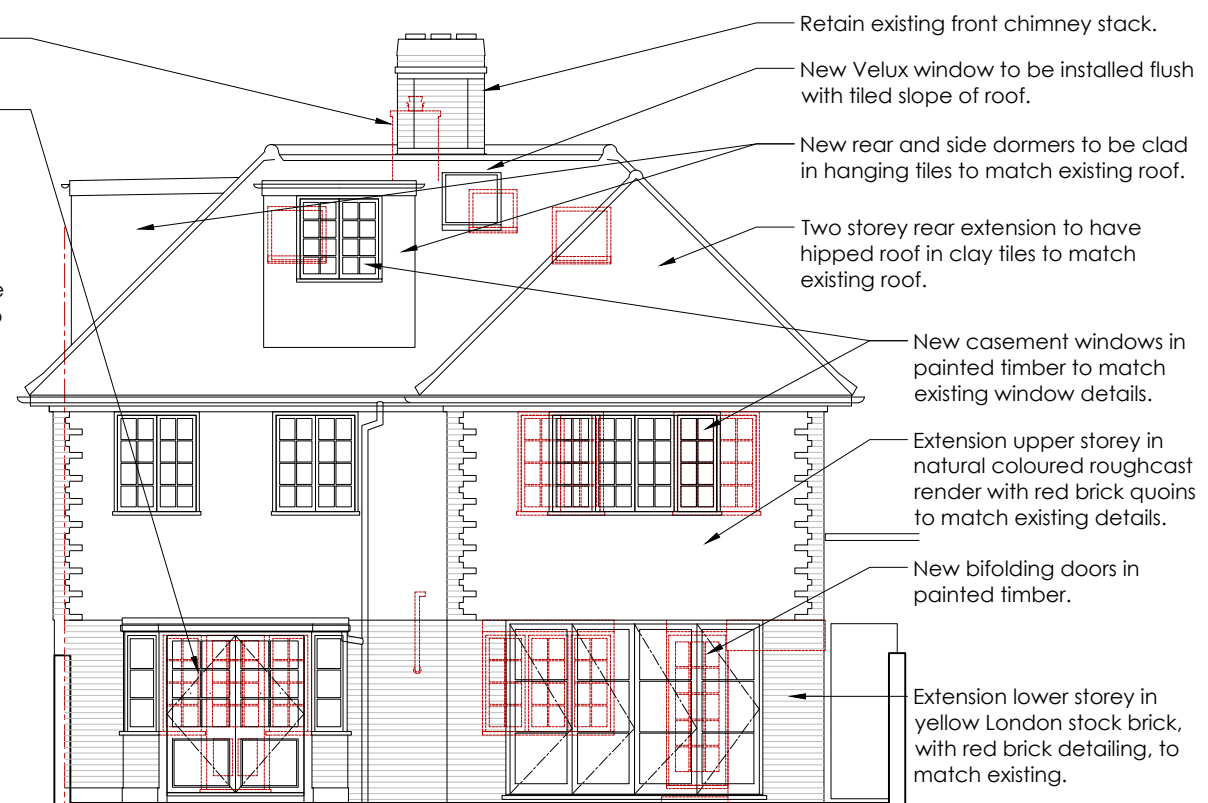


Proposed Rear Elevation

Scale 1:100

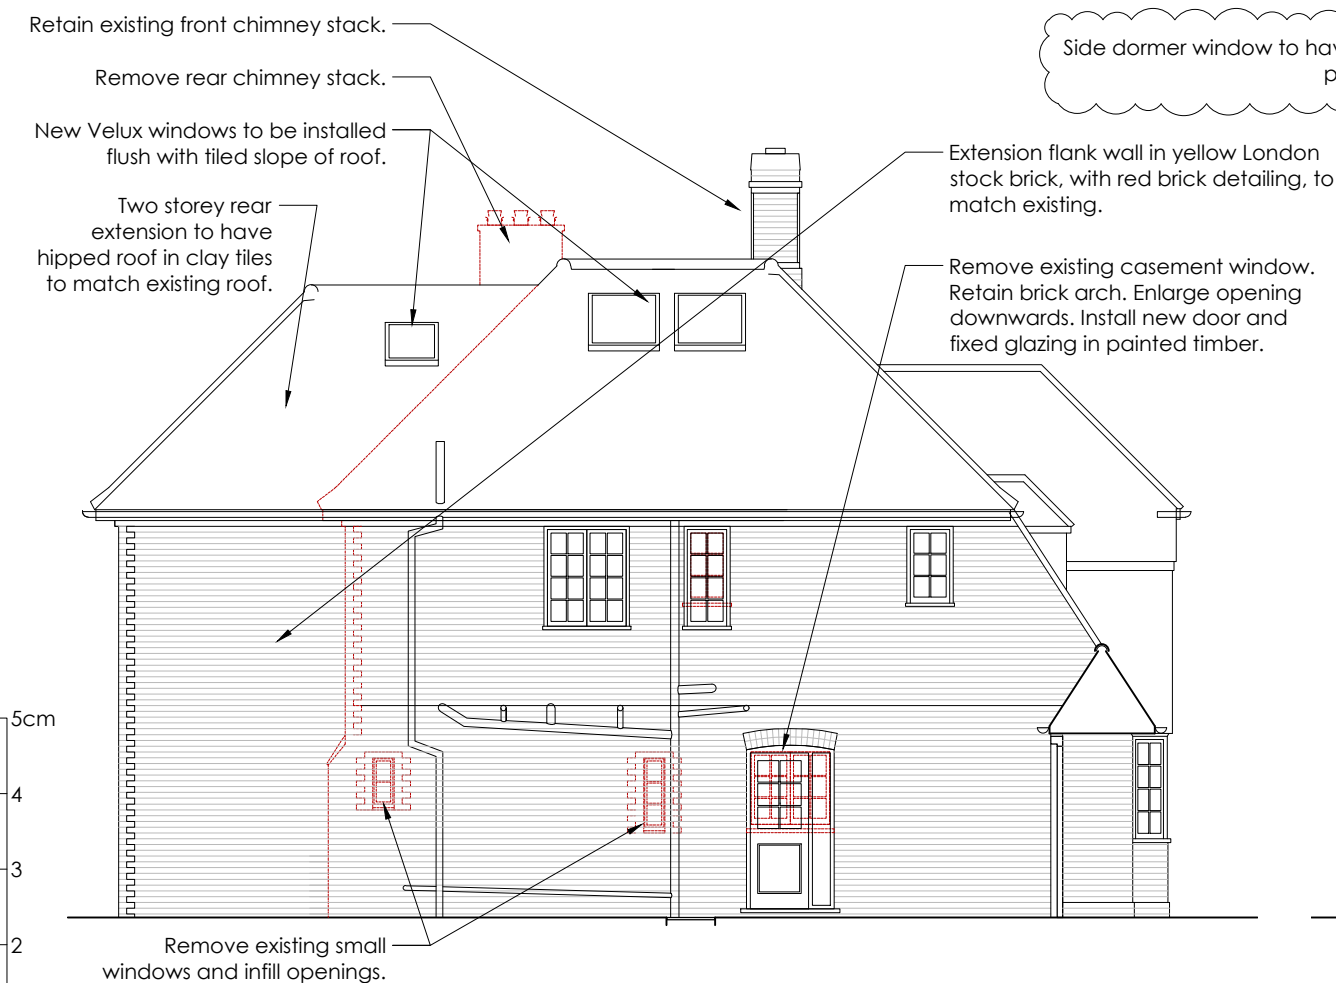

Proposed Side Elevation

Scale 1:100

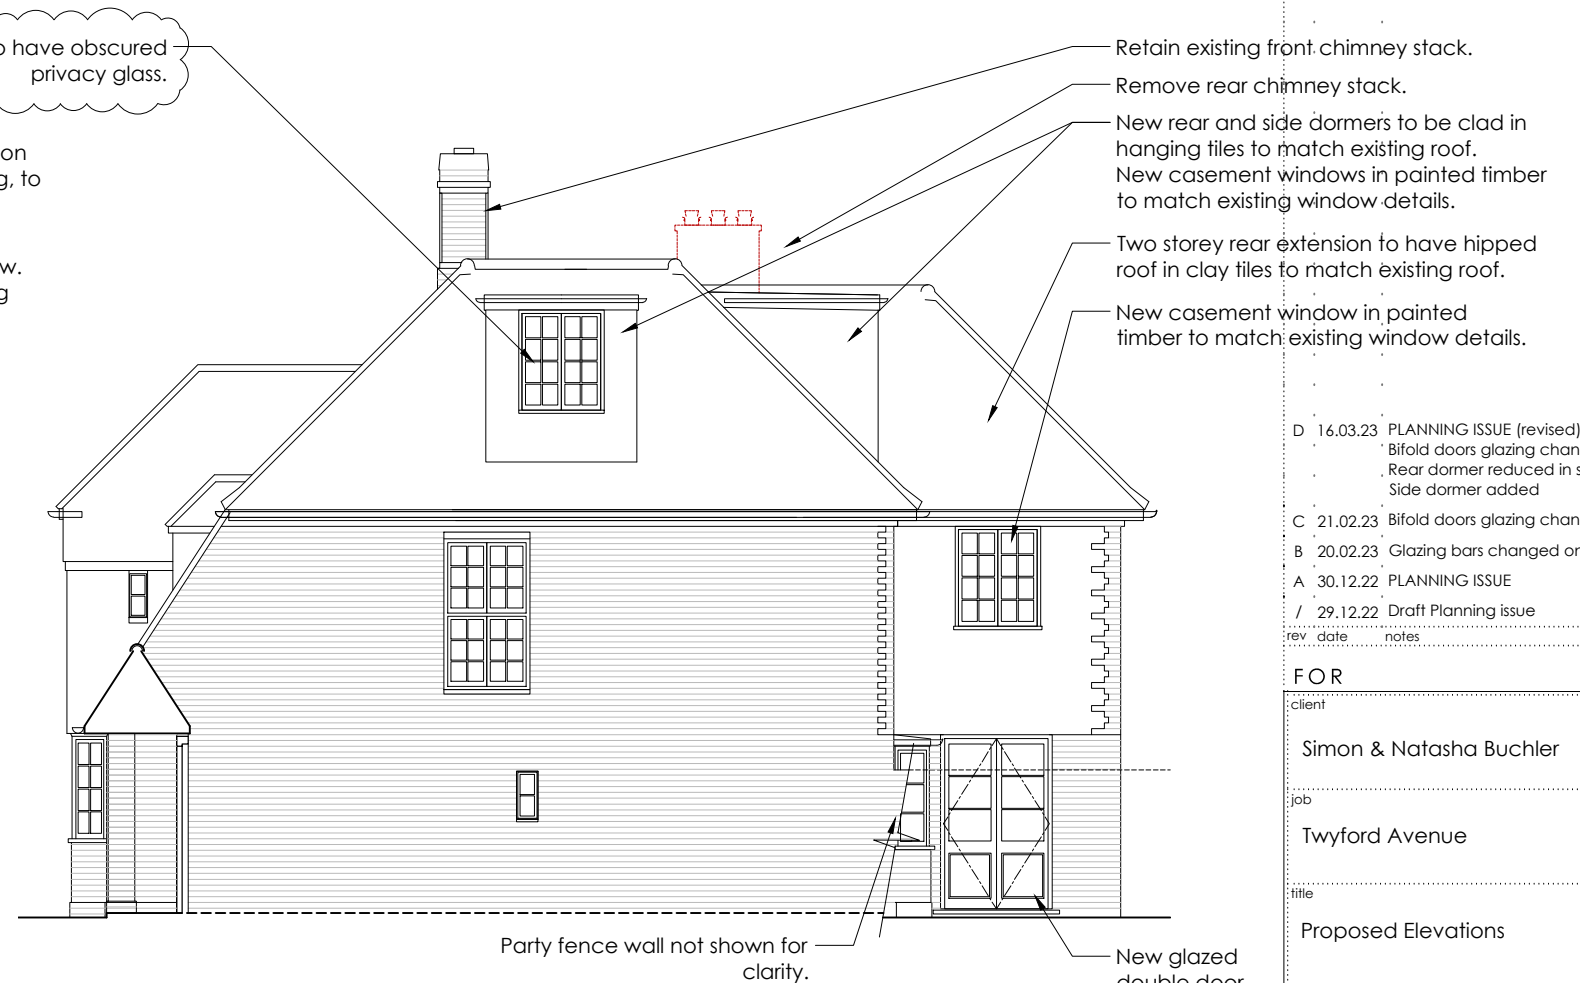

Proposed Side Elevation

Scale 1:100

D	16.03.23	PLANNING ISSUE (revised)
		Bifold doors glazing changed
		Rear dormer reduced in size
		Side dormer added
C	21.02.23	Bifold doors glazing changed
B	20.02.23	Glazing bars changed on rear elev
A	30.12.22	PLANNING ISSUE
/	29.12.22	Draft Planning issue
rev	date	notes

FOR

client
Simon & Natasha Buchler

job
Twyford Avenue

title
Proposed Elevations

scale	dwg number	revision
1:100 @A3	296/080	D