




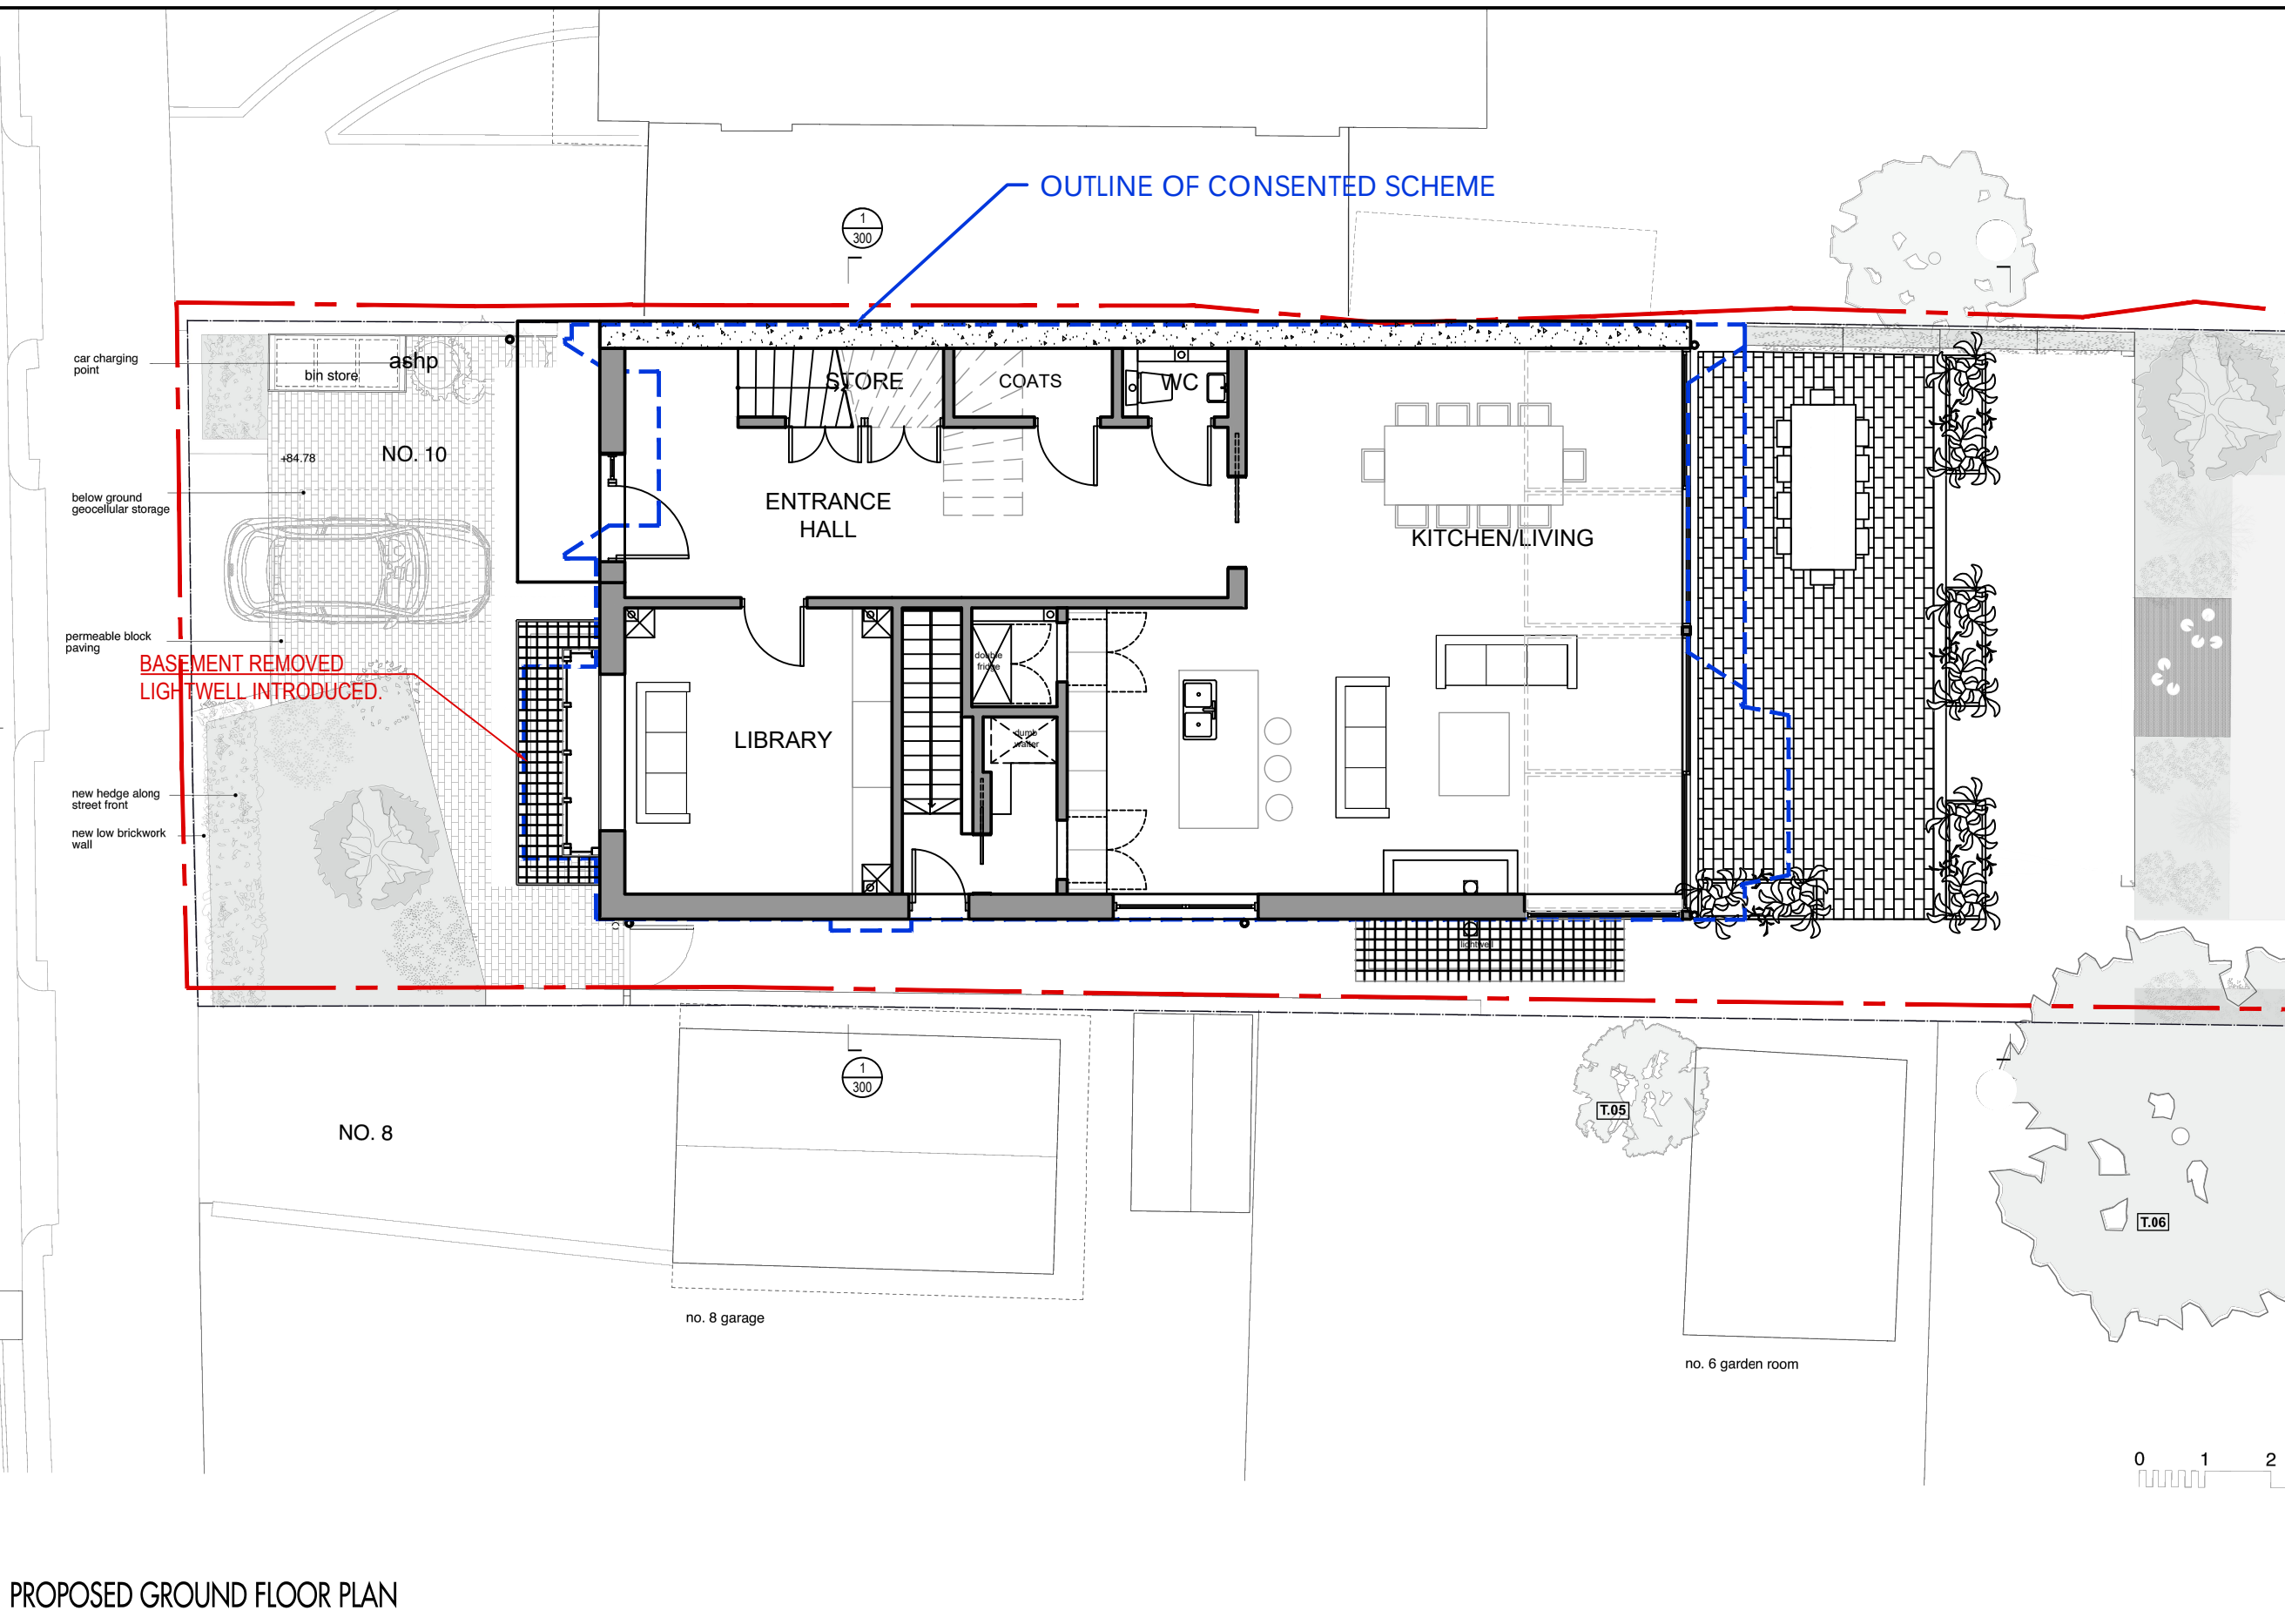

PROPOSED GROUND FLOOR PLAN

 

1:100 @ A3

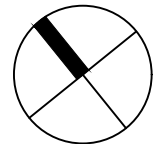

THE HOUSE DESIGNERS

c/o Baufritz (UK) Ltd
The Workpace, Oakington Road,
Cambridge CB3 0QH
T: 01223 235 632 E: studio@thehousedesigners.eu

PROJECT
REPLACEMENT DWELLING "HIGHGATE HOUSE"

ISSUE
RIBA WORKSTAGE 4

SITE ADDRESS

10 FORDINTON ROAD, LONDON, N6 4TJ

DRAWING TITLE
PROPOSED GROUND FLOOR

PLAN

DRAWING NO
374 - 101

REVISION
D

REV	DESCRIPTION	DATE
D	LAYOUT REVISED TO ACCOMMODATE SIDE ENTR., FRONT BASEMENT REPLACED WITH LIGHTWELL	28/03/23
C	DOWN-PIPE IN LIBRARY REMOVED	29/11/22
B	DRAINAGE RISERS AND RUNS ADDED, GRID TO LIGHTWELL ADDED.	28/11/22
A	BASEMENT TO GROUND FLOOR STAIRS REVISED.	24/10/22