


KEY



SITE BOUNDARY

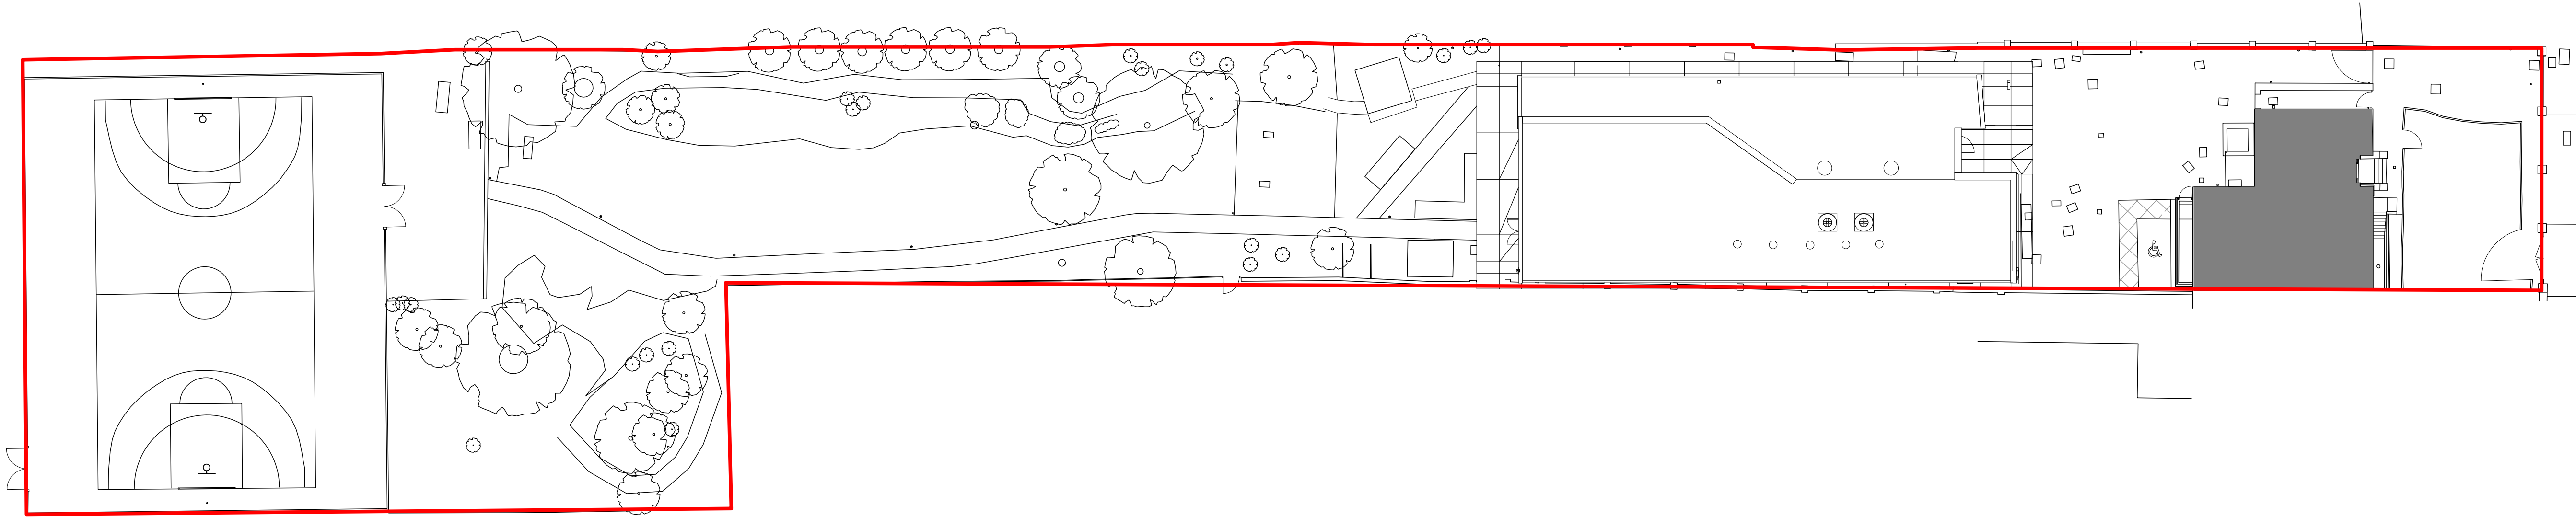

TOTAL SITE AREA = 3593 M2

1 EXISTING SITE PLAN

1 : 250

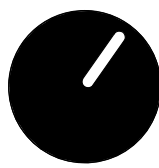 

RIBA 3

| REVISION | DATE     | DESCRIPTION          | ARCHITECT | PARTNER |
|----------|----------|----------------------|-----------|---------|
| 1        | 07.08.22 | STAGE 02 DRAFT ISSUE | LS        | ADP     |
| 2        | 21.12.22 | DRAFT PLANNING ISSUE | LS        | ADP     |

CHECK ALL DIMENSIONS AND VERIFY ON SITE. REPORT ANY ERRORS OR OMISSIONS



The Fire Station  
150 Waterloo Road  
London  
SE1 8SB  
T +44 (0) 20 7089 1720  
E london@adp-architecture.com  
www.adp-architecture.com

JOB TITLE:  
BRUCE GROVE  
YOUTH SPACE

DRAWING TITLE:  
SITE & EXISTING

|                        |                                         |                           |  |
|------------------------|-----------------------------------------|---------------------------|--|
| SCALE:<br>As indicated |                                         | DRAWING SHEET SIZE:<br>A1 |  |
| JOB CODE:<br>001550    | DRAWING NUMBER:<br>ADP-00-00-DR- A-0900 | REVISION:<br>2            |  |