


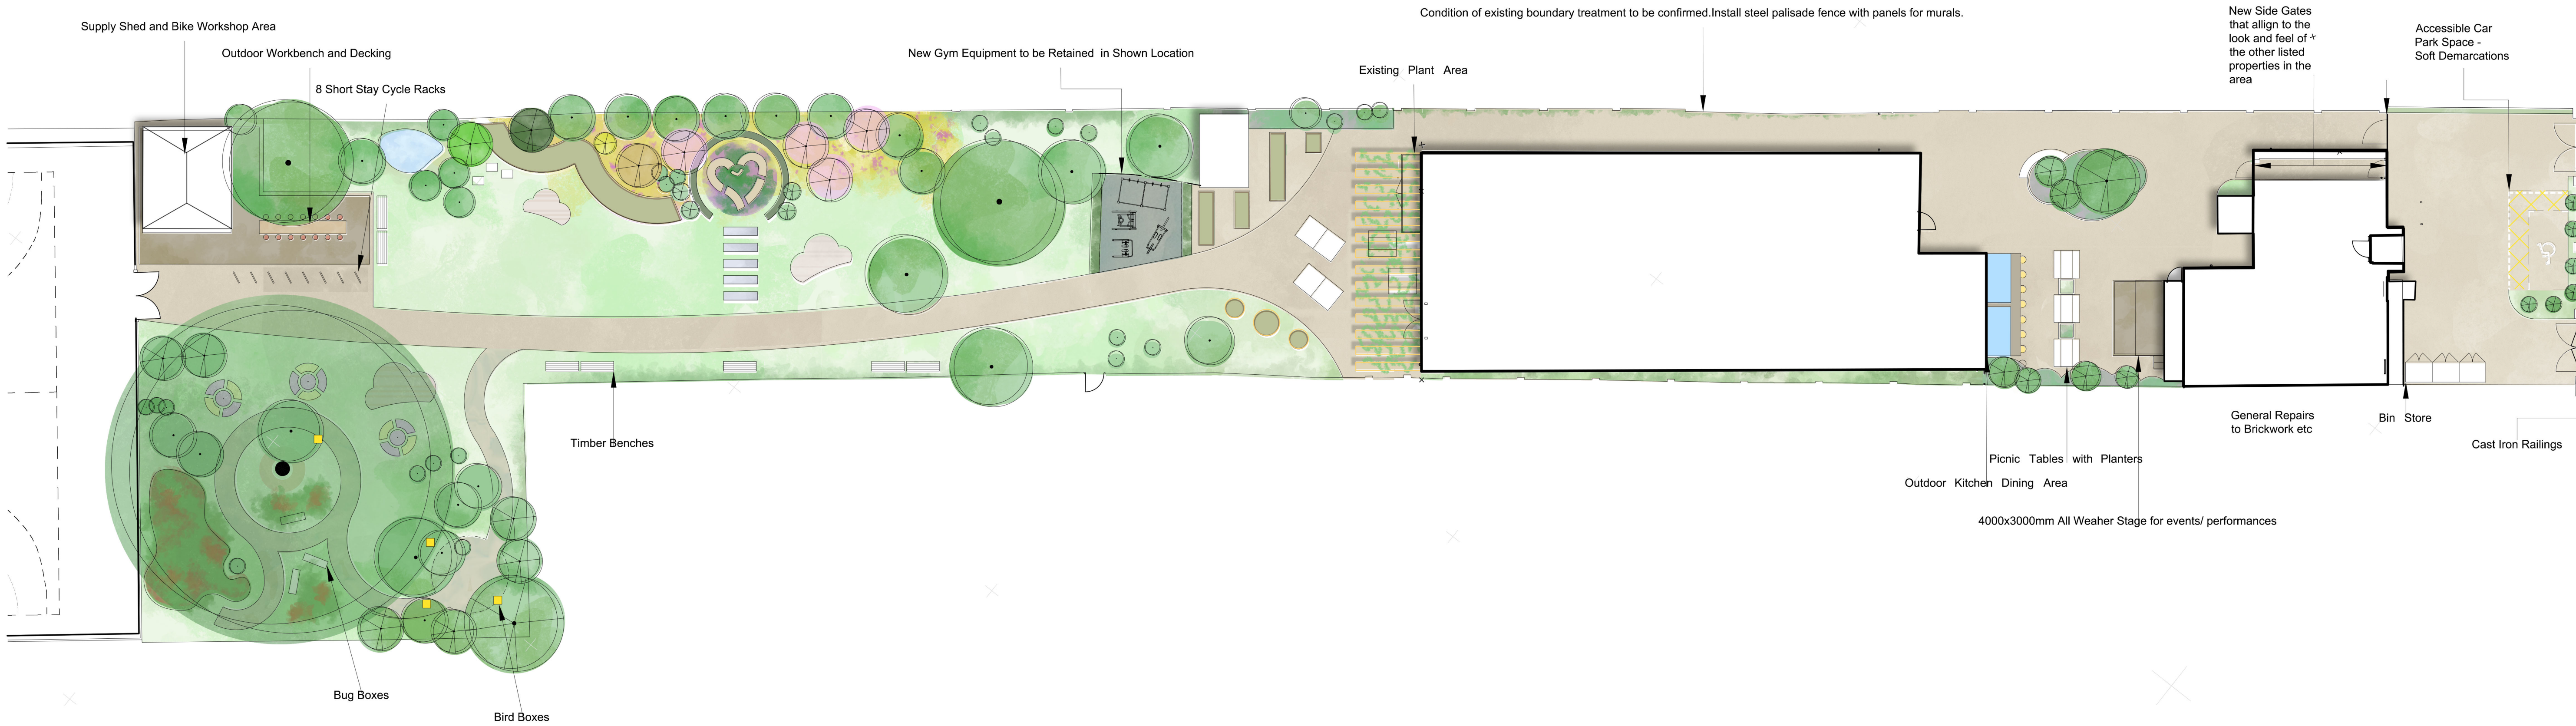

LEGEND

Hard Landscape

- Tarmac
- Resin Bound Gravel
- Decking
- Woodchip Path

Soft Landscape

- Allotment
- Amenity Lawn
- Wildflower Meadow
- Pond
- Sensory Planting
- Ornamental Planting
- Edible Planting

Tree Strategy

- Existing
- Proposed

RIBA STAGE 3

0 5 10 m

REVISION	DATE	DESCRIPTION	ARCHITECT	PARTNER
S0 P1	22/06/22	LANDSCAPE GA DESIGN	CM	CH
S0 P2	24/06/22	CHANGES AFTER OTM	CM	CH
S0 P3	08/07/22	REVISED WITH MHE CHANGES	CM	CH
S0 P4	20/01/23	CYCLE RACKS ADDED	CM	CH
S0 P5	21/03/23	BIRD/BEE BOXES ADDED	CM	CH

CHECK ALL DIMENSIONS AND VERIFY ON SITE. REPORT ANY ERRORS OR OMISSIONS

adp 33a Vittoria Street
Birmingham
B1 3ND
T +44 (0) 121 234 6440
E birmingham@adp-architecture.com
www.adp-architecture.com

JOB TITLE:
BRUCE GROVE YOUTH CENTRE

DRAWING TITLE:
PROPOSED SITE PLAN

SCALE: 1:200	DRAWING SHEET SIZE: A1	
JOB CODE: 001550	DRAWING NUMBER: ADP-00-00-DR- L-1902	REVISION: S0 P5