
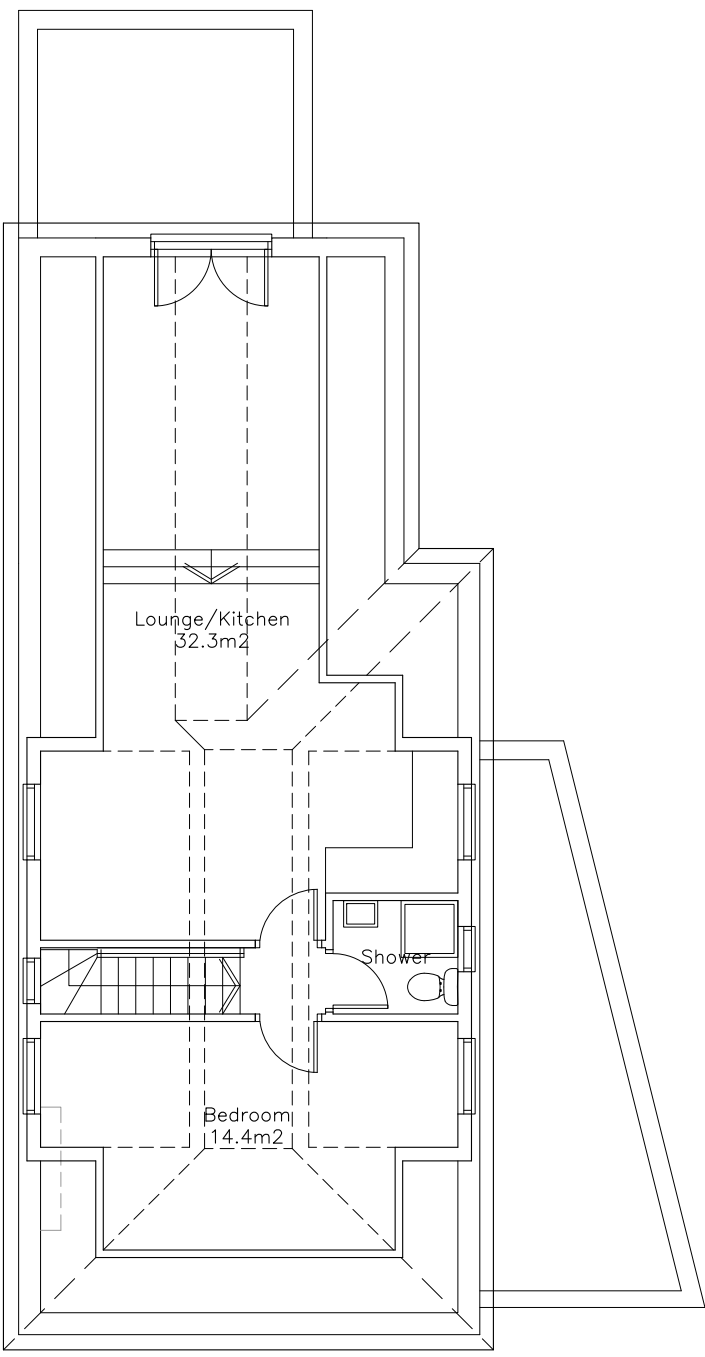
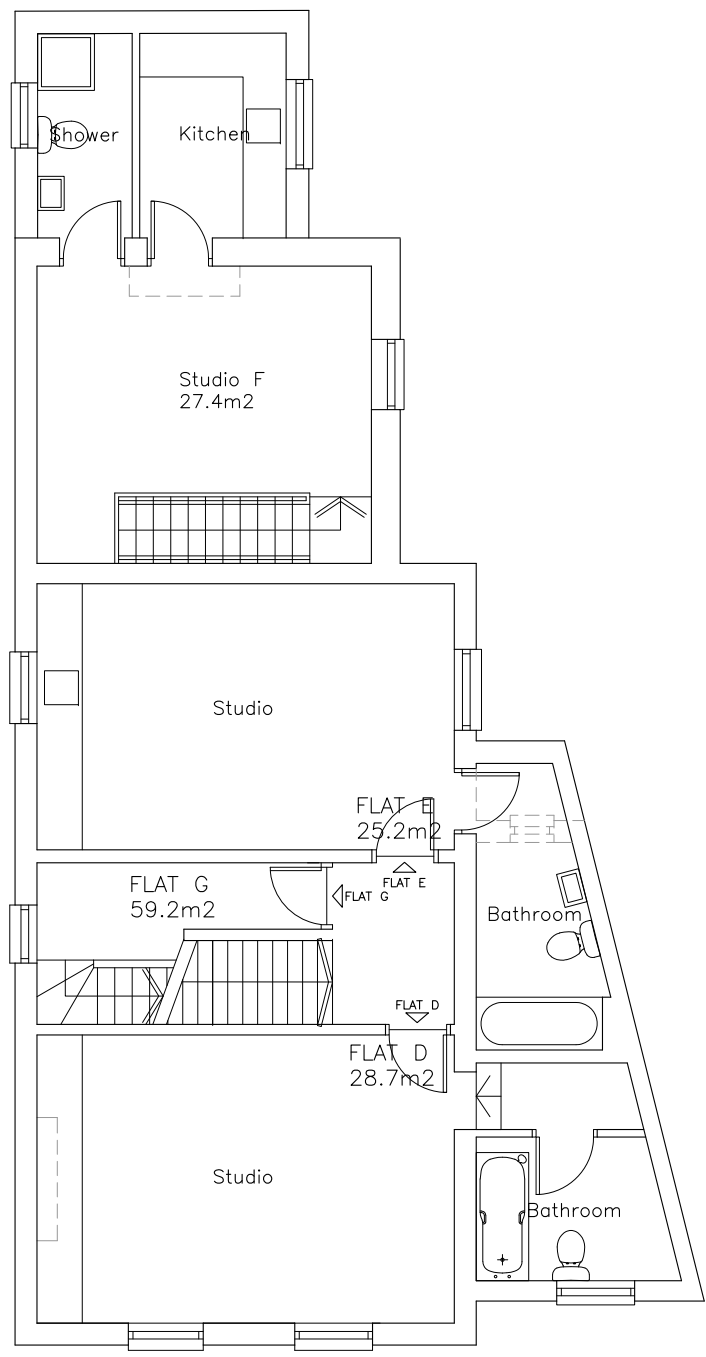


Do not scale: All written dimensions must be checked on site before work commences on site or in shop. Figured dimensions take precedence over those scaled. Discrepancies, where identified must be reported immediately.

All work must be carried out in accordance with the Building Regulations and to the satisfaction of the Local Authority.

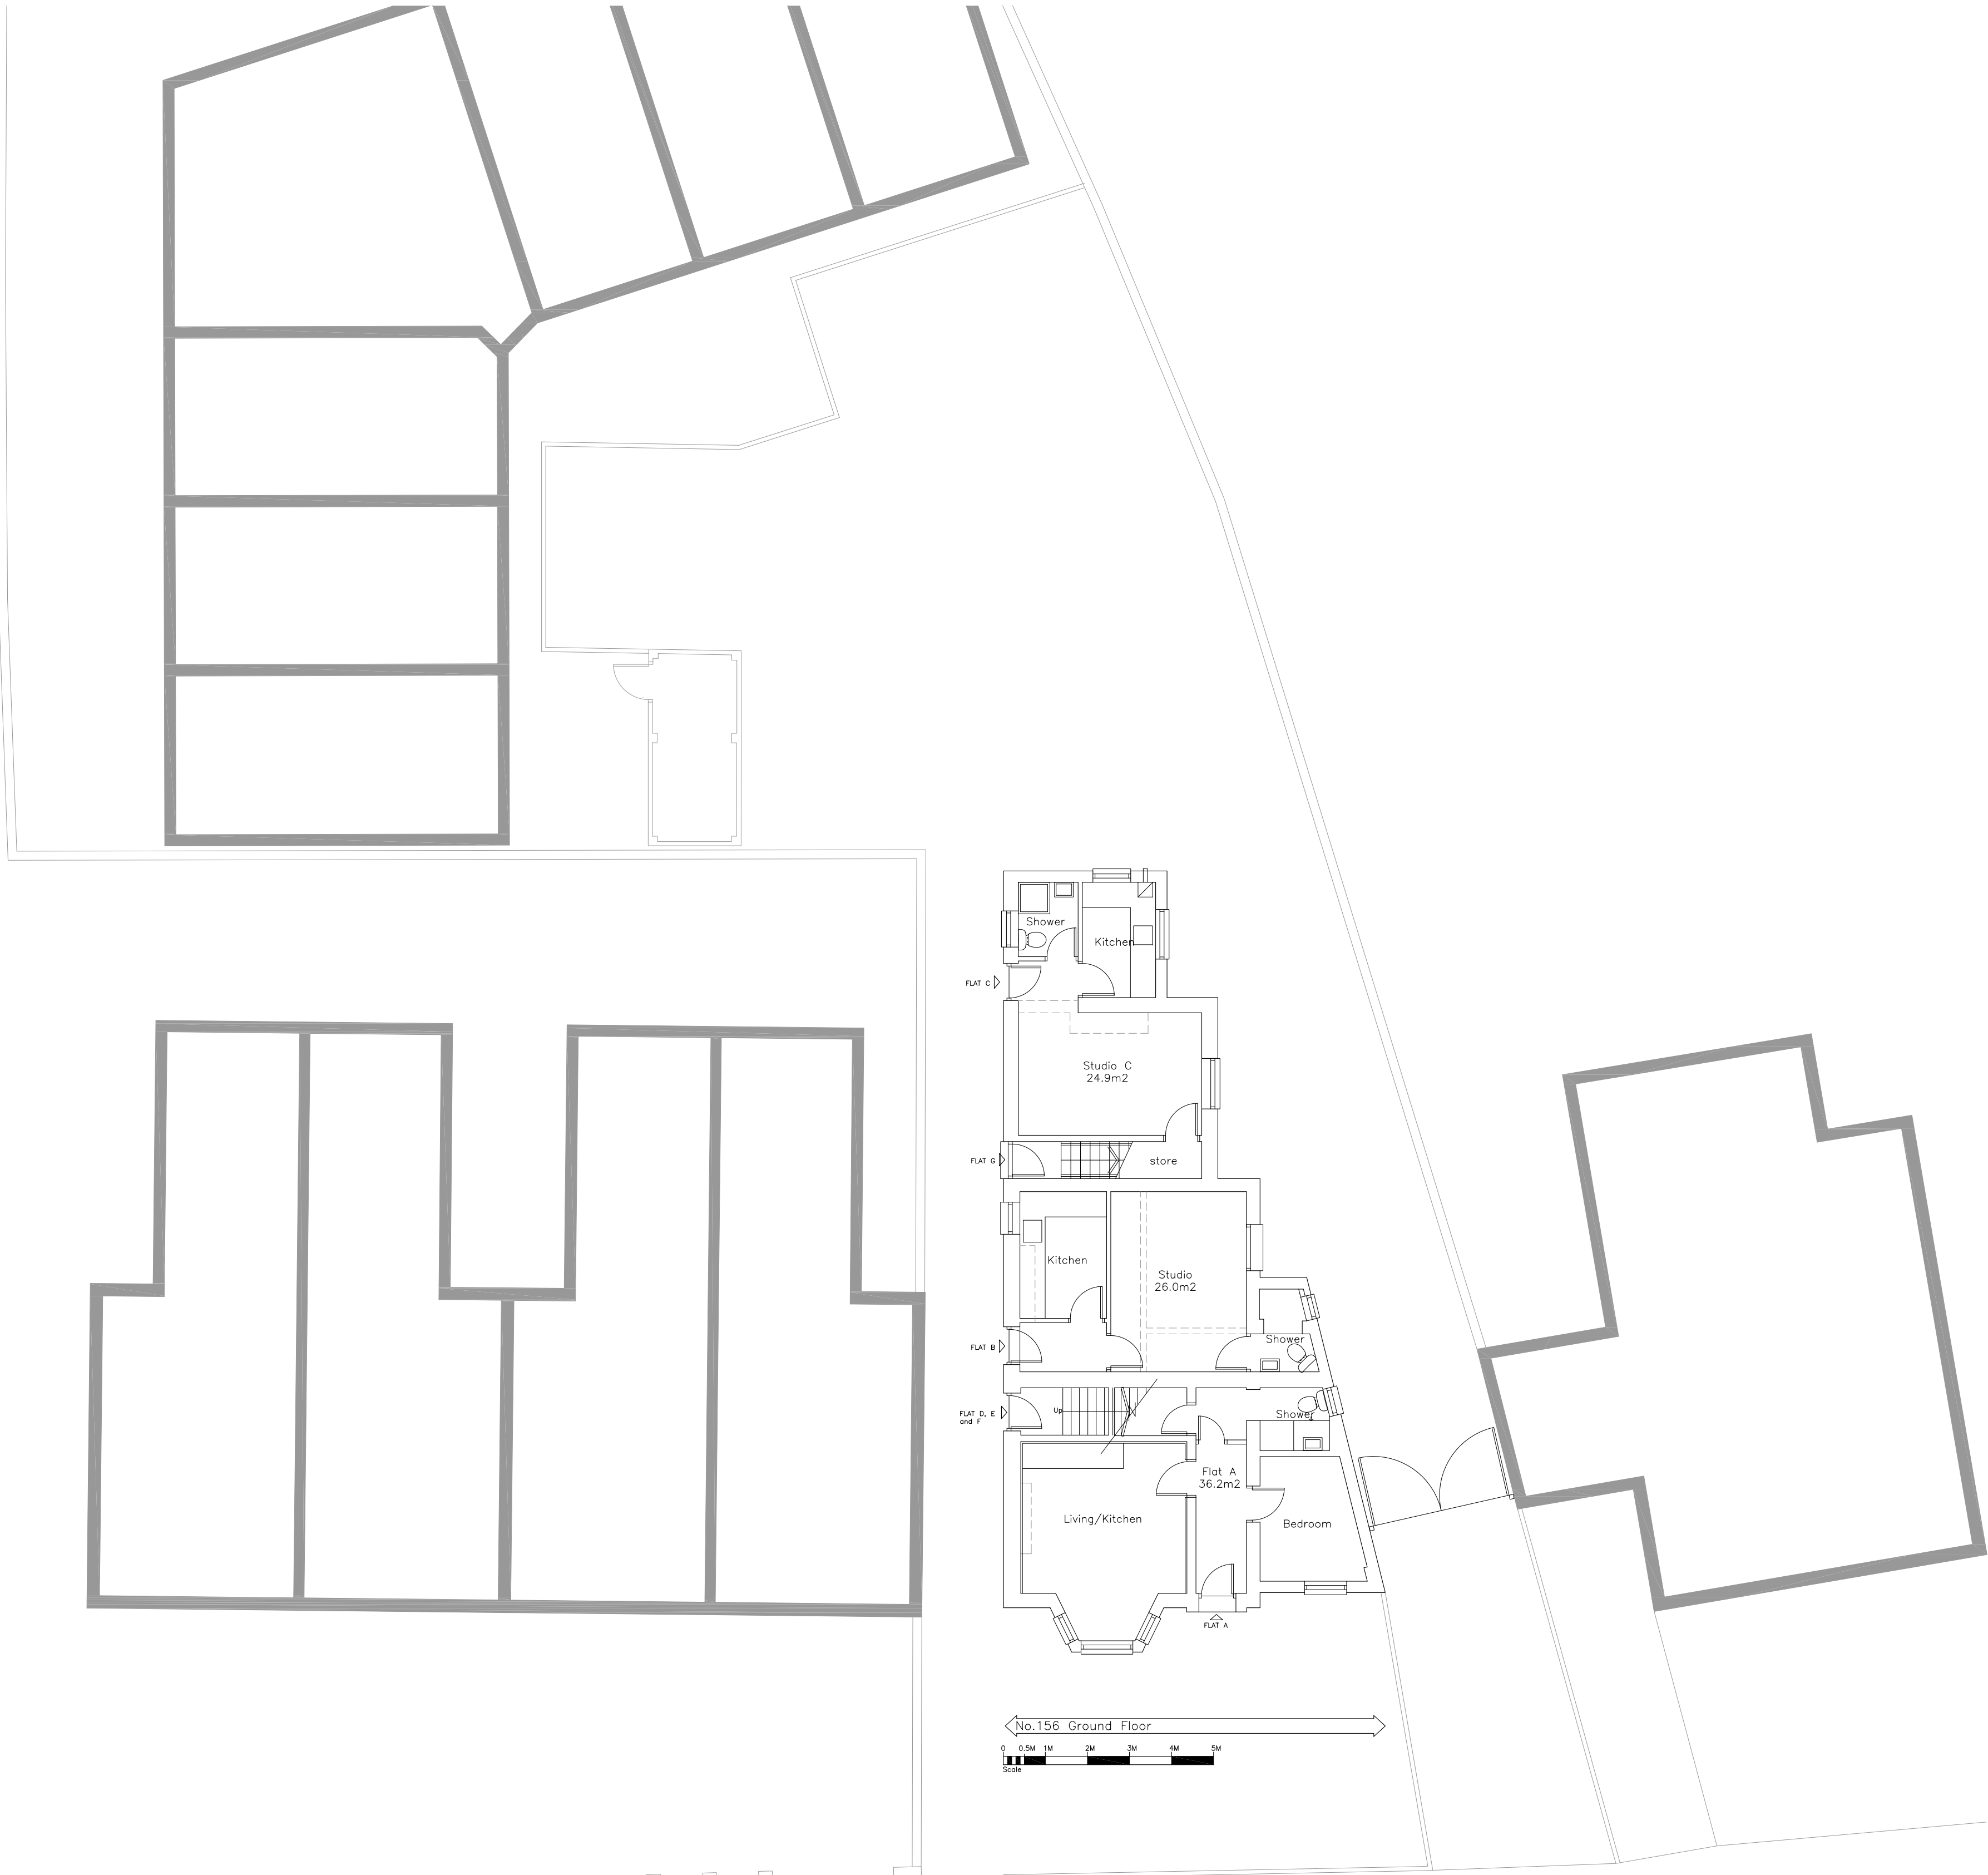

Flat A	1 Bed	36.2m2	389.6ft2
Flat B	Studio	26.0m2	279.9ft2
Flat C	Studio	24.9m2	268.0ft2
Flat D	Studio	28.7m2	308.9ft2
Flat E	Studio	25.2m2	271.3ft2
Flat F	Studio	27.4m2	294.9ft2
Flat G	1 Bed	59.2m2	637.2ft2

Client:

Project Title:
**156 West Green Road
London
N15 5AE**

Drawing Title:
Proposed Floor Plans

Drawn: Date: 18.01.2023

Scale: 1:100 @ A1

Dwg.No.: **WGR.01.07 A**

**HARTLEYS PROJECTS LTD
PO BOX 43391, LONDON
N5 1SZ 7919 893380**