




Ground Floor Plan.

1 : 100

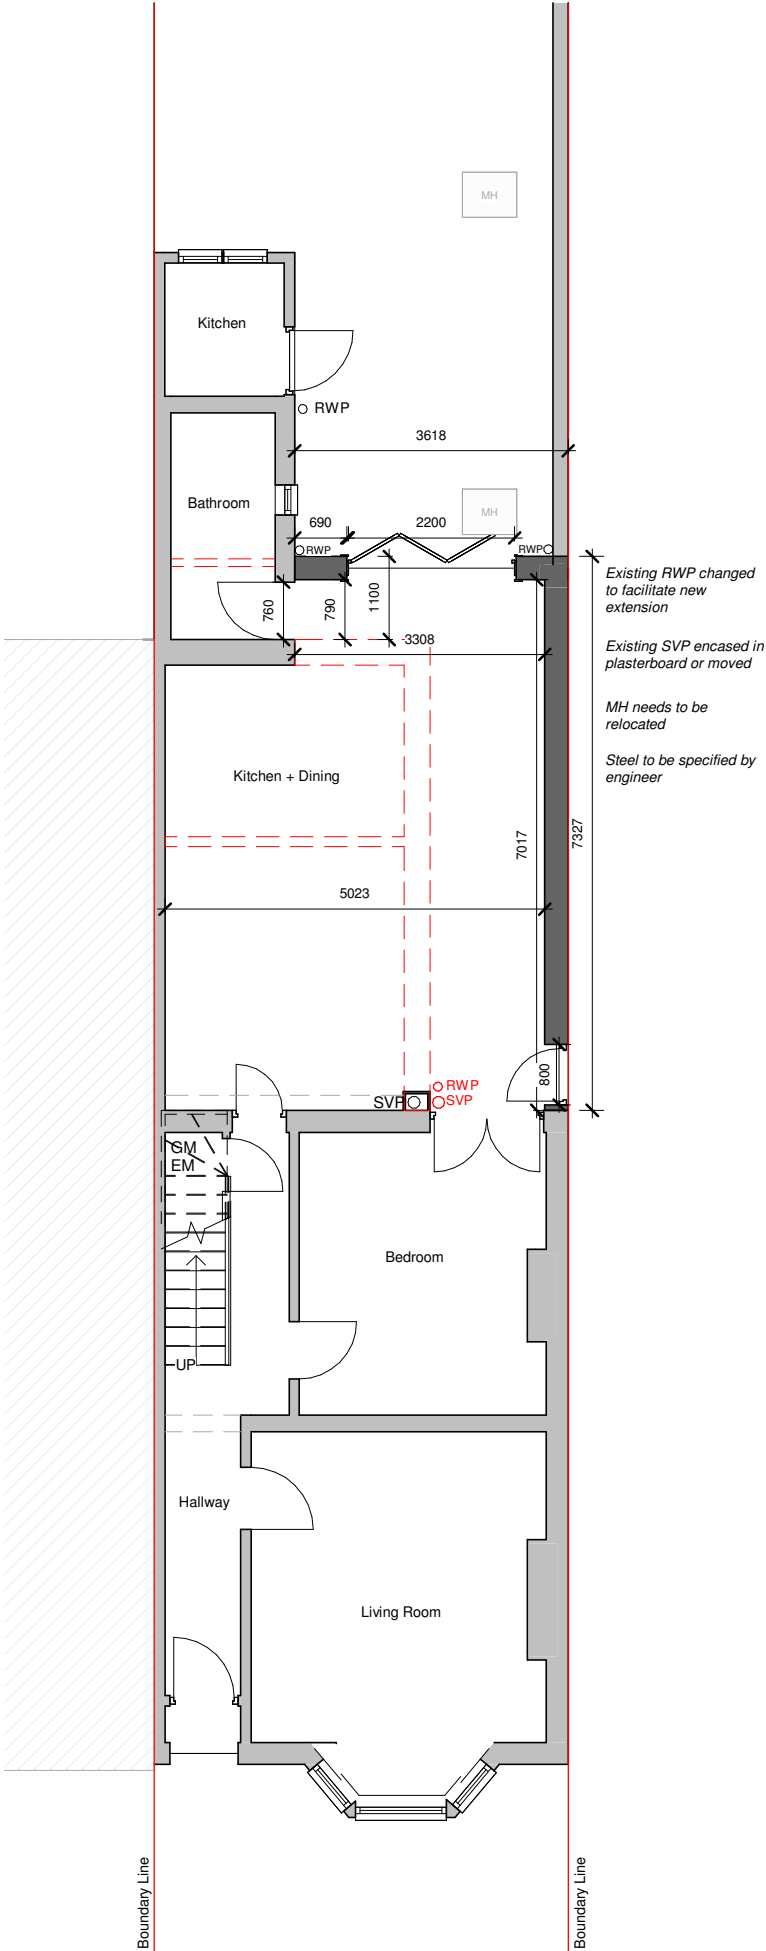

Roof Plan.

1 : 100

 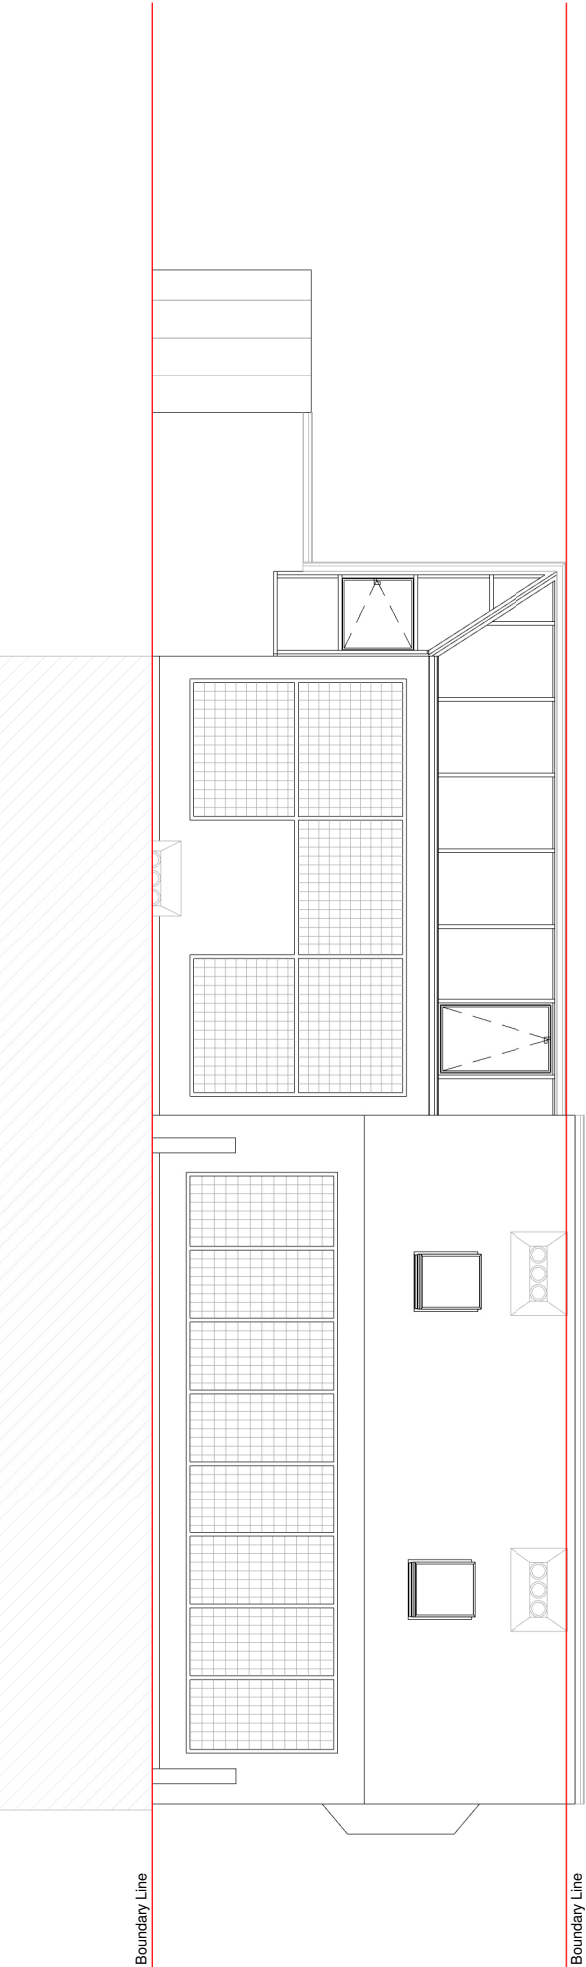

PROGRAMME:

GROSS INTERNAL AREAS (GIA)	
Proposed GF:	12.072 m ²
TOTAL_ 12.072 m ²	

KEY:

	Neighbouring context	RWP	Rain Water Pipe
	Existing walls	SVP	Soil Vent Pipe
	Proposed walls		Boundary line
	Proposed rooflight		Existing removed
MH	Manhole		Existing beam
B	Boiler		1.2 m head height
EM	Electric Meter		1.5 m head height
GM	Gas Meter		Ridge line

REVISION NOTES:

REV:	DATE:	DESCRIPTION:

GENERAL NOTES:

- All Dimensions are in millimetres unless otherwise stated
- All work to be carried out in accordance with current building regulations and all relevant british standards/codes of practice.
- The Contractor is responsible for the correct setting out of the works on site, all dimensions to be checked prior to fabrication of materials and commencement of works.
- This Drawing is to be read in conjunction with all relevant drawings and specifications
- Exact SVP and Boiler position to be determined onsite by contractor
- A 'macerator toilet' would be required for a certain designs if the toilet location is away from existing SVP
- Steels imbedded into ceiling may be charged additionally by your contractor
- All proposed materials are to be similar in appearance to that of the existing house, unless otherwise stated.
- Skylights must not protrude past the roof slope by more than 150mm
- Glazing which exceeds 25% of the added floor area will result in extra charges for S.A.P Calculations
- Windows on a side elevation at first floor level or above must be obscured glazing and non openable below 1.7m
- Load-bearing partitions and/or posts are shown in a rough position. The exact position is to be confirmed by a structural engineer prior to construction.



Extension Plans. Ealing Cross, 85 Uxbridge Rd, London W5 5BW

Gemal Talat

CLIENT:

Infill extension

PROJECT:

4 Hermitage Road,
Finsbury Park,
London, N4 1DB

PROJECT ADDRESS:

PROPOSED FLOOR PLANS

DRAWING TITLE:

NK		BG	
DRAWN BY:		CHECKED BY:	
21.02.2023		Rev: R00	
DATE:		Rev. DATE:	
SCALE@A3:		DRAWING No:	
1:100		HR-R00-PR-102	