


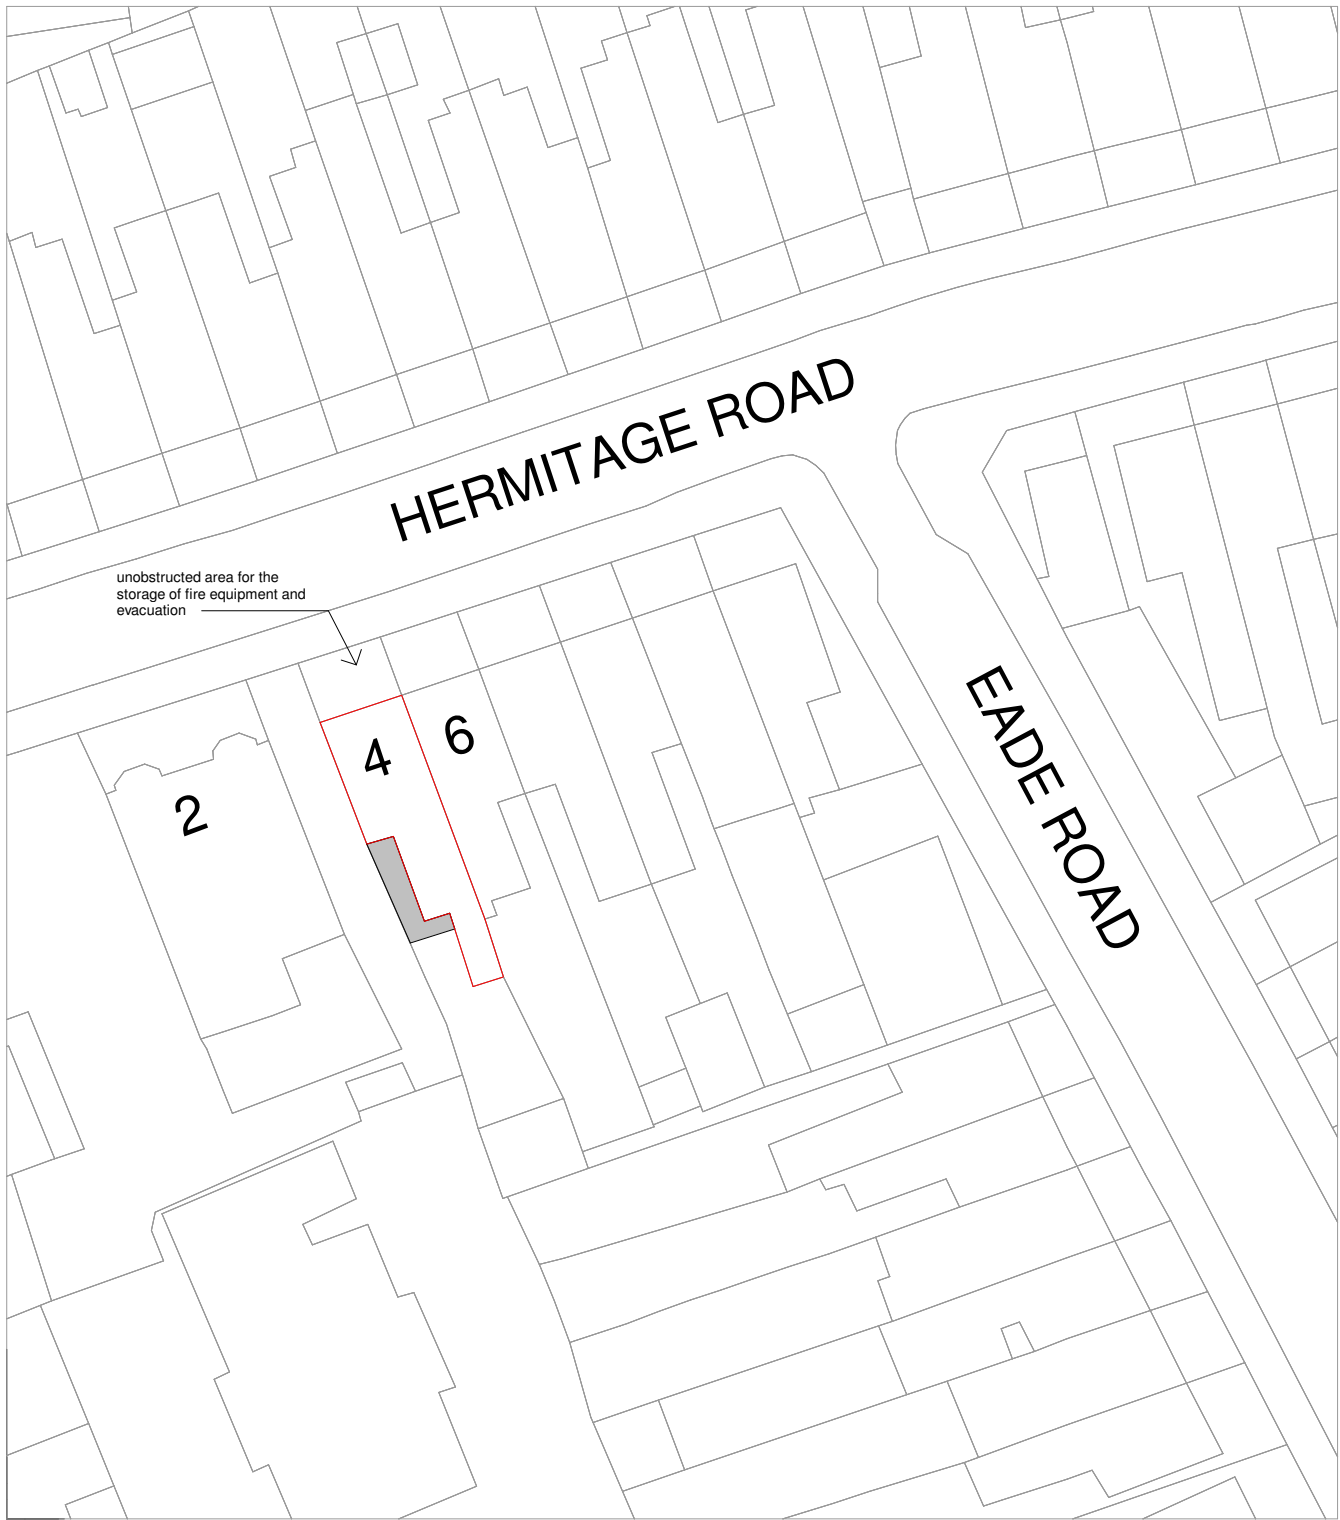


© Crown copyright and database rights 2020 OS 100042766

Development
Property boundary

Site Plan

1 : 500

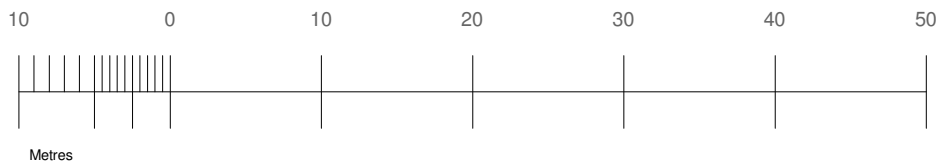

 EXTENSION PLANS Extension Plans. Ealing Cross, 85 Uxbridge Rd, London W5 5BW	4 Hermitage Road, Finsbury Park, London, N4 1DB	Gemal Talat			
	PROJECT ADDRESS:	CLIENT:			
		Date: 21.02.2023	1:500 Scale (@ A4)	Rev. Date	R00 Rev.
PROJECT: Infill extension	SITE PLAN	Drawn by: NK	HR-R00-PR-101		
DRAWING TITLE:	Checked by: BG	DRAWING NUMBER:			