



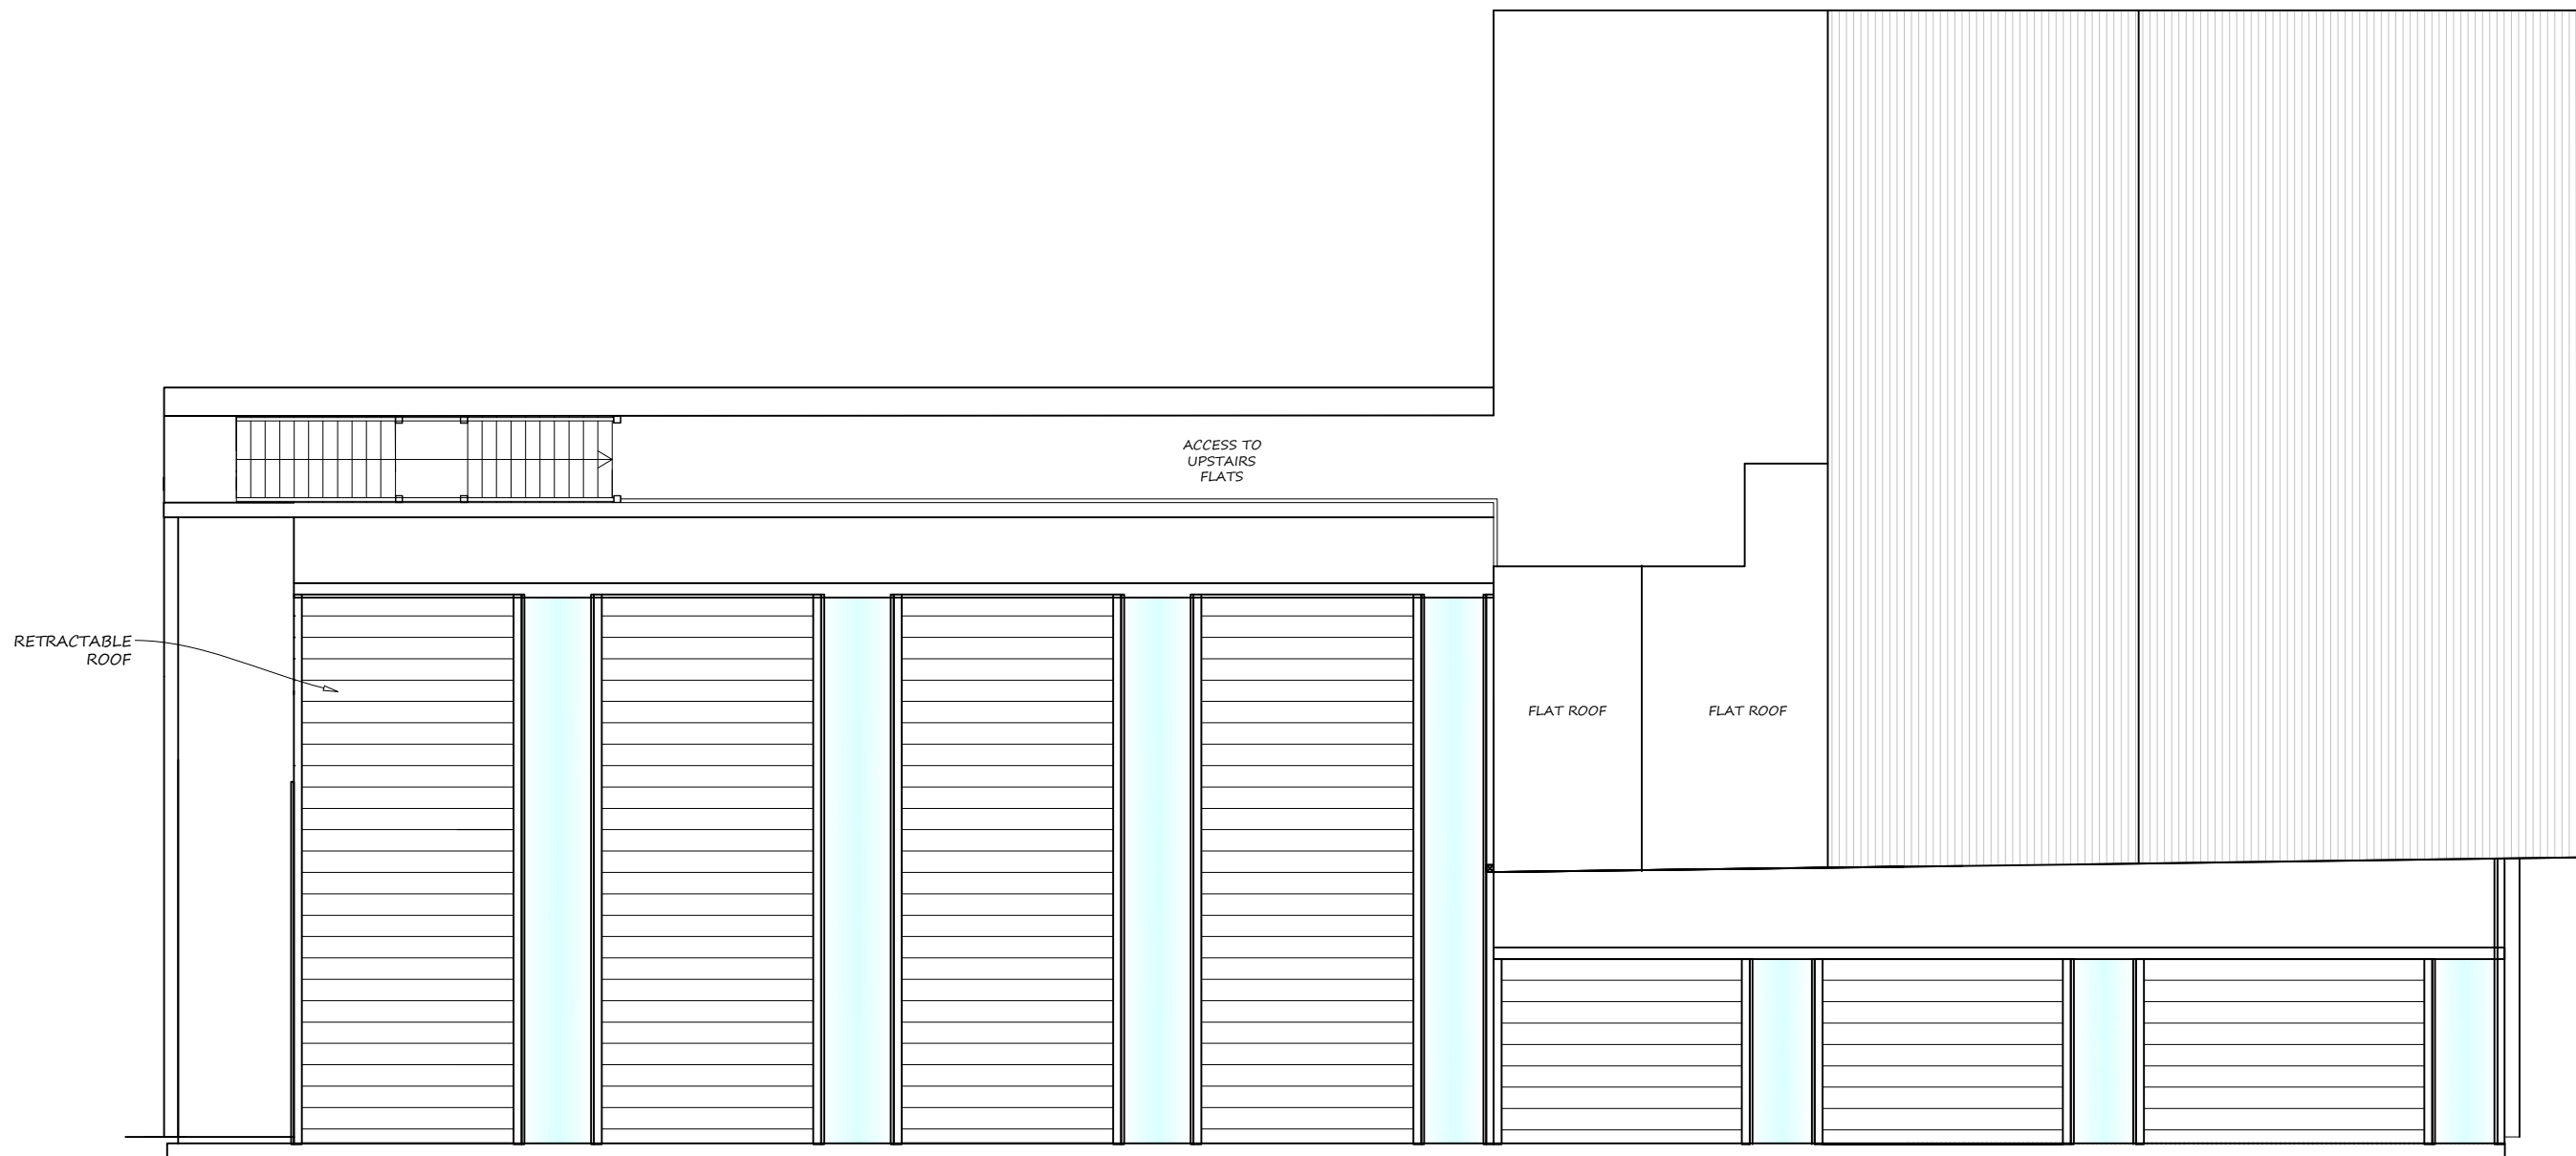

EXISTING ROOF PLAN 1:100

 

mza planning planning permission without the headaches		Title: EXISTING FLOOR PLAN	
14 Devonshire Mews Chiswick London, W4 2HA		Dwg.No: 475-EXT-07	
T. 0844 500 5050 office@mzaplanning.com		Project: 405-407 Lordship Lane London N17 6AG	
		REV : ORIGINAL	
		Date: 19-01-23 Scale: as noted @ A3	